




SIDE ELEVATION

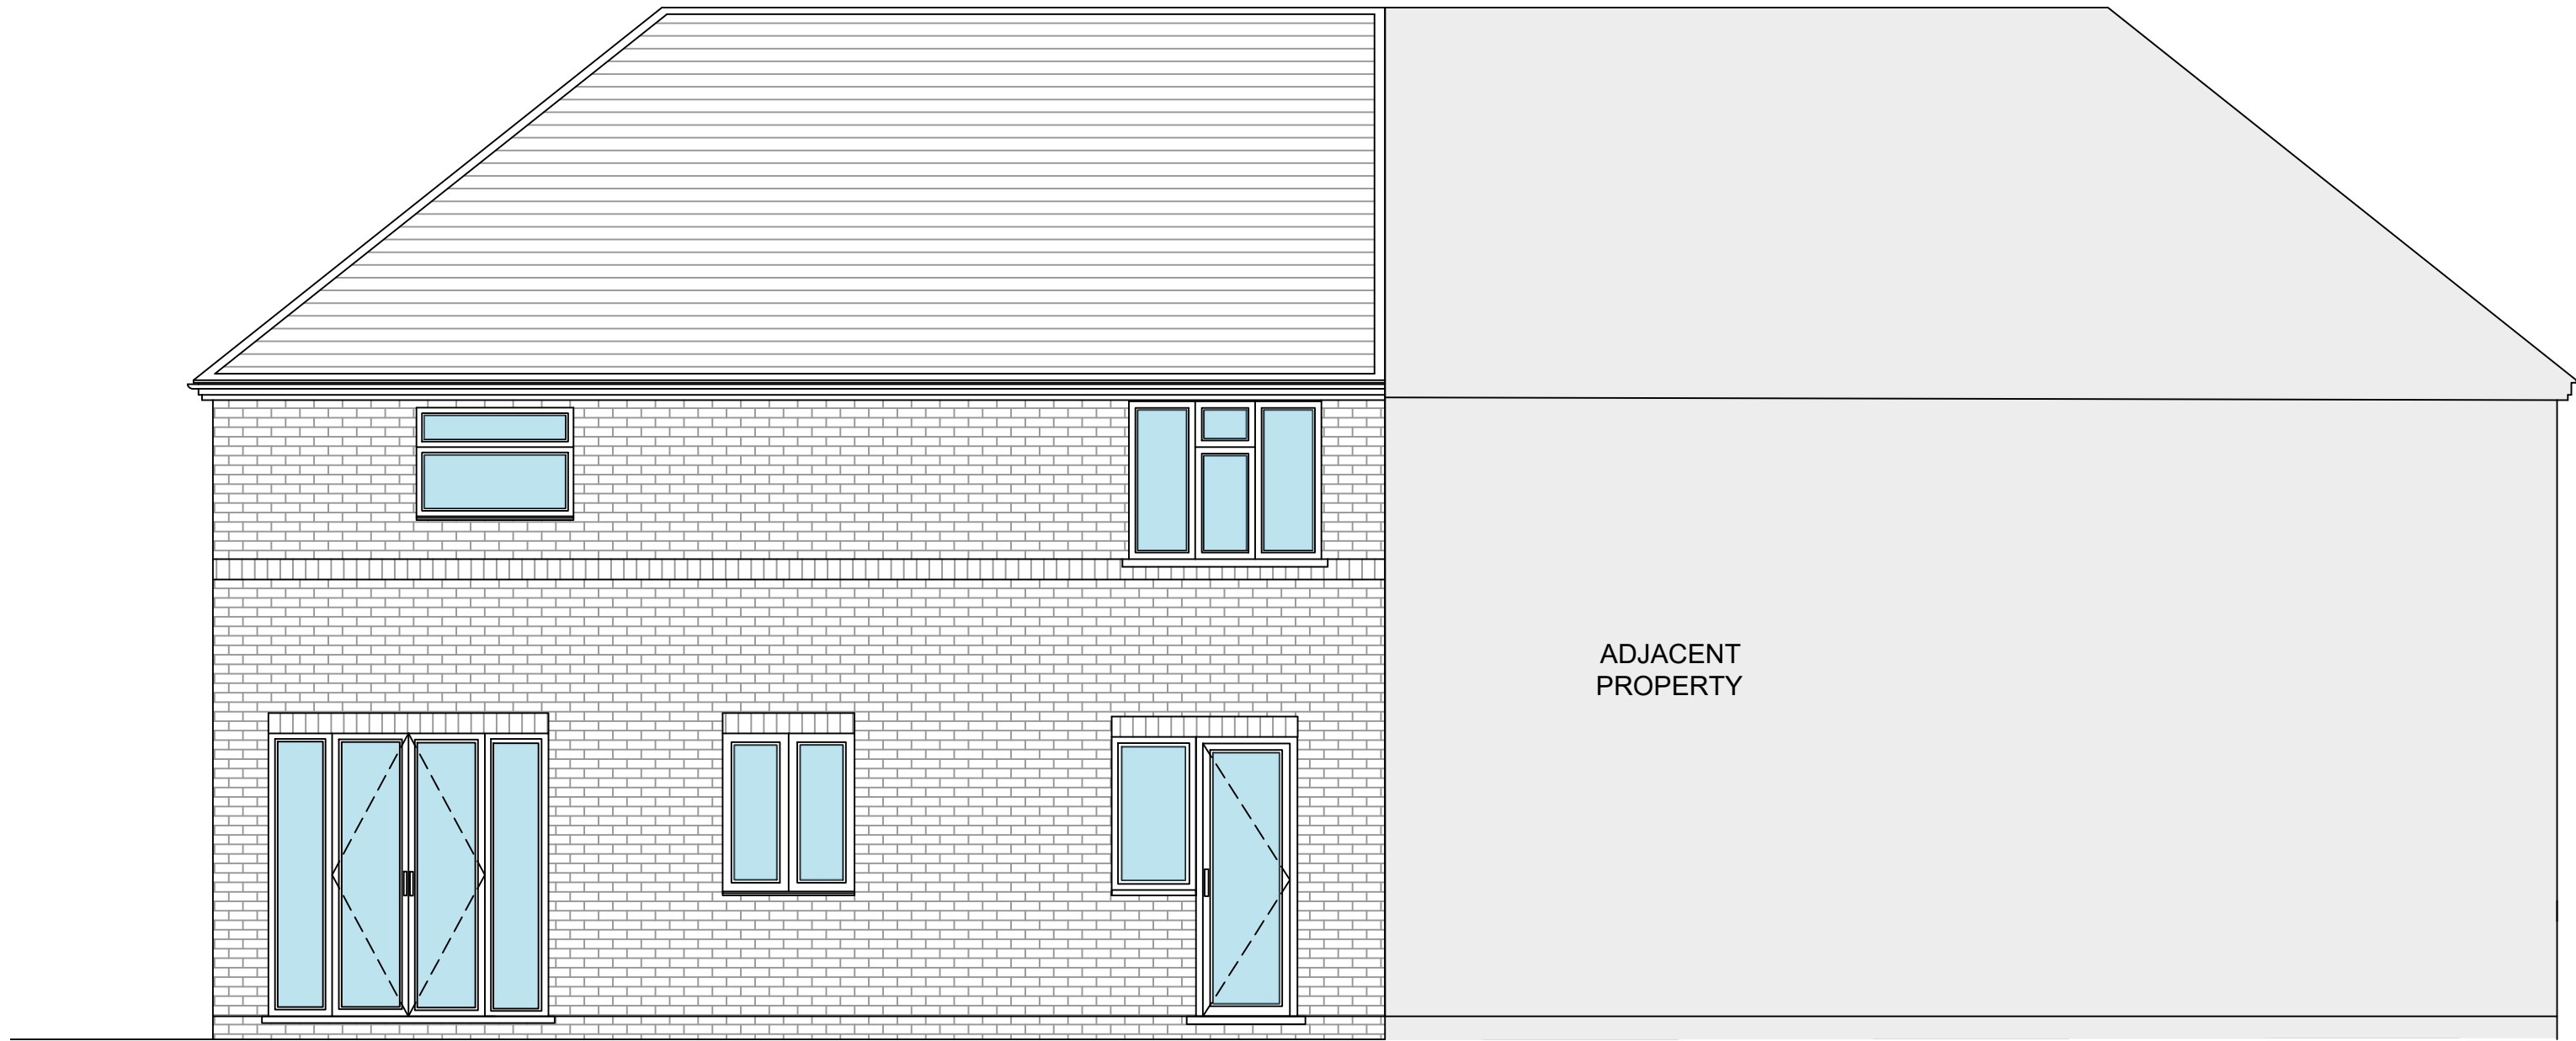

REAR ELEVATION




REAR ELEVATION

DRAWING, CONSTRUCTION AND
MATERIAL NOTES :

1. THE COPYRIGHT OF THIS DRAWING IS VESTED IN PRINGLEDESIGN+ LIMITED AND IT MAY NOT BE REPRODUCED IN WHOLE OR PART OR USED FOR THE MANUFACTURE OF ANY ARTICLE WITHOUT THE EXPRESS PERMISSION OF THE COPYRIGHT HOLDERS.
2. BE CERTAIN TO WORK TO FIGURED DIMENSIONS ONLY.
3. THIS DRAWING IS TO BE READ IN CONJUNCTION WITH ALL RELEVANT STRUCTURAL ENGINEERS, SERVICE ENGINEERS AND PRINGLEDESIGN+ DRAWINGS AND SPECIFICATIONS.
4. IF YOU ARE NOT CERTAIN OF ANYTHING INDICATED ON THE DRAWINGS ASK!

SCALE BAR 1:50

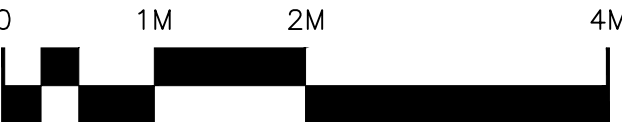

REV:	DESCRIPTION:	BY:	DATE:
STATUS: PLANNING SUBMISSION			

PRINGLE.DESIGN

est. 2015 UK / SE

32 The Drive
Wallington
Surrey
SM6 9LX
Pringledesign@Outlook.com
0208 432 2864

CLIENT: Cristiano Rufolo
57 Bethune Road
Horsham
RH13 5JN

SITE: 57 Bethune Road
Horsham
RH13 5JN

TITLE: EXISTING ELEVATIONS

SCALE AT A1: 1:50	DATE: 11.04.25	DRAWN: CP	CHECKED: CP
PROJECT NO: PD-0430	DRAWING NO: A1-05	REVISION: '	