


1 KENTONS FARM COTTAGE
Henfield, BN5 9RT

Notes
© This drawing remains the property of MGI Architecture Ltd. and shall not be copied without prior written consent.
All dimensions to be checked on site and any discrepancies to be reported before work commences.

North

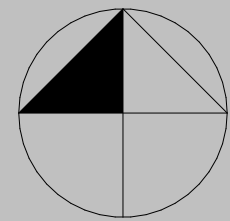

Client

ANDY & SAM HADDON

Drawing

EXISTING DRAWINGS

Drawing Scale @A1

1:100, 1:500, 1:1250


Drawing ID

PL-03


Project ID

Revision


1332

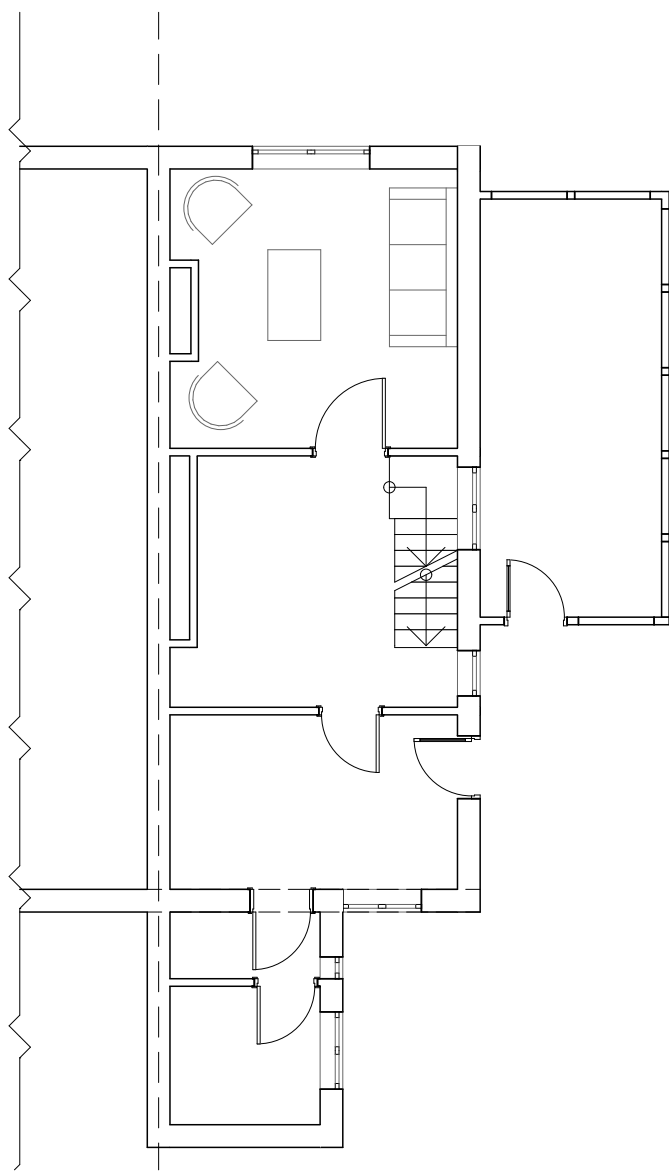


EX GROUND FLOOR - 1:100
1 Kentons Farm Cottage, Brighton Road, Henfield, BN5 9RT

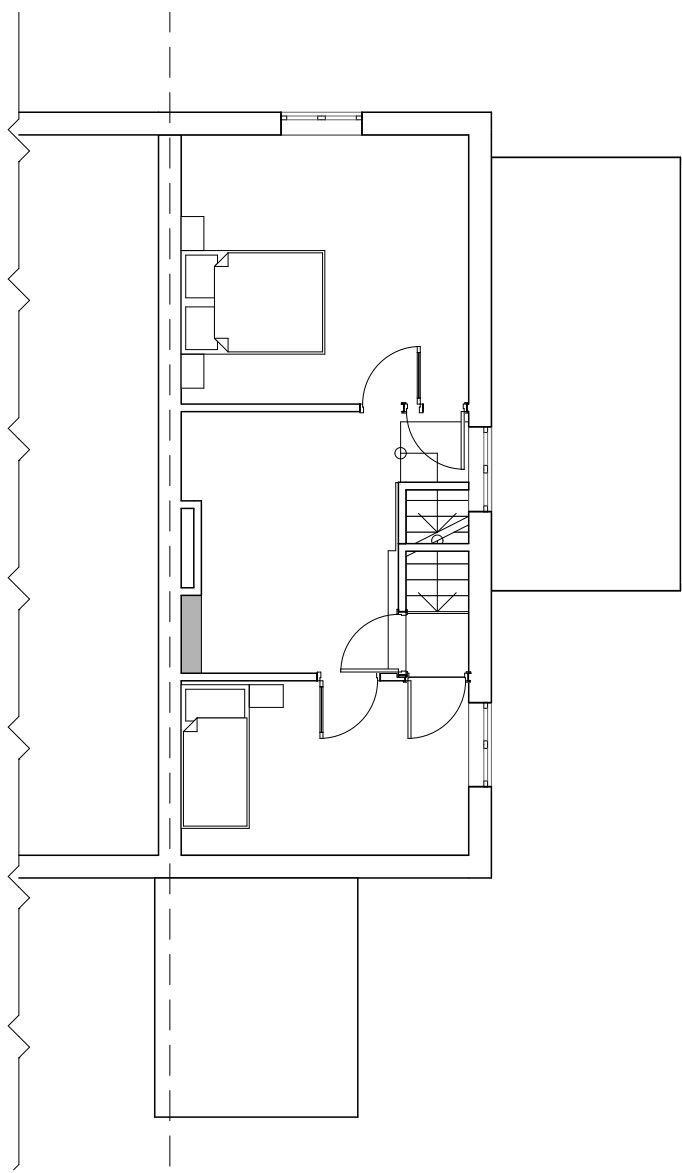


EX FIRST FLOOR - 1:100
1 Kentons Farm Cottage, Brighton Road, Henfield, BN5 9RT

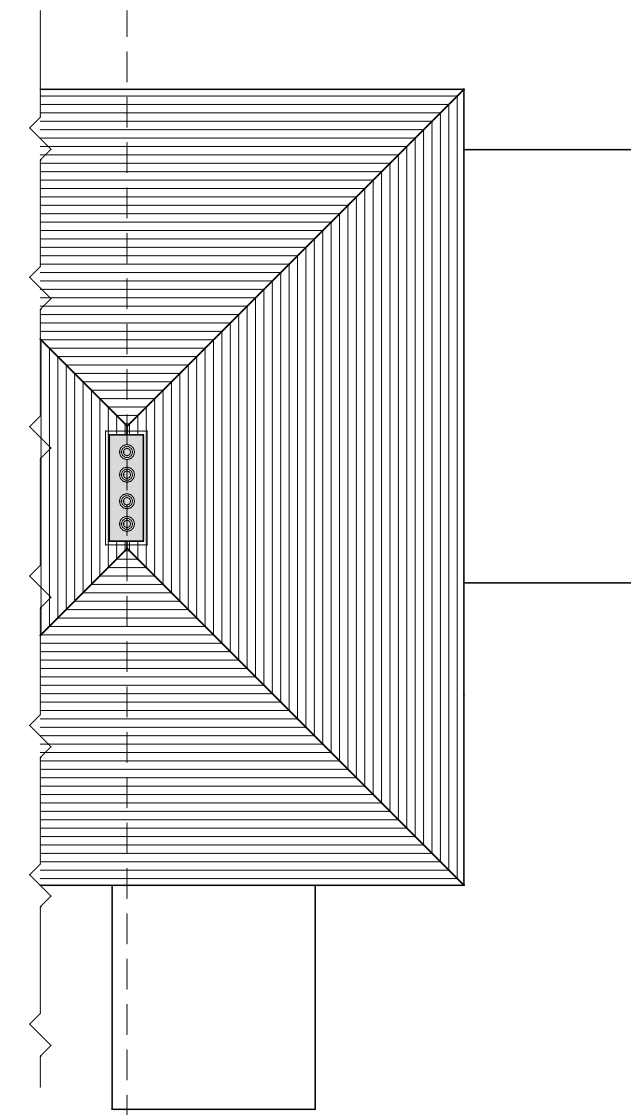


EX ROOF PLAN - 1:100
1 Kentons Farm Cottage, Brighton Road, Henfield, BN5 9RT

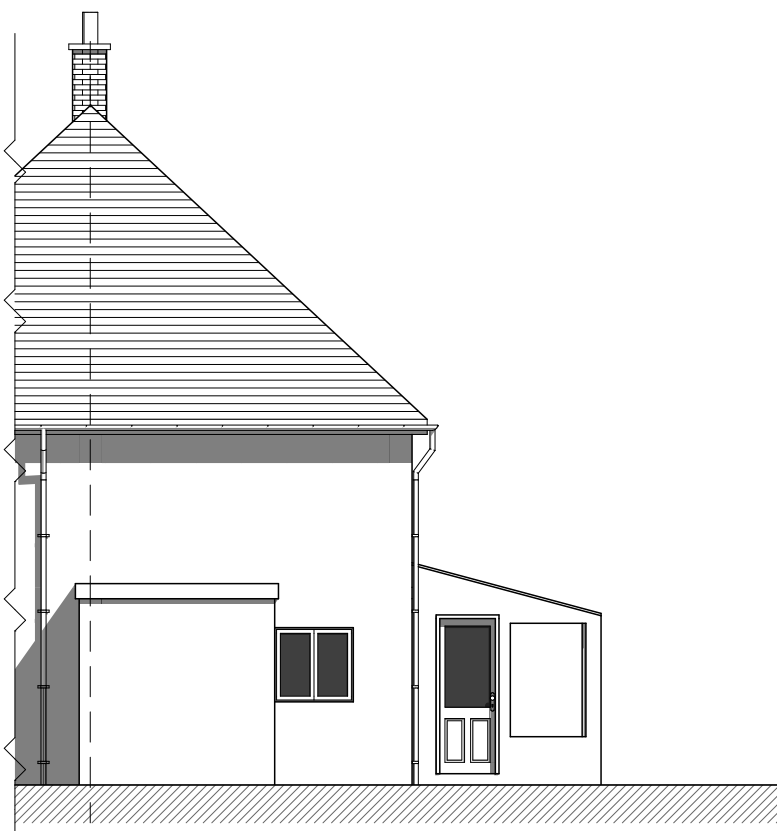


EX FRONT ELEVATION - 1:100
1 Kentons Farm Cottage, Brighton Road, Henfield, BN5 9RT
Scale 1:100 1 0 1 2 3 4 5m

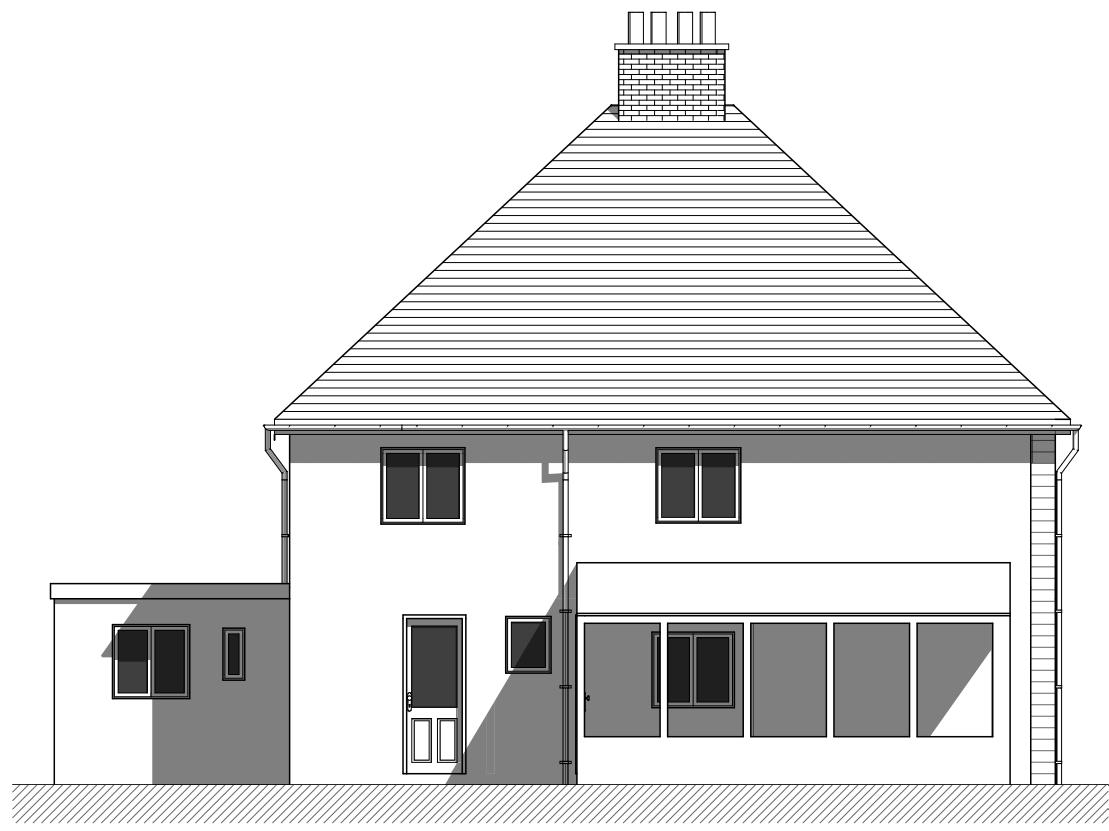


EX SIDE ELEVATION - 1:100
1 Kentons Farm Cottage, Brighton Road, Henfield, BN5 9RT

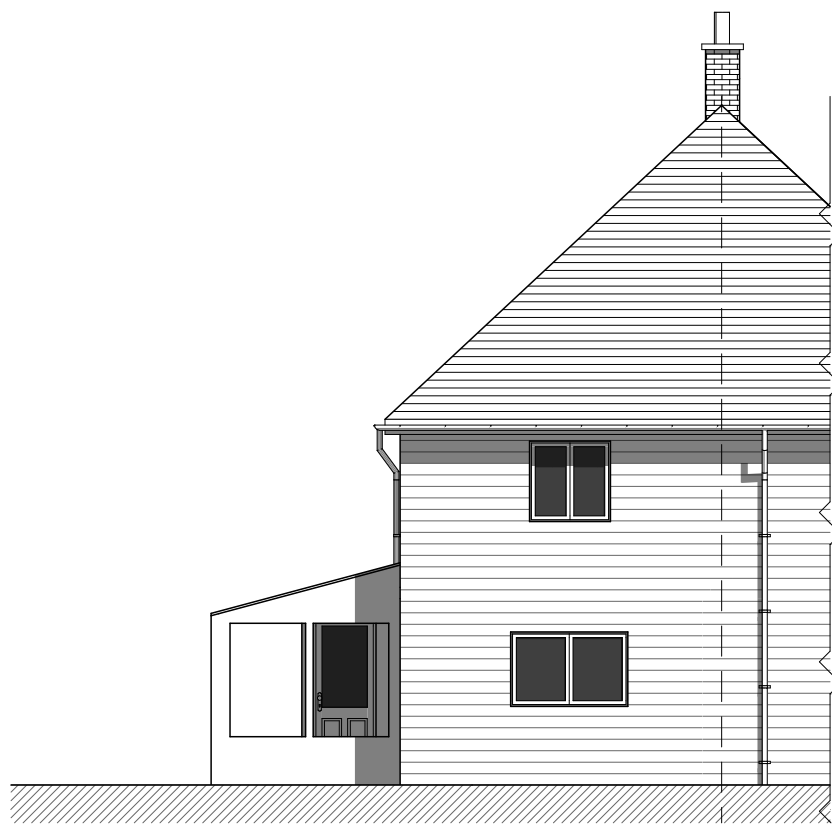

EX REAR ELEVATION - 1:100
1 Kentons Farm Cottage, Brighton Road, Henfield, BN5 9RT

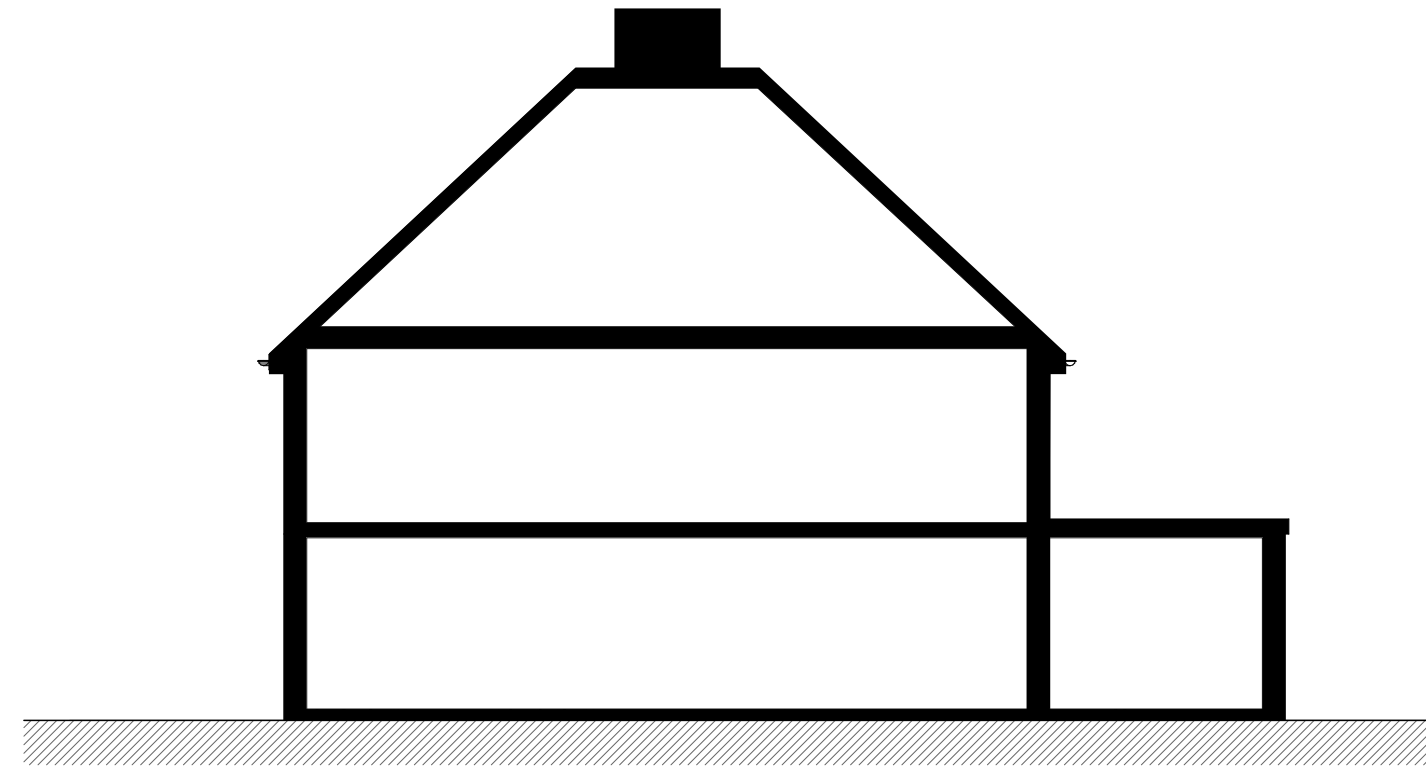

EX SIDE ELEVATION - 1:100
1 Kentons Farm Cottage, Brighton Road, Henfield, BN5 9RT

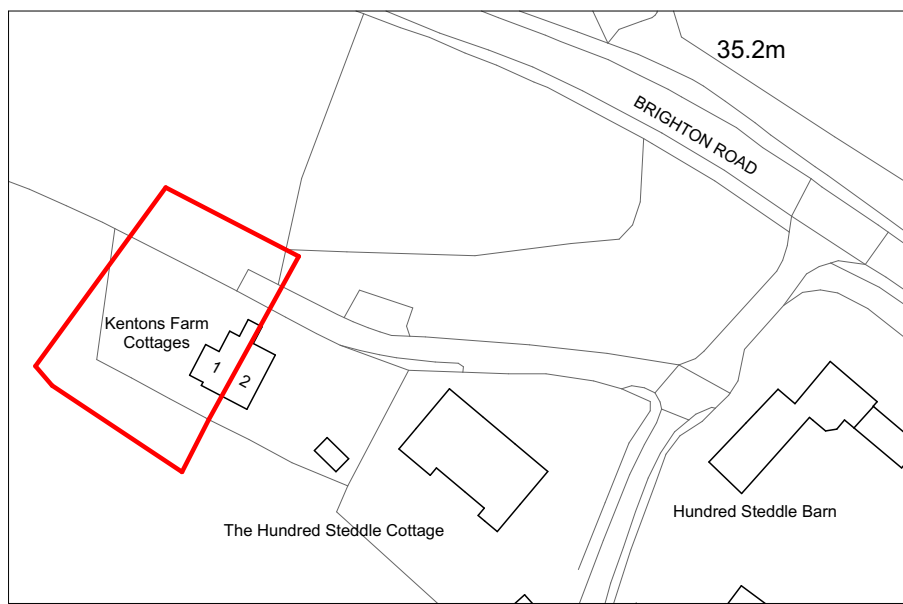

LOCATION PLAN - 1:1250
1 Kentons Farm Cottage, Brighton Road, Henfield, BN5 9RT
Scale 1:1250 10 0 10 20 30 40 50m



EXISTING BLOCK PLAN - 1:500
1 Kentons Farm Cottage, Brighton Road, Henfield, BN5 9RT
Scale 1:500 5 0 5 10 15 20 25m