


1 KENTONS FARM COTTAGE
Henfield, BN5 9RT

Notes
© This drawing remains the property of MGI Architecture Ltd. and shall not be copied without prior written consent.
All dimensions to be checked on site and any discrepancies to be reported before work commences.

North

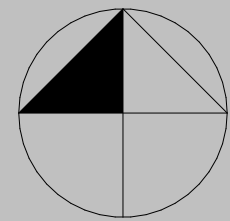

Client

ANDY & SAM HADDON

Drawing

PROPOSED DRAWINGS

Drawing Scale @A1

1:100, 1:500, 1:1250


Drawing ID

PL-04



Project ID

Revision


1332

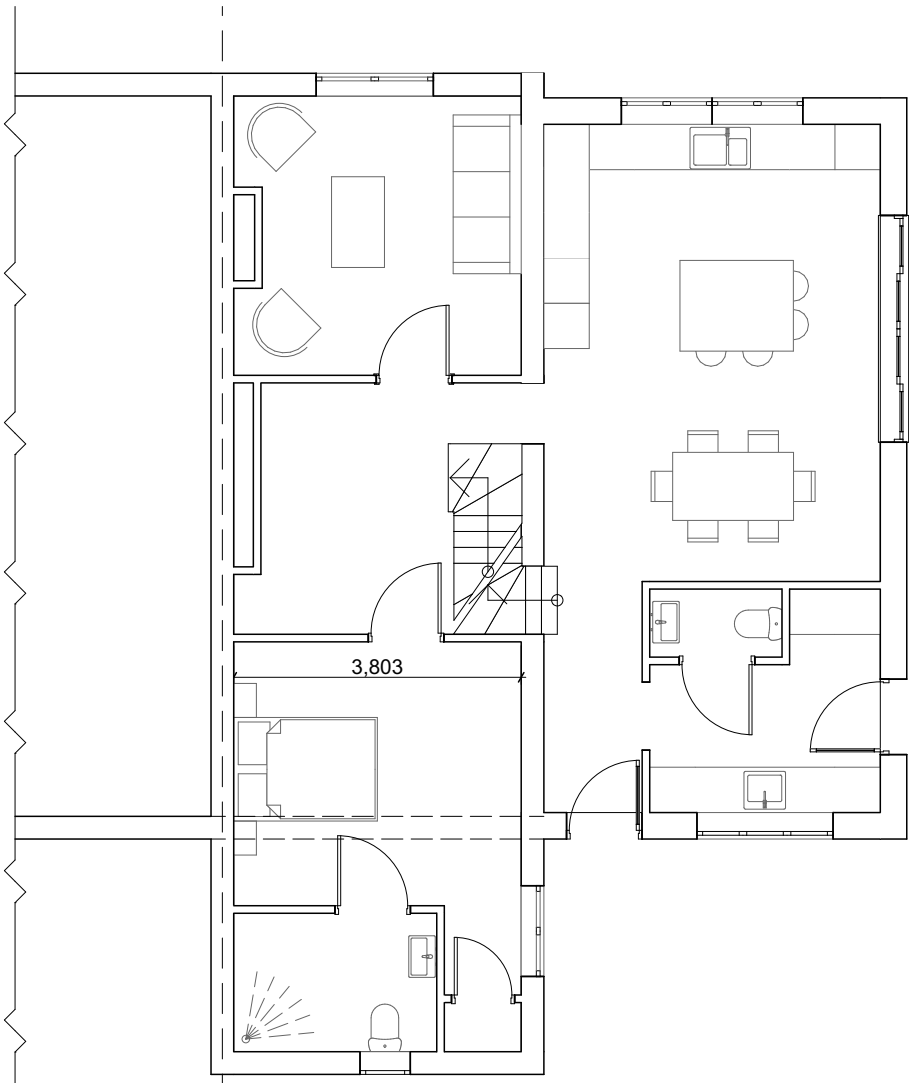


PR GROUND FLOOR - 1:100
1 Kentons Farm Cottage, Brighton Road, Henfield, BN5 9RT

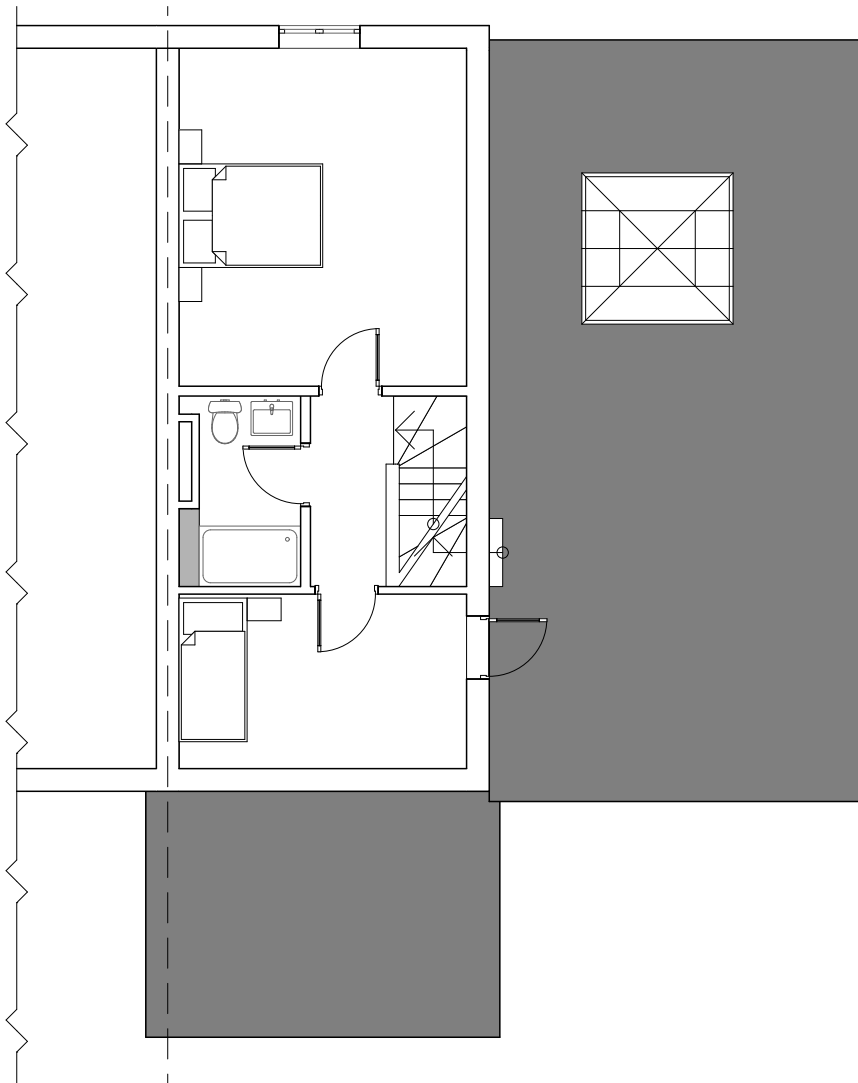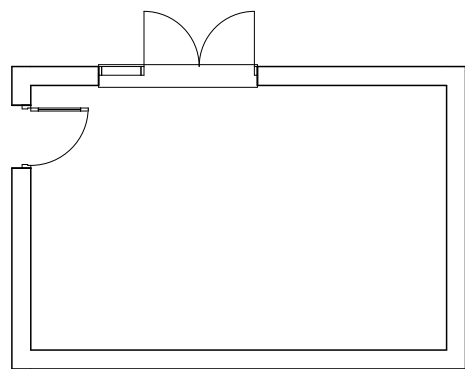

PR FIRST FLOOR - 1:100
1 Kentons Farm Cottage, Brighton Road, Henfield, BN5 9RT

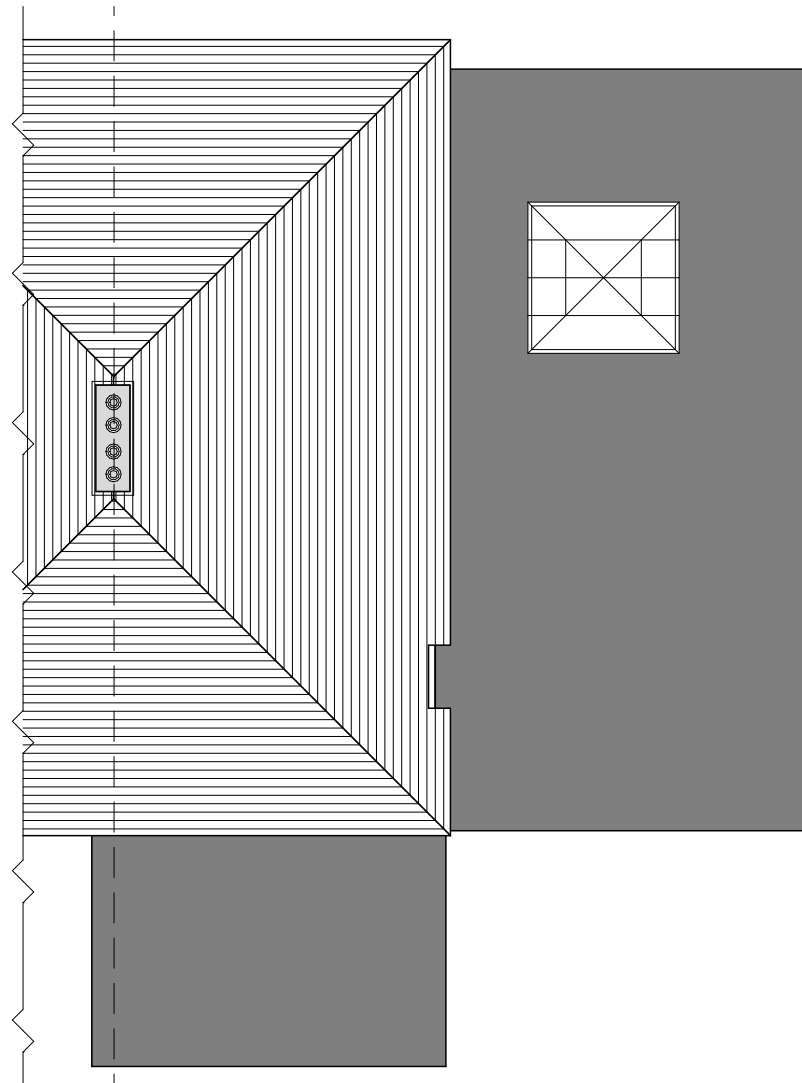


PR ROOF PLAN - 1:100
1 Kentons Farm Cottage, Brighton Road, Henfield, BN5 9RT

 


PR FRONT ELEVATION - 1:100
1 Kentons Farm Cottage, Brighton Road, Henfield, BN5 9RT
Scale 1:100 1 0 1 2 3 4 5m



PR SIDE ELEVATION - 1:100
1 Kentons Farm Cottage, Brighton Road, Henfield, BN5 9RT

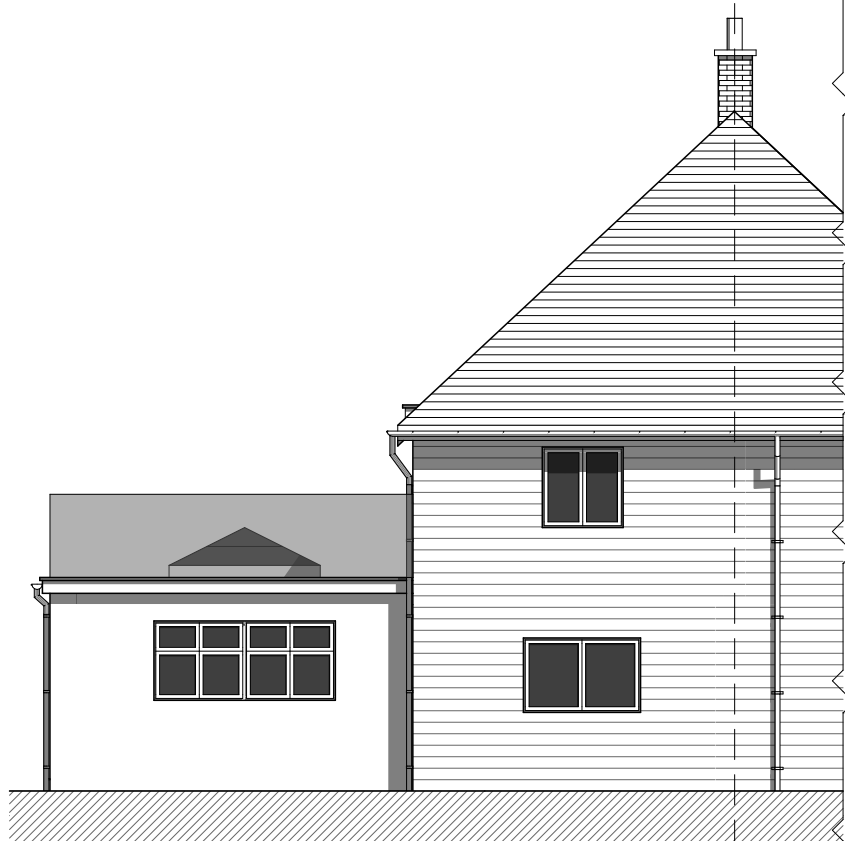


PR REAR ELEVATION - 1:100
1 Kentons Farm Cottage, Brighton Road, Henfield, BN5 9RT

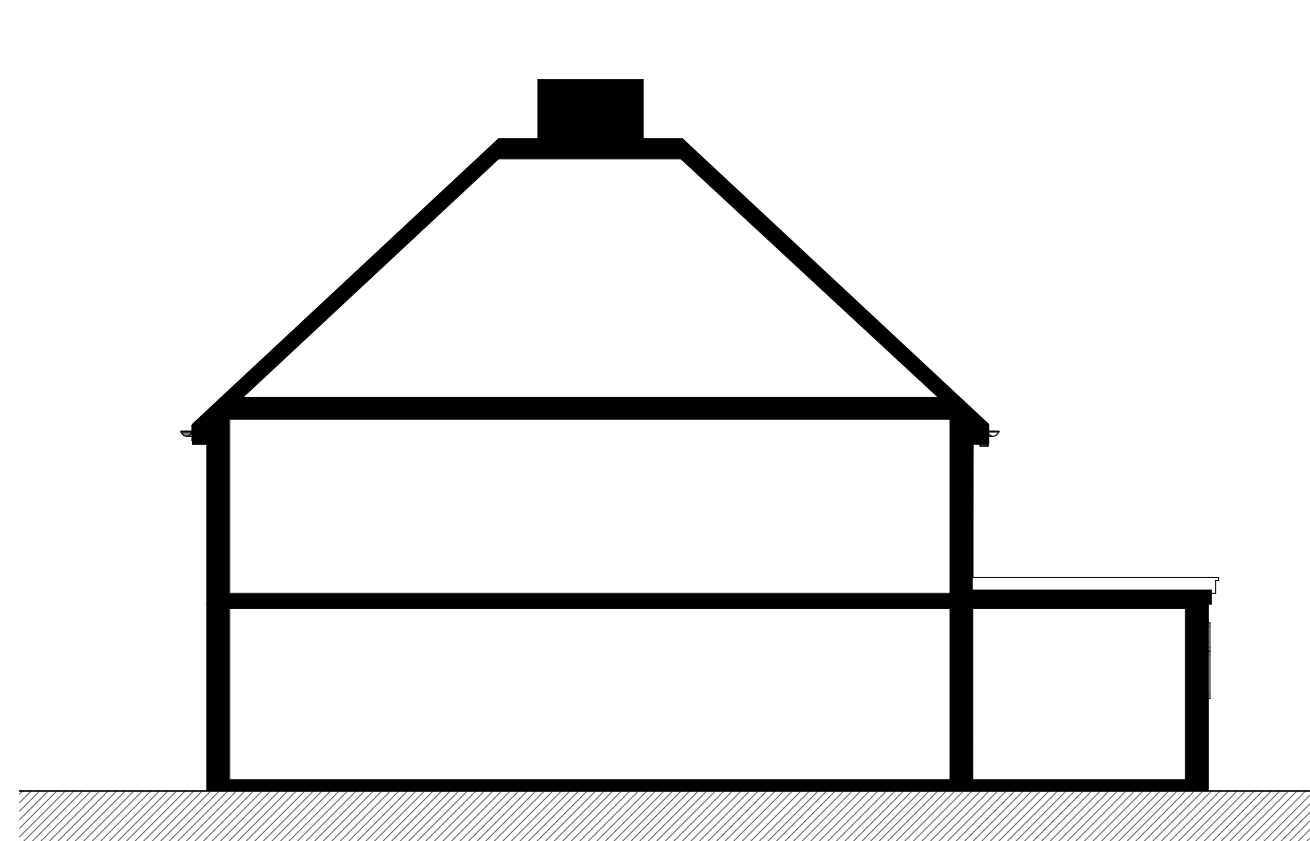


PR SIDE ELEVATION - 1:100
1 Kentons Farm Cottage, Brighton Road, Henfield, BN5 9RT




FRONT ELEVATION - 1:100
1 Kentons Farm Cottage, Brighton Road, Henfield, BN5 9RT

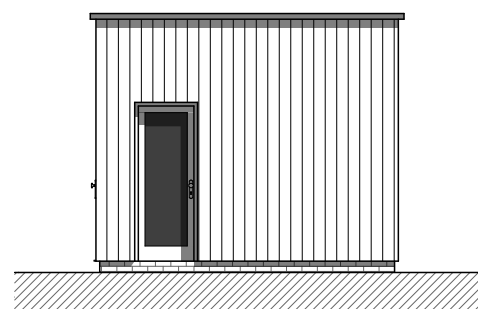


SIDE ELEVATION - 1:100
1 Kentons Farm Cottage, Brighton Road, Henfield, BN5 9RT

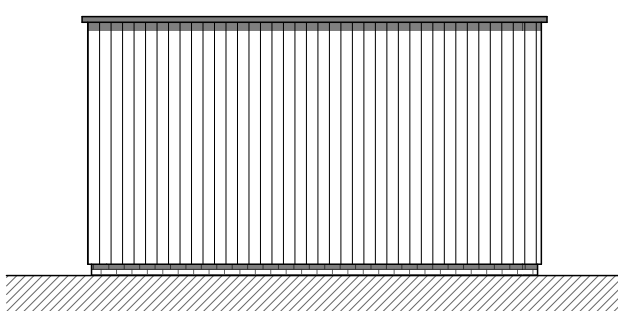

REAR ELEVATION - 1:100
1 Kentons Farm Cottage, Brighton Road, Henfield, BN5 9RT

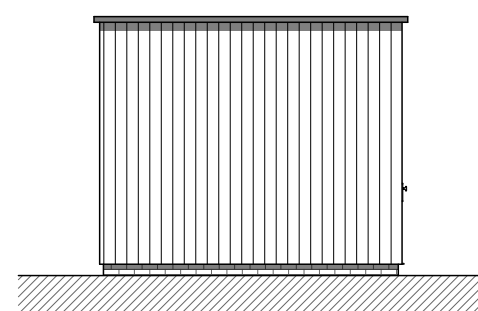

SIDE ELEVATION - 1:100
1 Kentons Farm Cottage, Brighton Road, Henfield, BN5 9RT

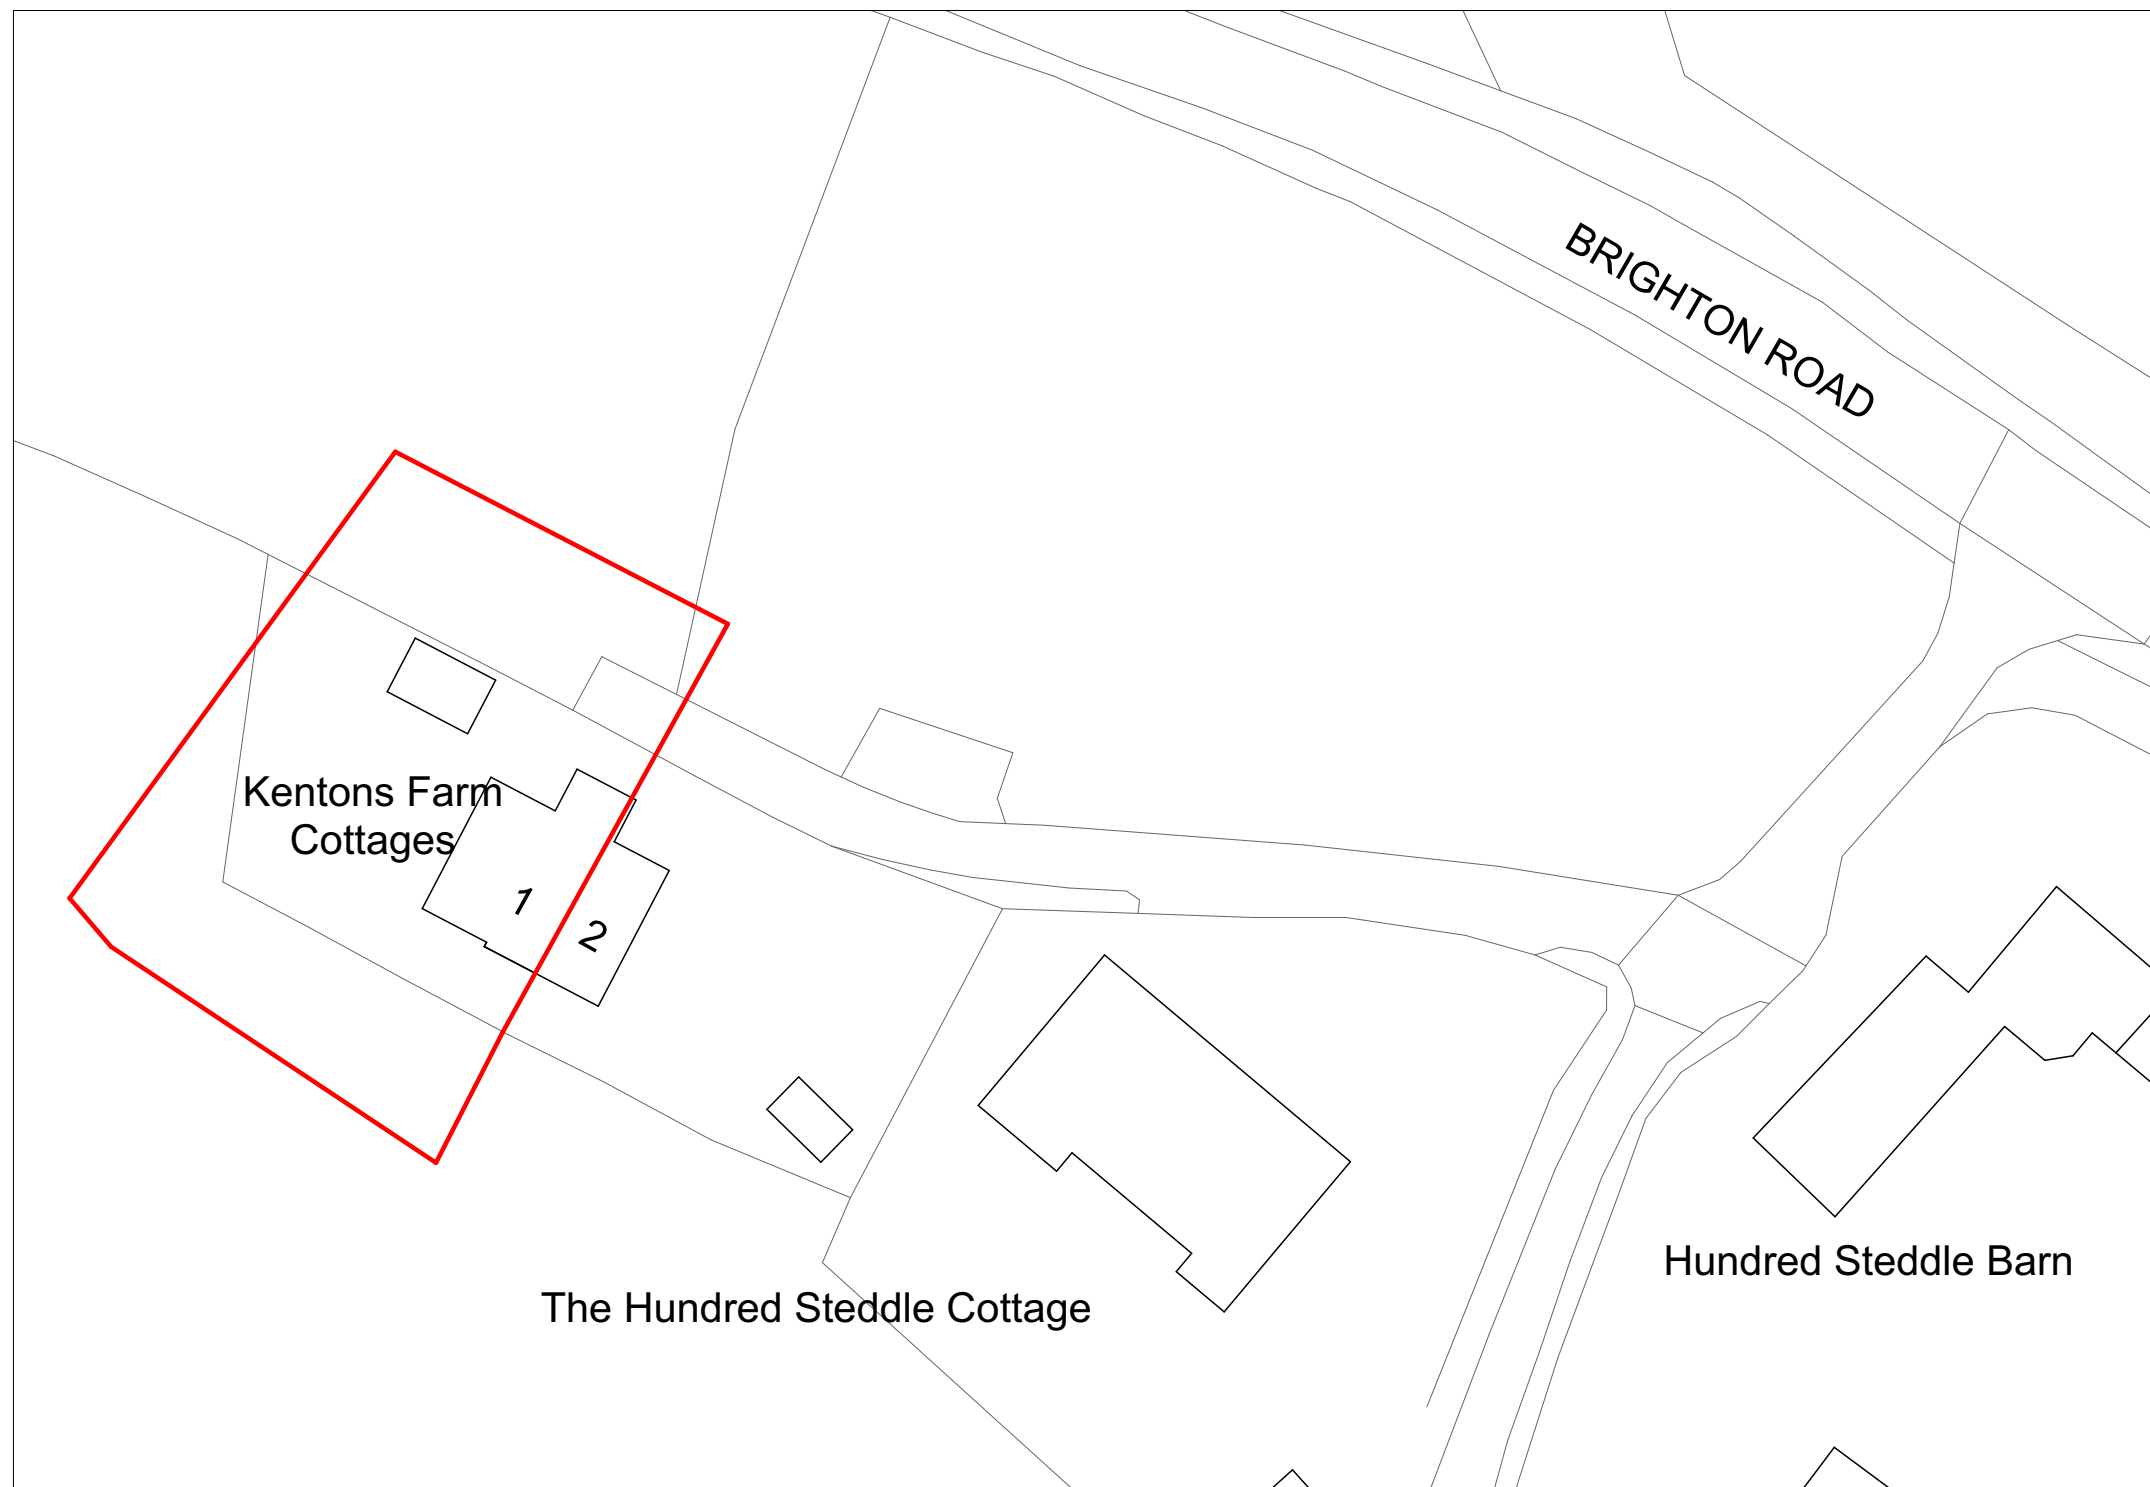

PROPOSED BLOCK PLAN - 1:500
1 Kentons Farm Cottage, Brighton Road, Henfield, BN5 9RT
Scale 1:500 5 0 5 10 15 20 25m