



SCALE BAR 1:100

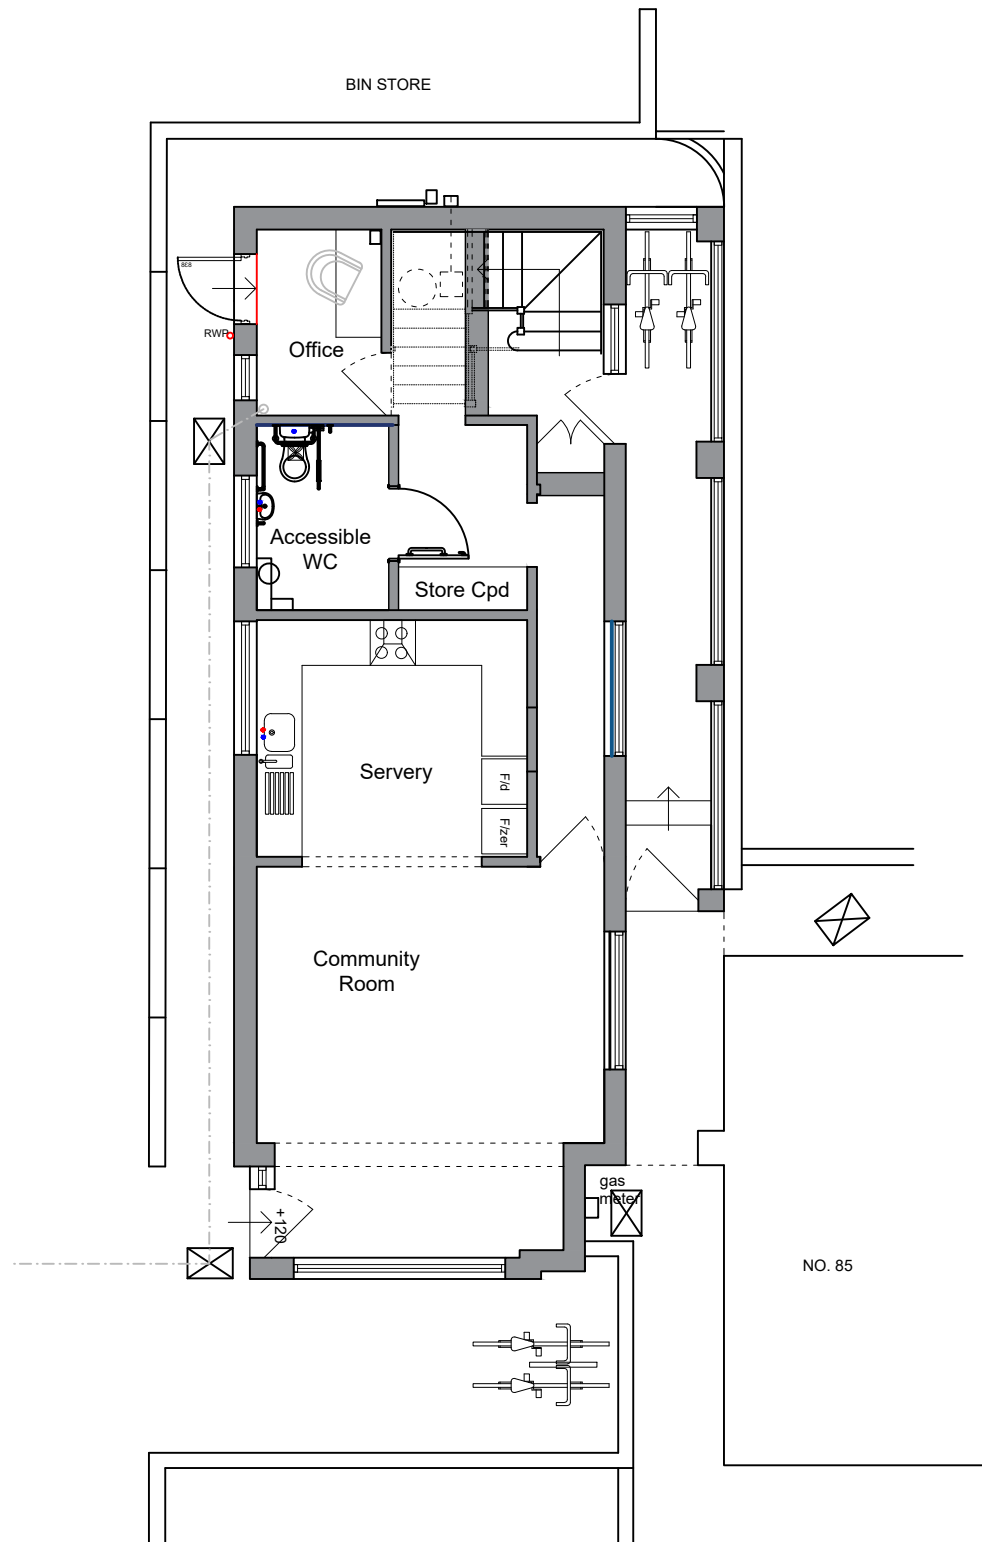

Existing Ground Floor Plan

Scale 1:100

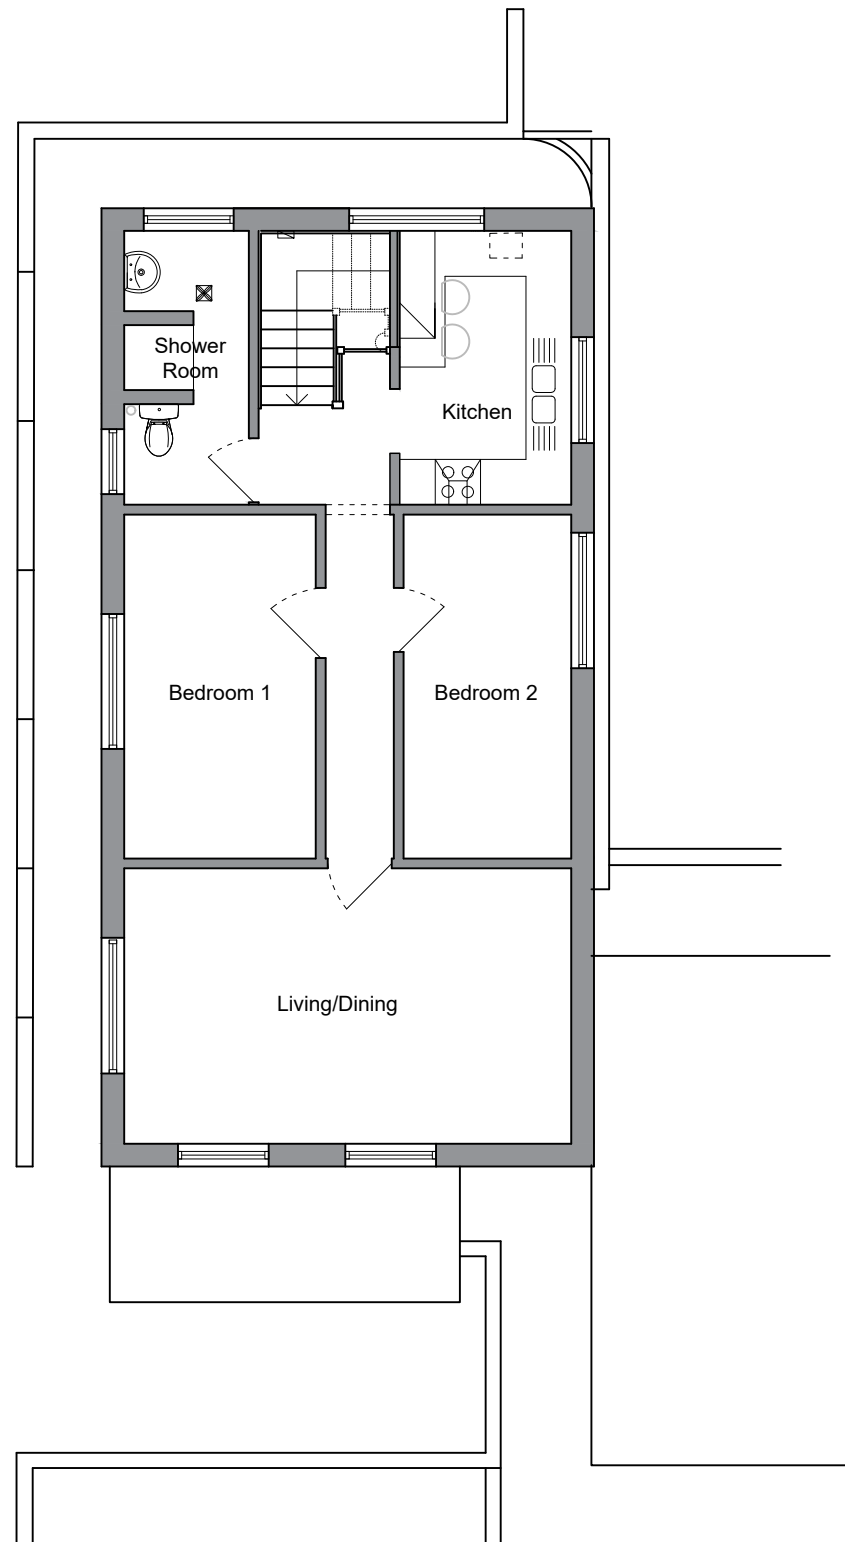

Existing First Floor Plan

Scale 1:100

Do not scale from this drawing. Figured dimensions only to be taken. Check all dimenions prior to setting out. Report all discrepancies to the Architect.

Revisions

PLANNING

CARTER DAVEY
Architects LLP

T. 07525643101
E. chelsey.cda@gmail.com
davey.cda@gmail.com

Client:
Billingshurst Parish Council

Project:
83a High Street, Billingshurst

Drawing Title:
Existing Floor Plans

Scale:	Date:	Drawn by:
1:500 @ A3 & 1:1250	Apr26	CLB

Drawing No:	Revision:
26049/110	--

< Original size 60mm - A3 at full size >