





SCALE BAR 1:100

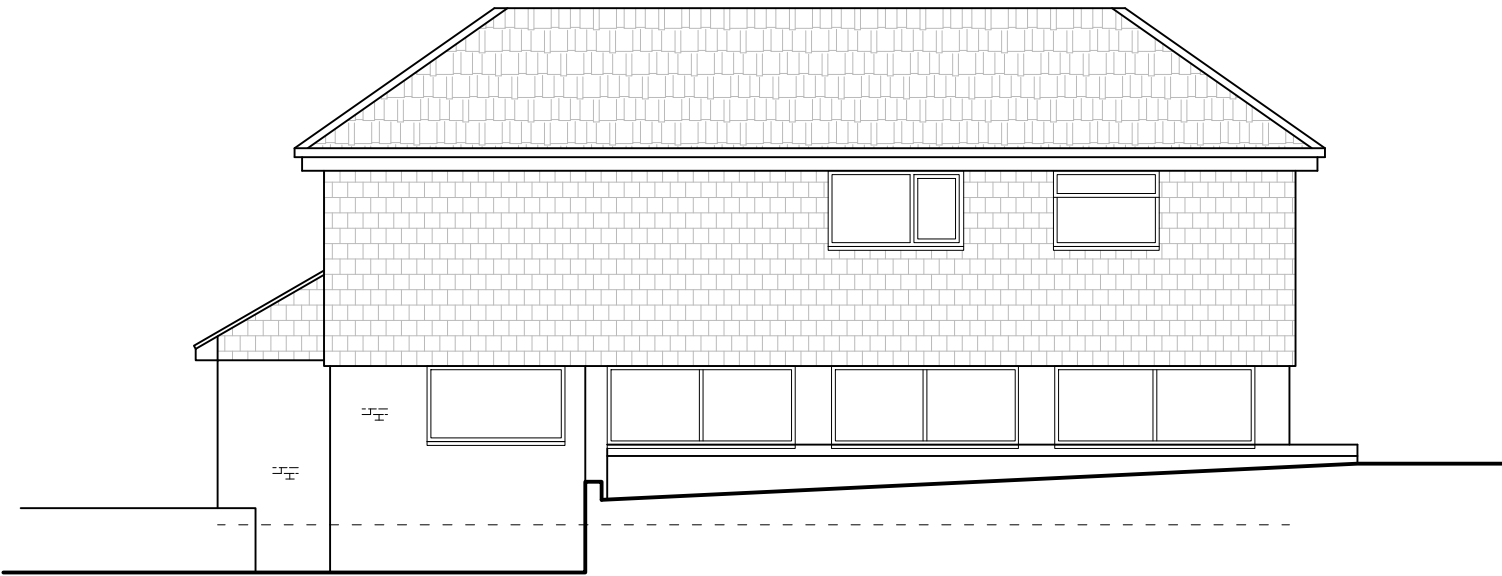


West Elevation
Scale 1:100



South Elevation
Scale 1:100

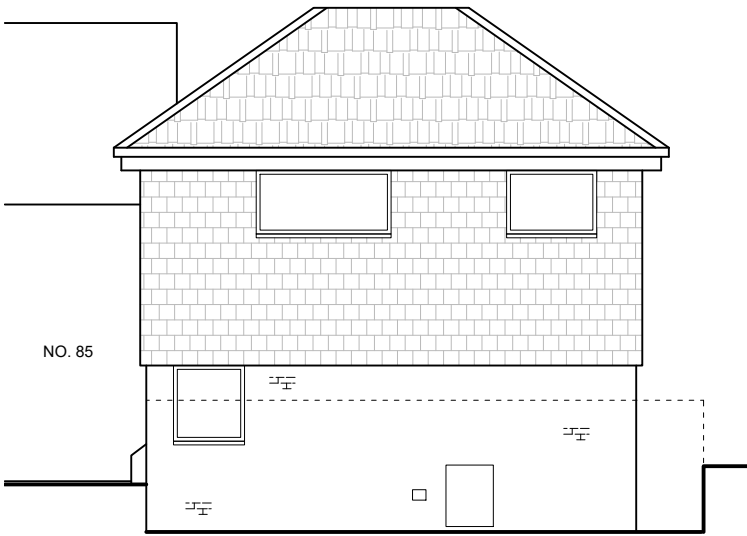

East Elevation
Scale 1:100

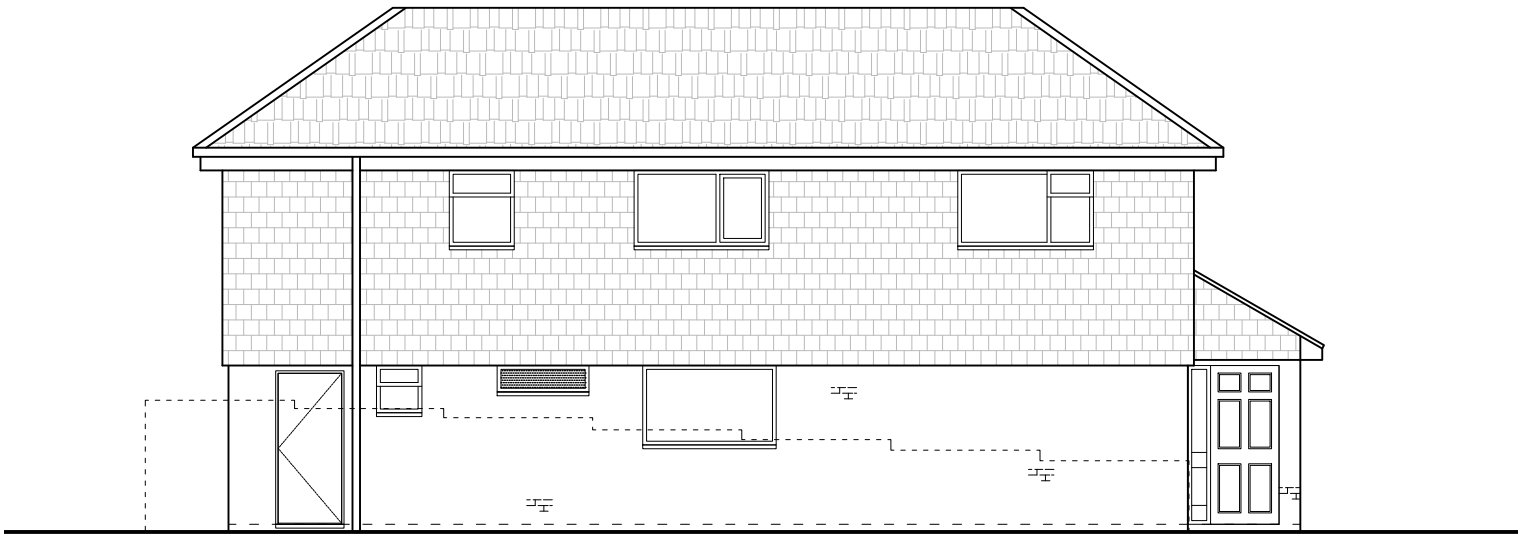

North Elevation
Scale 1:100

Do not scale from this drawing. Figured dimensions only to be taken. Check all dimenions prior to setting out. Report all discrepancies to the Architect.

Revisions

PLANNING

CARTER DAVEY
Architects LLP

T. 07525643101
E. chelsey.cda@gmail.com
davey.cda@gmail.com

Client:
Billingshurst Parish Council

Project:
83a High Street, Billingshurst

Drawing Title:
Existing Elevations

Scale: 1:500 @ A3 & 1:1250
Date: Apr26
Drawn by: CLB

Drawing No: 26049/120
Revision: --

< Original size 60mm - A3 at full size >