



SCALE BAR 1:100

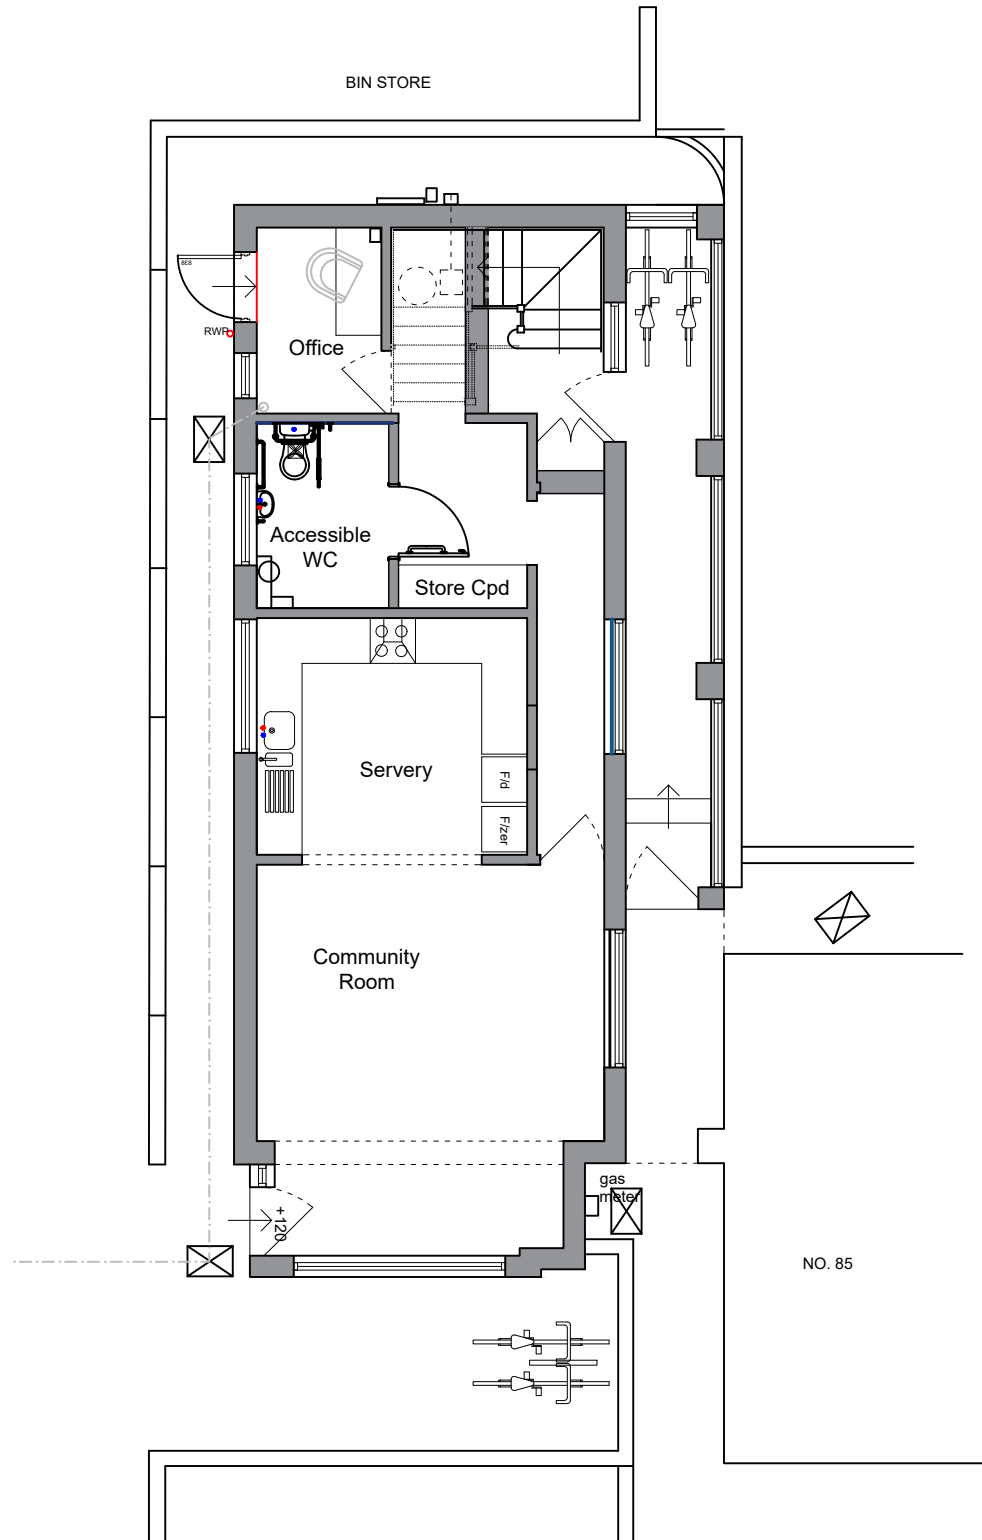

Proposed Ground Floor Plan - no works proposed

Scale 1:100

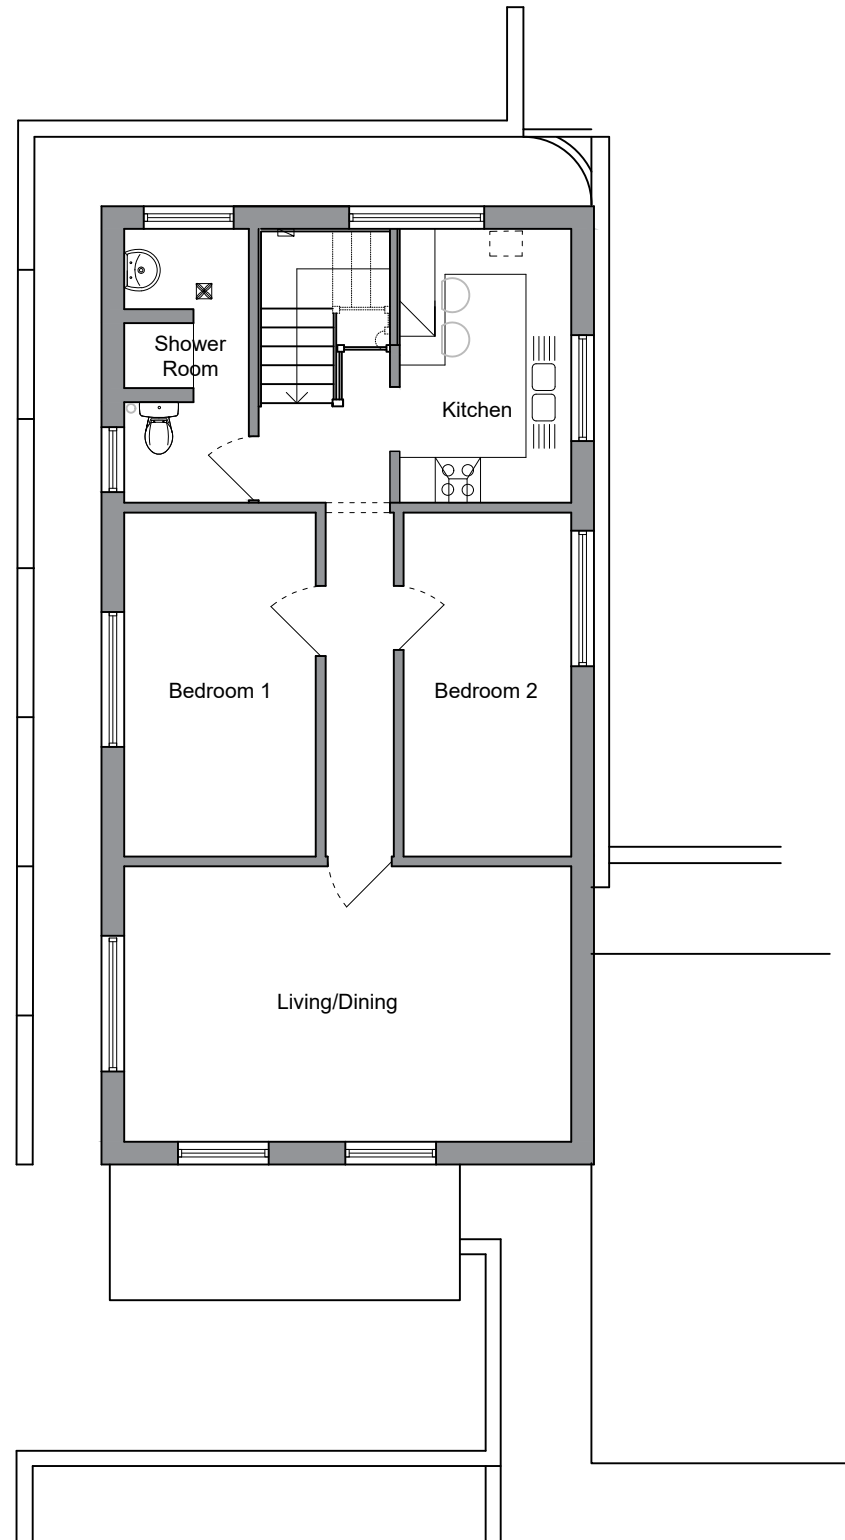

Proposed First Floor Plan - no works proposed

Scale 1