


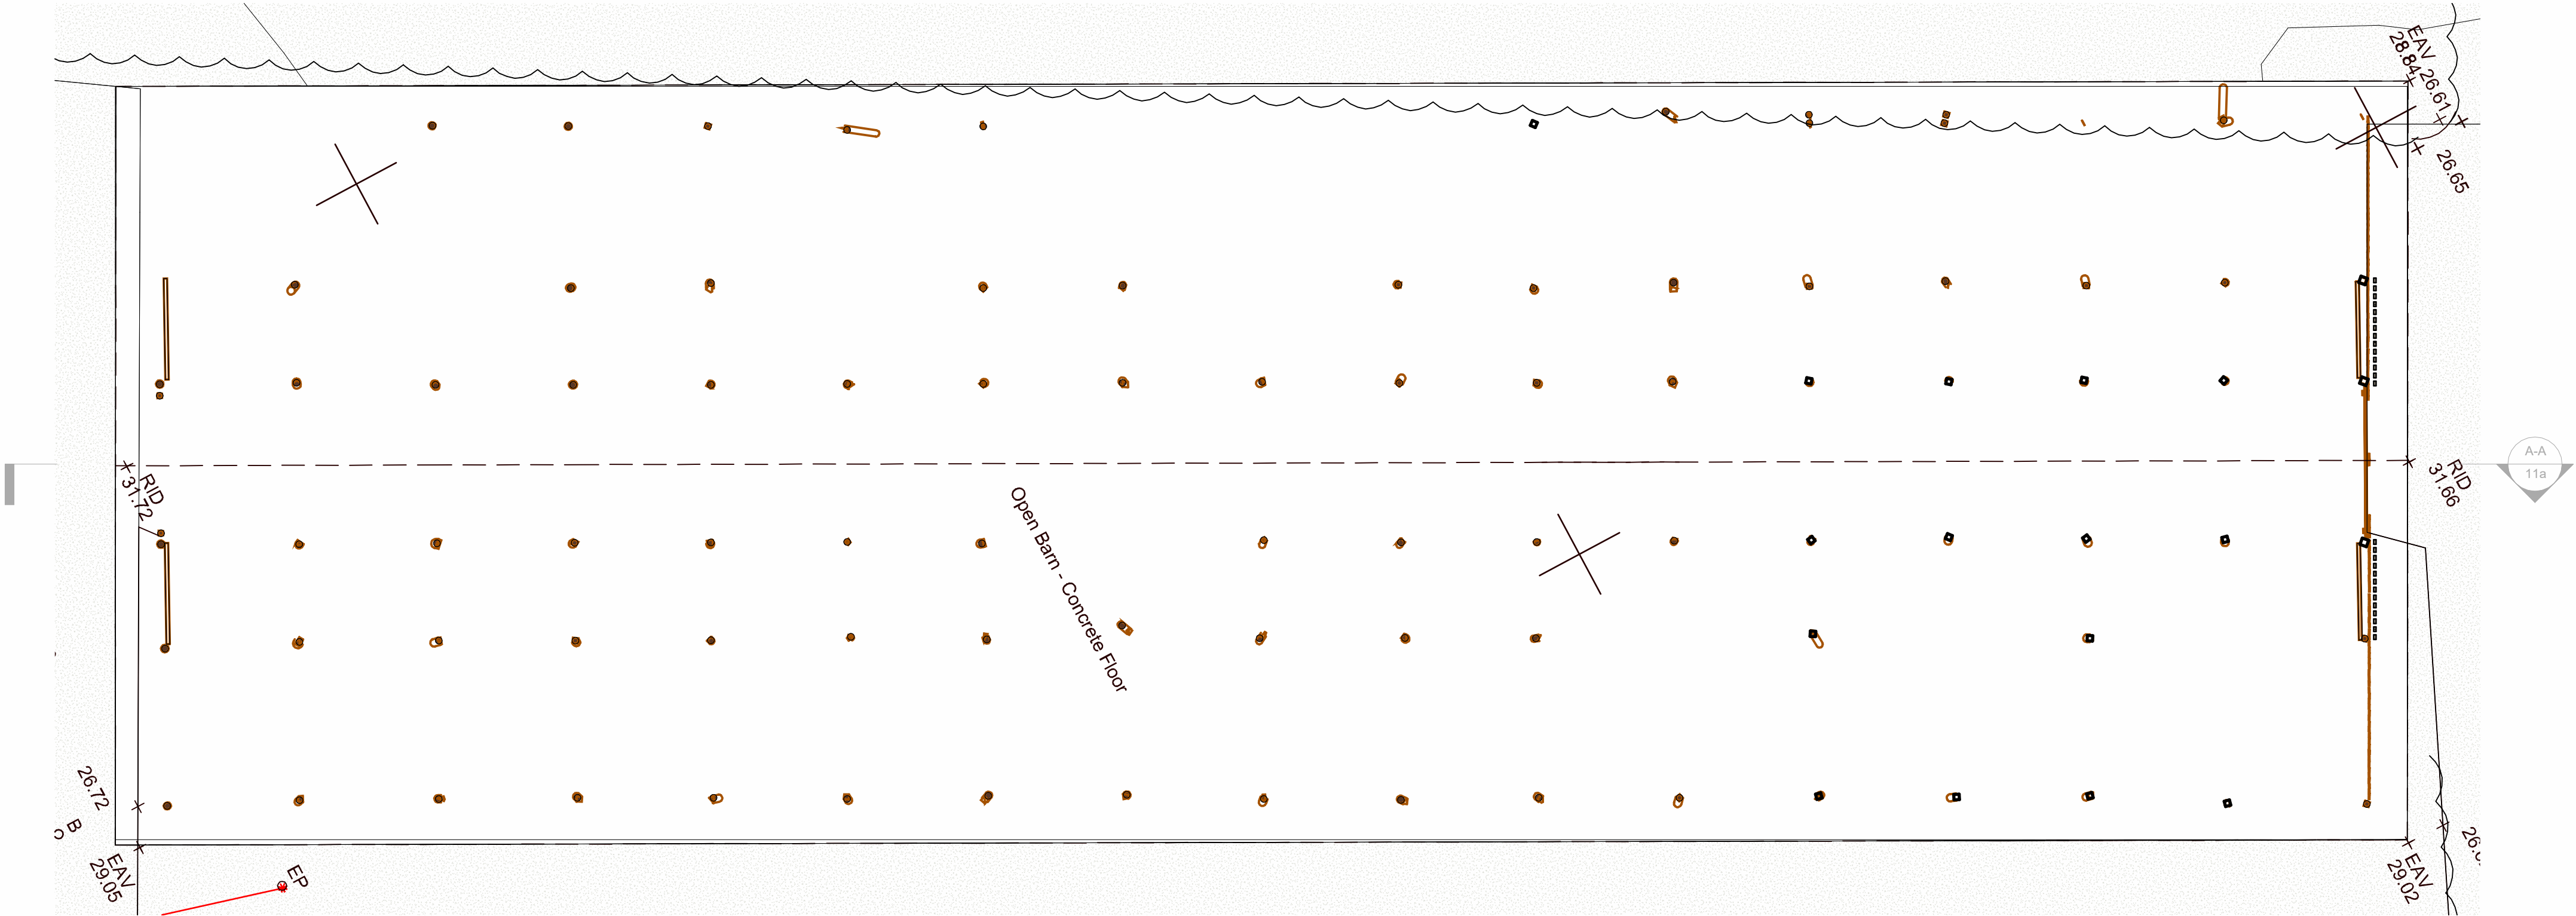


Ground Floor Plan (Wood Frame Barn)
1 : 100

Notes:


1. THE COPYRIGHT OF THIS DRAWING IS VESTED IN ARCHEVOLVE AND IT MAY NOT BE REPRODUCED IN WHOLE OR PART OR USED FOR THE MANUFACTURE OF ANY ARTICLE WITHOUT THE EXPRESS PERMISSION OF THE COPYRIGHT HOLDERS.
2. WORK TO FIGURED DIMENSIONS ONLY.
3. THIS DRAWING IS TO BE READ IN CONJUNCTION WITH ALL RELEVANT ARCHITECT'S, SERVICE ENGINEER'S AND ARCHEVOLVE AND SPECIFICATIONS.

Existing GIA		
Name	Level	Area
Wooden Farm Barn	Ground (Wooden Farm Barn)	856 m²
Grand total: 1		856 m²

Revision Number	Revision Description	Issued by	Revision Date
DATE: STATUS: SHEET SIZE:			
29/12/25 PLANNING ISSUE A1			
SCALE: DRAWN: CHECKED:			
1 : 100 AP			
CLIENT: SITE ADDRESS:			
Church Barn Properties Ltd			

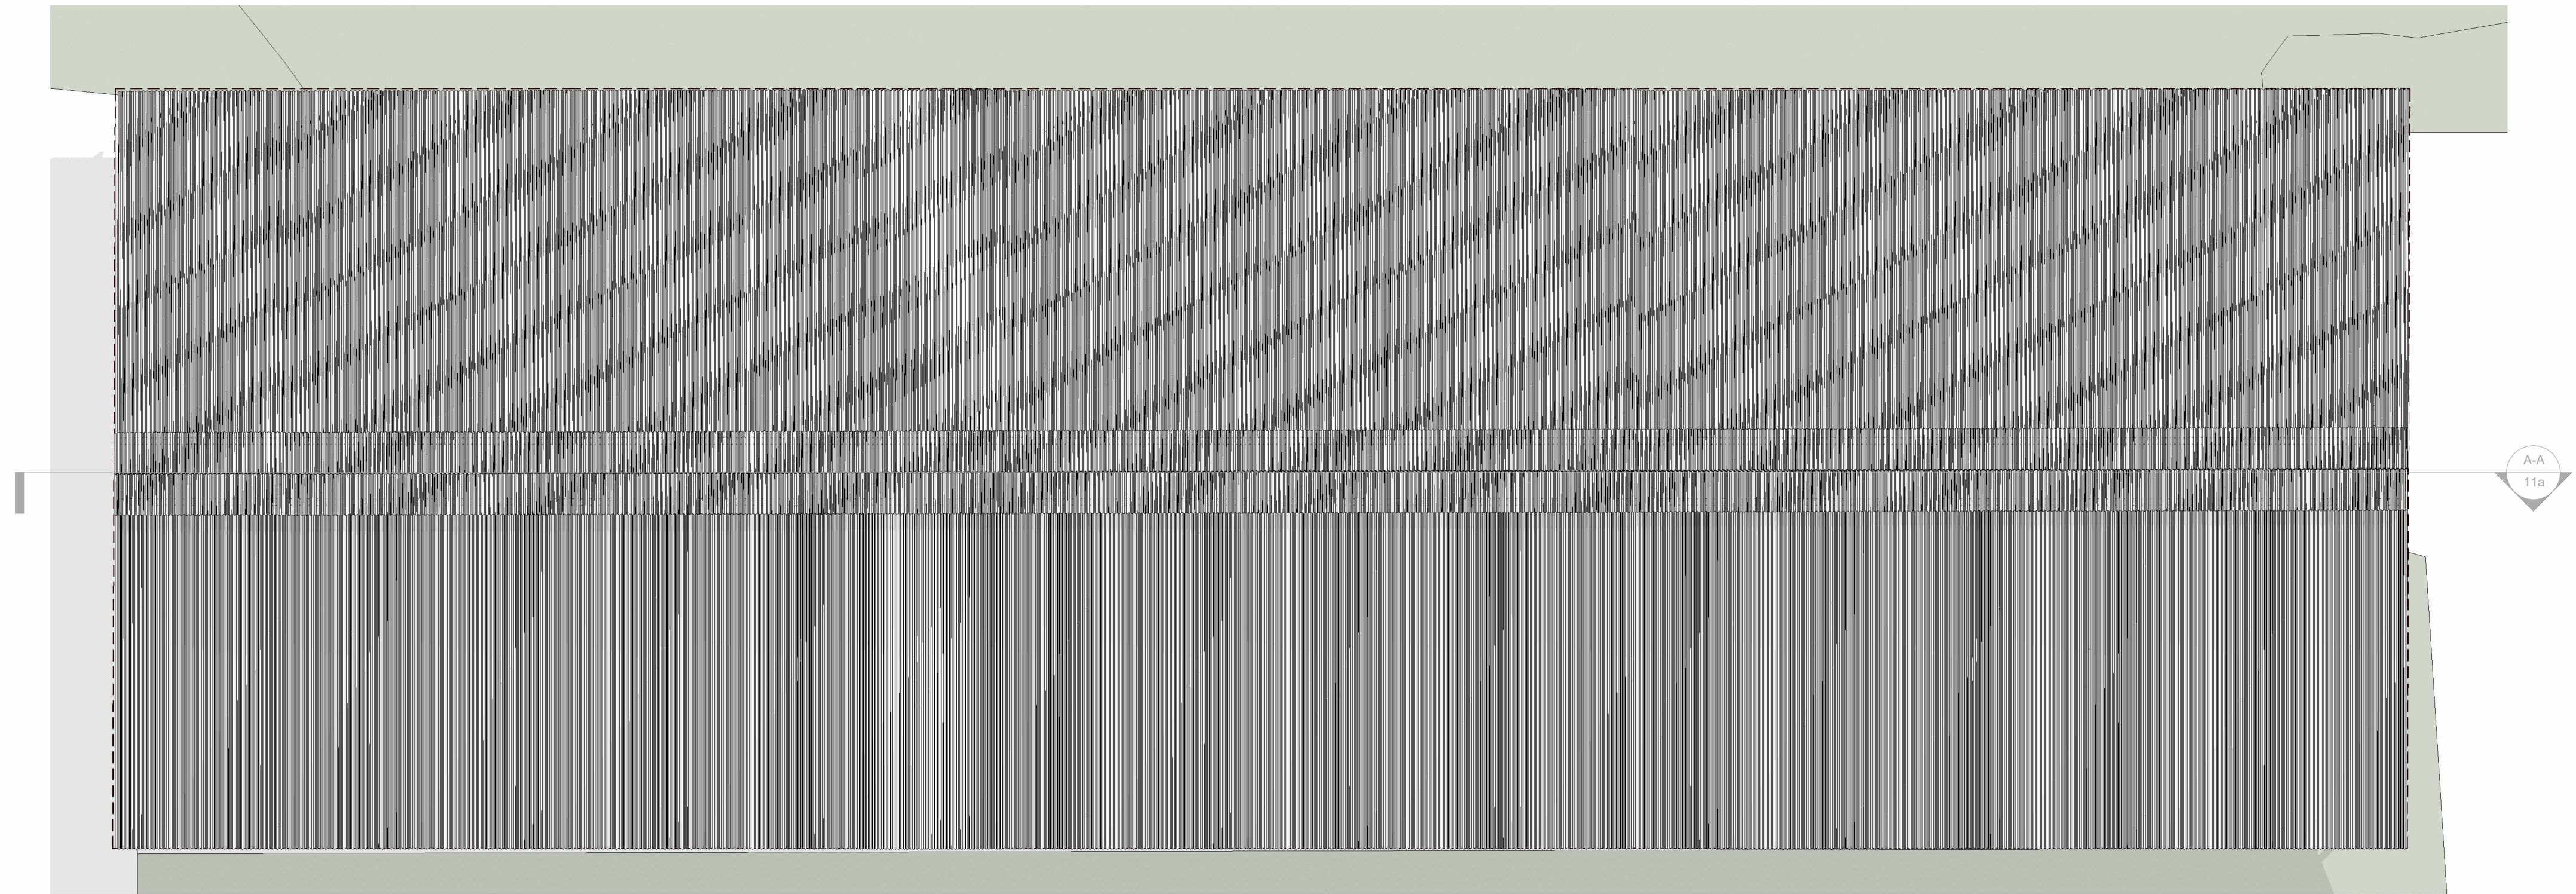

Existing Roof Plan (Wood Frame Barn)
1 : 100

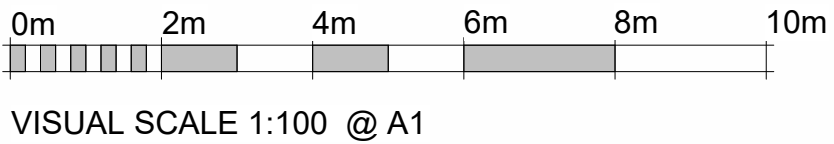

DRAWING: Conversion of Wood Frame Barn

TITLE: Existing Floor Plan

PROJECT NO: HoleStBarn

DRAWING NO: APC/119/ 25/07

REVISION:

ARCHEVOLVE

✉ // design @archevolve.co.uk

WEB // www. archevolve.co.uk

☎ // 07830 325566

📱

📄 CIAT CHARTERED PRACTICE