




Notes:

1. THE COPYRIGHT OF THIS DRAWING IS VESTED IN ARCHEVOLVE AND IT MAY NOT BE REPRODUCED IN WHOLE OR PART OR USED FOR THE MANUFACTURE OF ANY ARTICLE WITHOUT THE EXPRESS PERMISSION OF THE COPYRIGHT HOLDERS.
2. WORK TO FIGURED DIMENSIONS ONLY.
3. THIS DRAWING IS TO BE READ IN CONJUNCTION WITH ALL RELEVANT ARCHITECT'S, SERVICE ENGINEER'S AND ARCHEVOLVE AND SPECIFICATIONS.

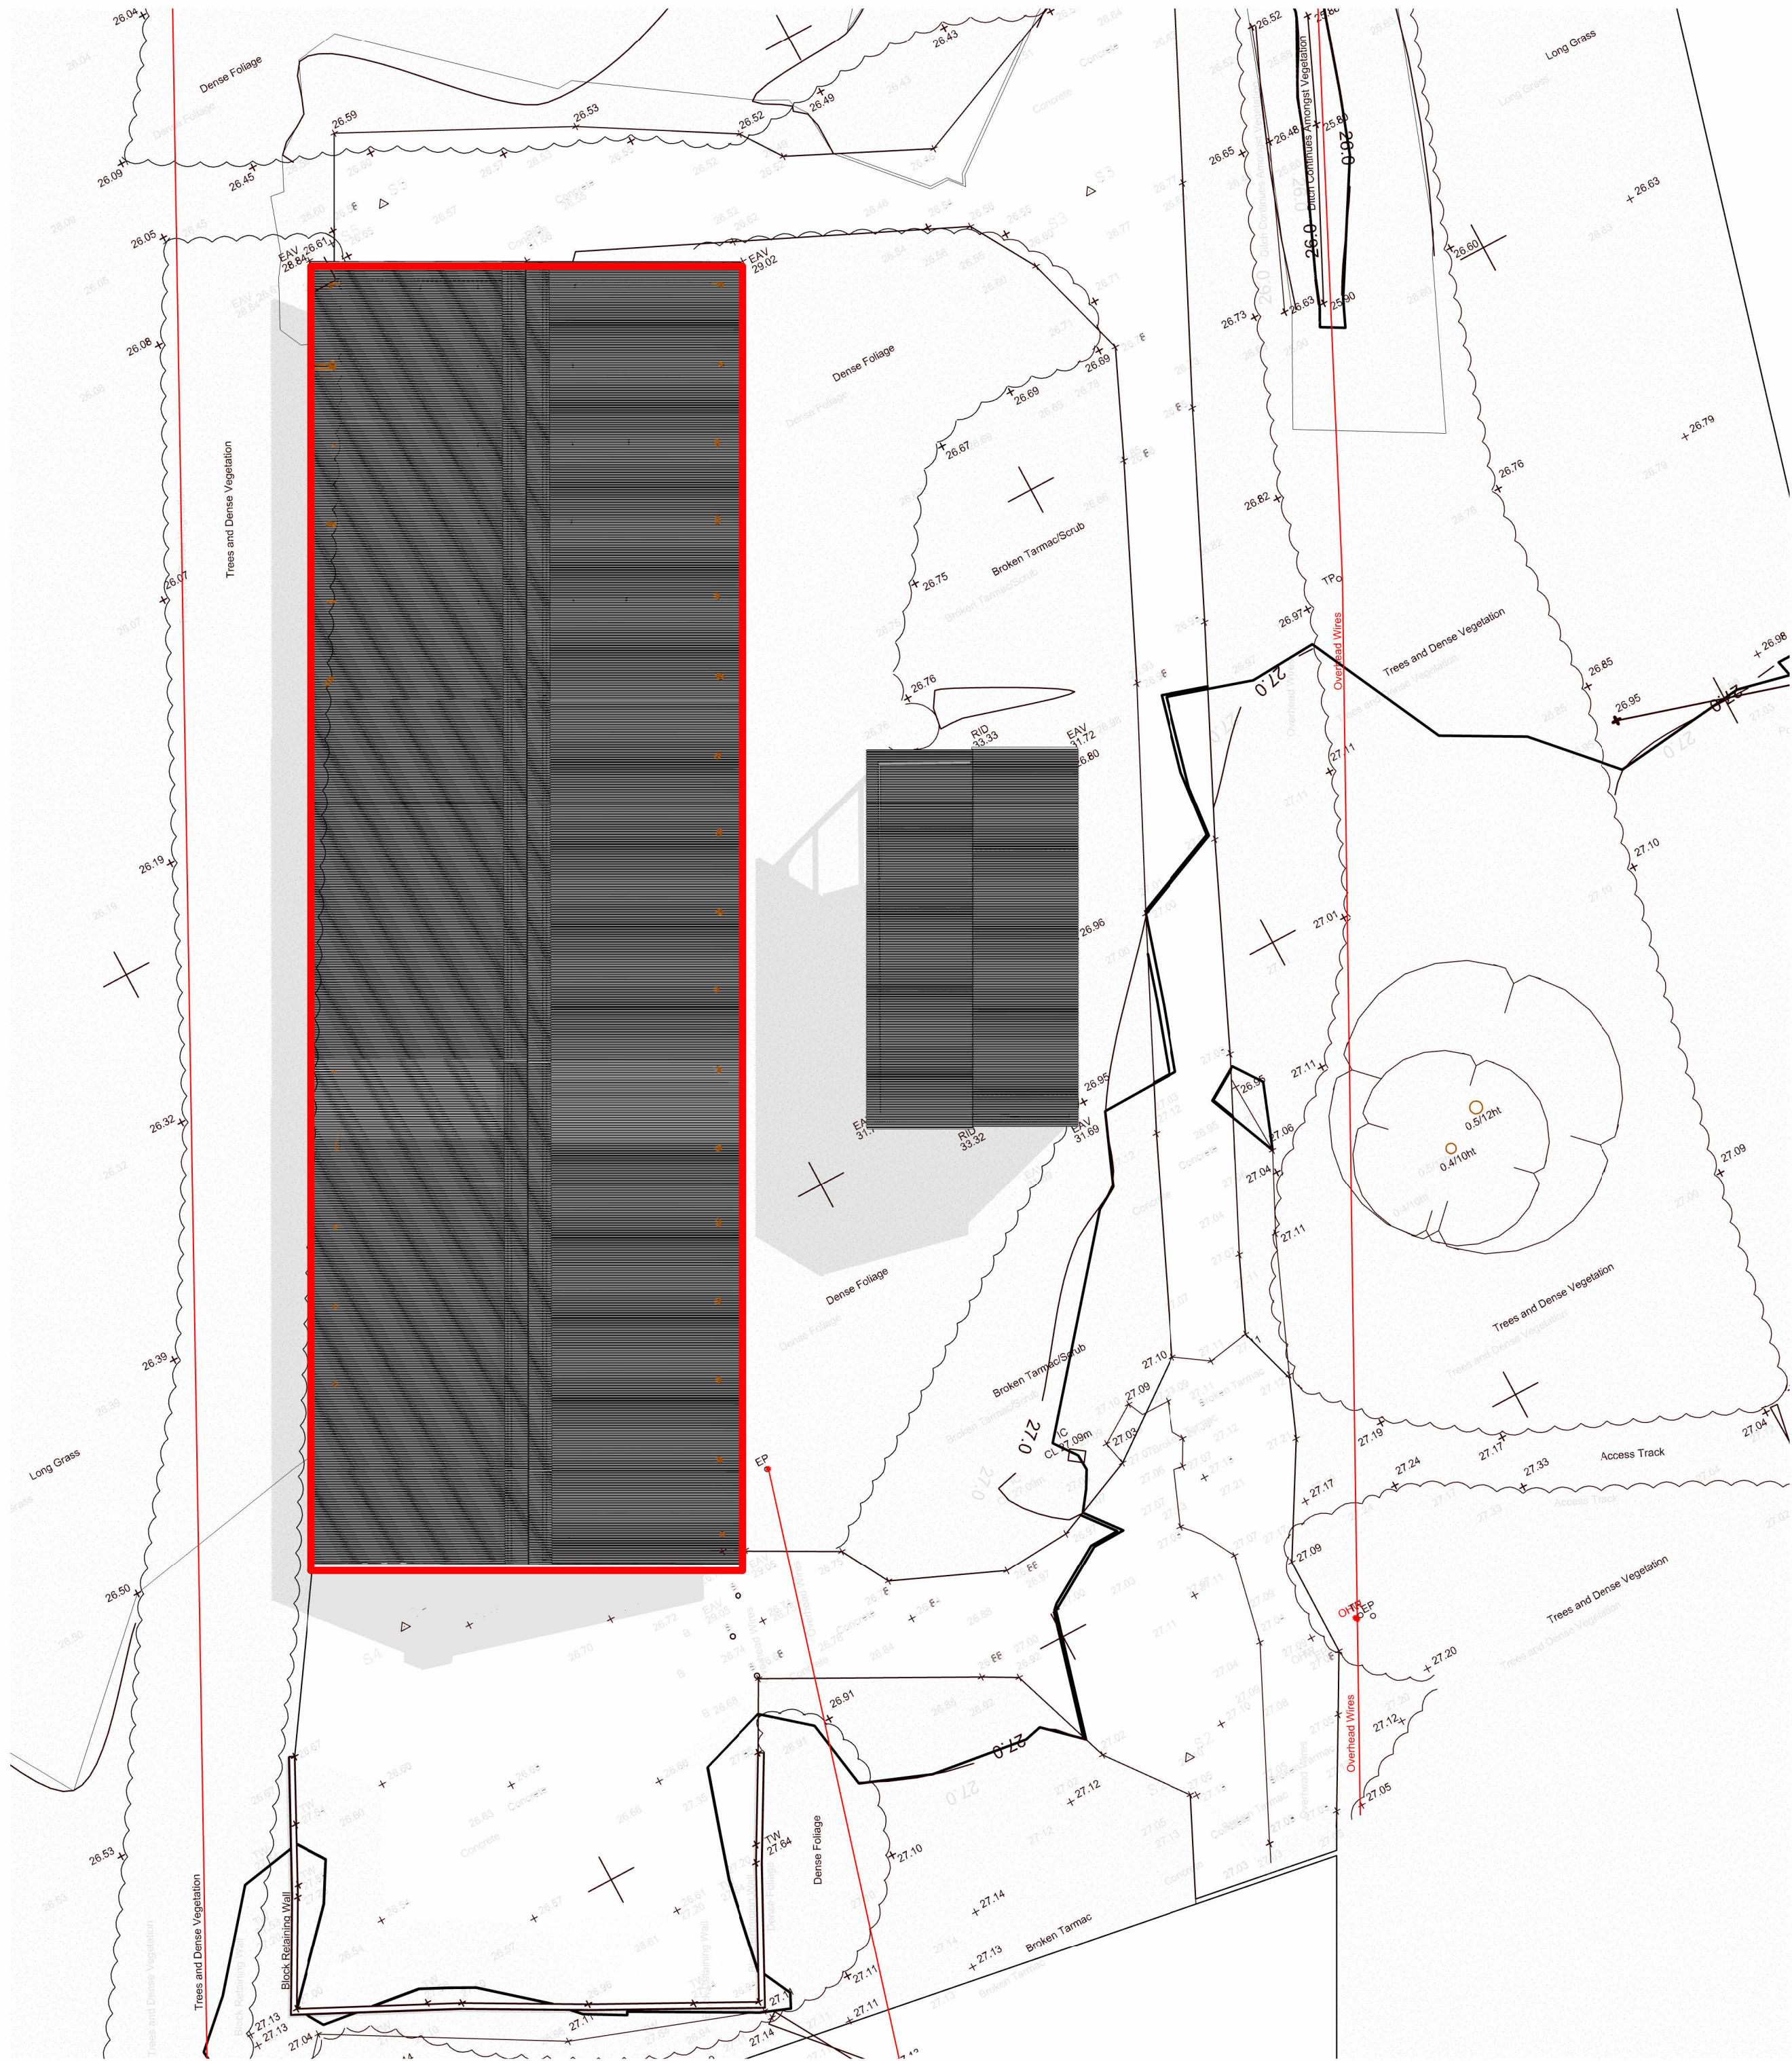

Existing Block Plan
1 : 200

Revision Number	Revision Description	Issued by	Revision Date
DATE: STATUS: SHEET SIZE:			
29/12/25 PLANNING ISSUE A1			
SCALE: DRAWN: CHECKED:			
1 : 200 AP			
CLIENT: SITE ADDRESS:			
Church Barn Properties Ltd			

DRAWING:	Conversion of Wood Frame Barn		REVISION:
	TITLE:		
	Existing Site Plan		
PROJECT NO:	HoleStBarn		DRAWING NO:
			ARC/119/ 25/08




ARCHEVOLVE

✉ // design @archevolve.co.uk

WEB // www. archevolve.co.uk

☎ // 07830 325566

 

VISUAL SCALE 1:200 @ A1