


NOTES.

- 1 This drawing to be read in conjunction with all relevant architects and engineers drawings and specifications.
2 For general notes refer to drawing no. 3457/8/HB421-315-01

Symbols Legend	
↖	Indicates span of 150 beam & block floor to specialists design & details

Archibald Shaw


Consulting Civil & Structural Engineers
One Little London Chimneyer West Sussex PO19 1PP
Telephone: 01243 786471 www.archibaldshaw.co.uk

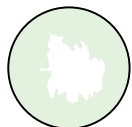


B A R R A T T
DEVELOPMENT LTD

PROJECT
Deerwood Park, Southwater
House Type Warwick
Ground Floor & Foundation Details - Plots 2 & 3

ARCHITECT Woods Hardwick	CHECKED BY BS	DESIGNED BY BS
DRAWN BY AT	STATUS Preliminary	REVISION
SCALE @ A1 1:50 1:20	©DATE February 2026	
JOB NO. 34578	DRAWING NO. HB421-315-02	

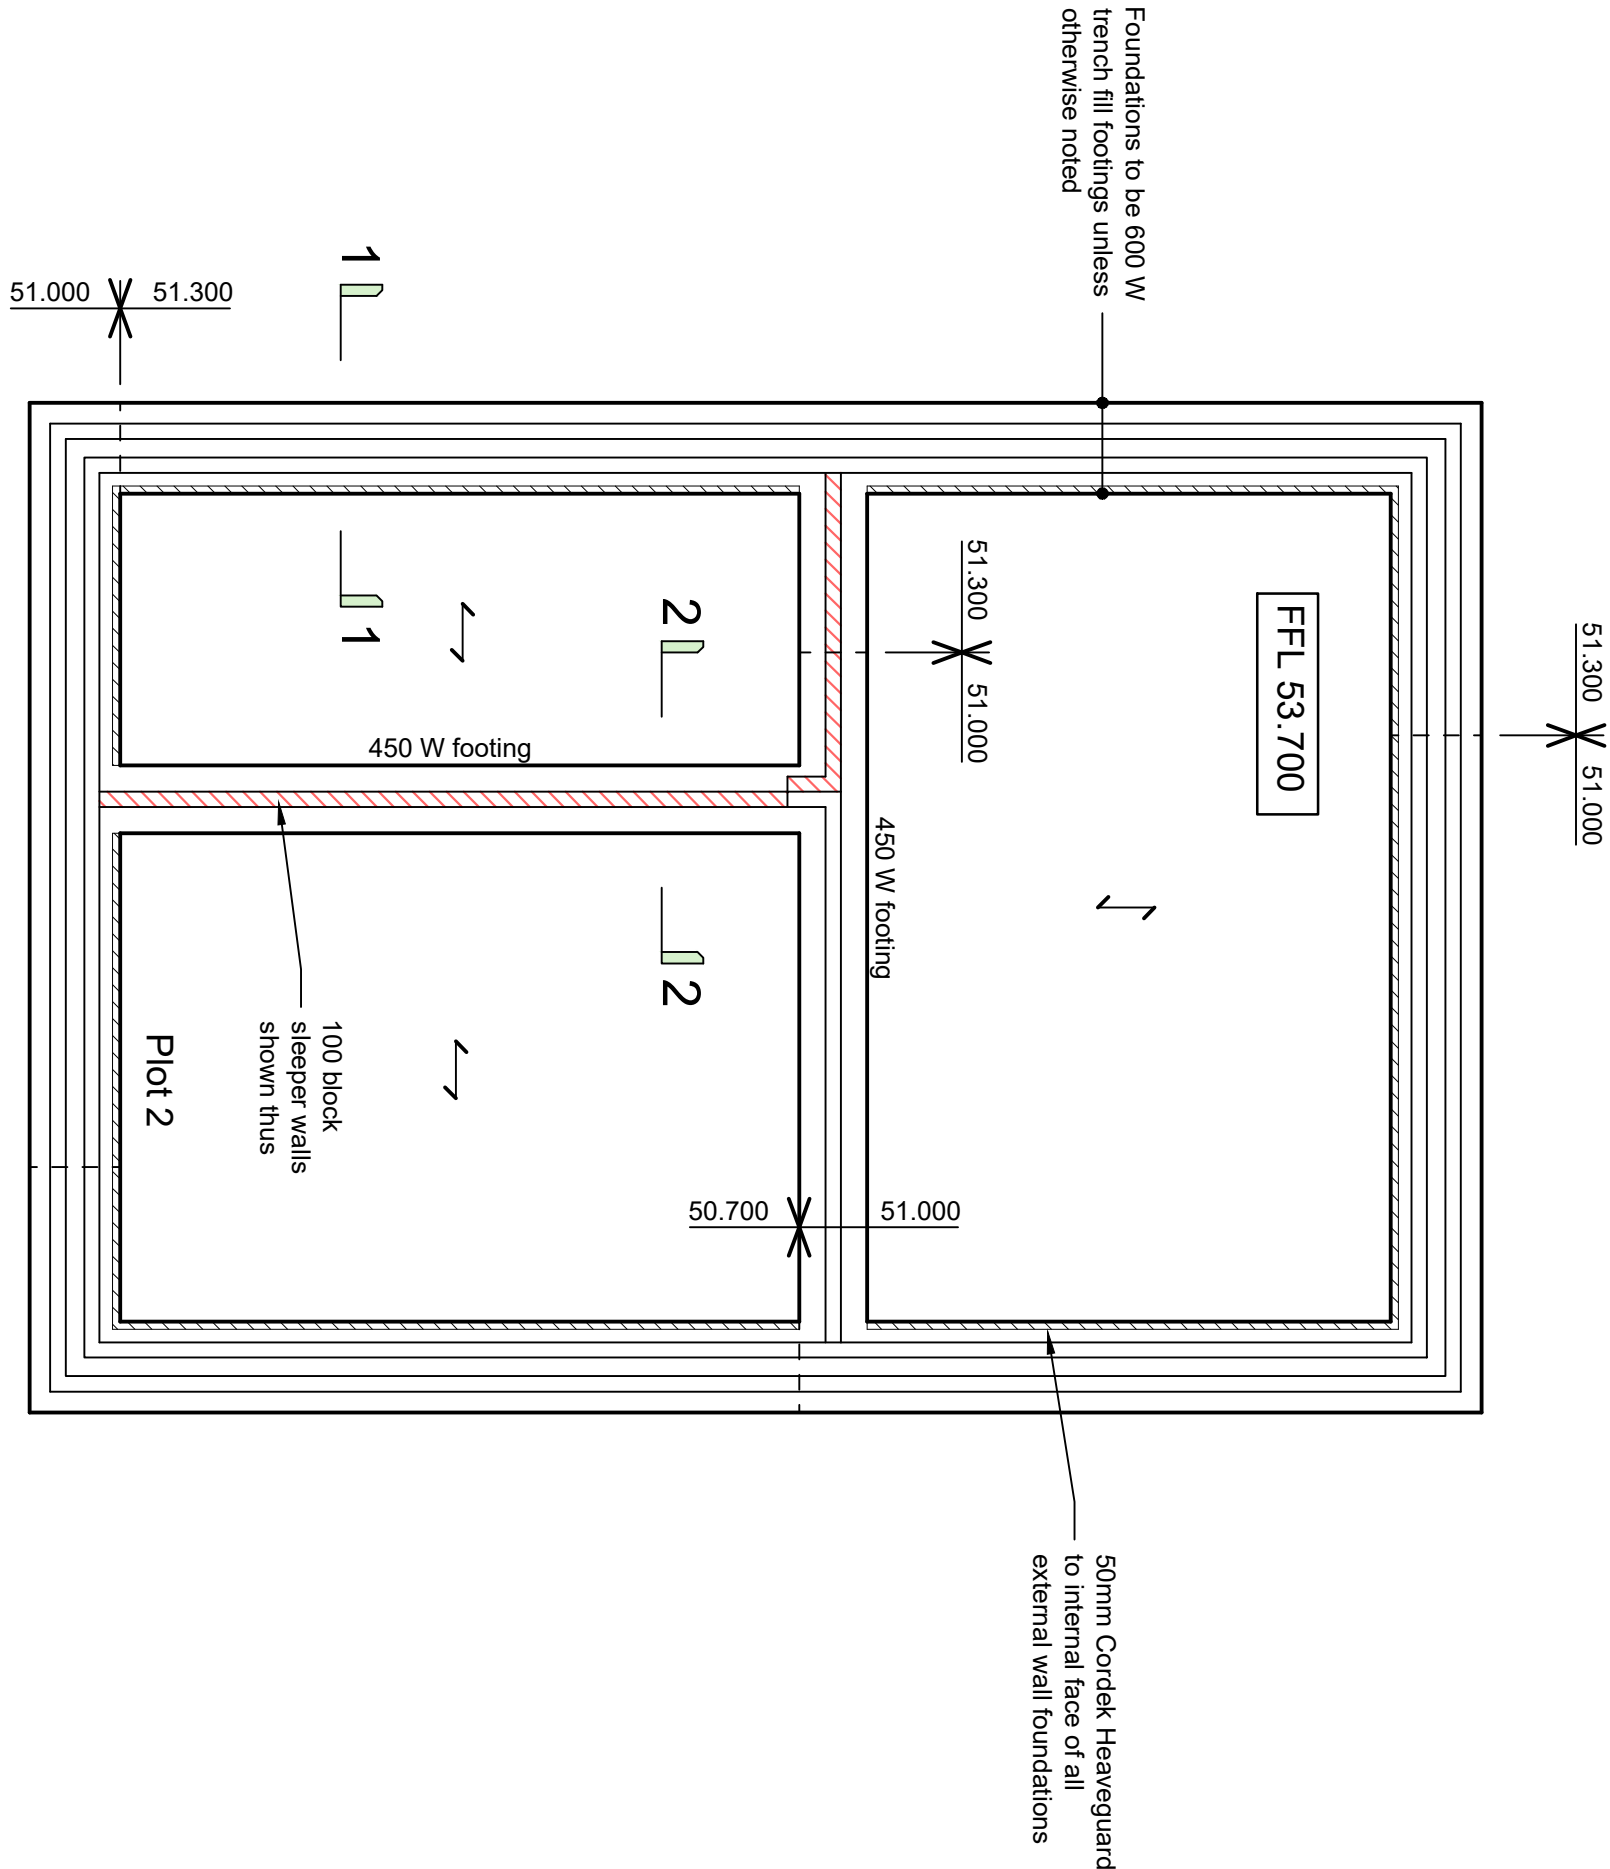

Ground Floor & Foundation Plan - House Type Warwick

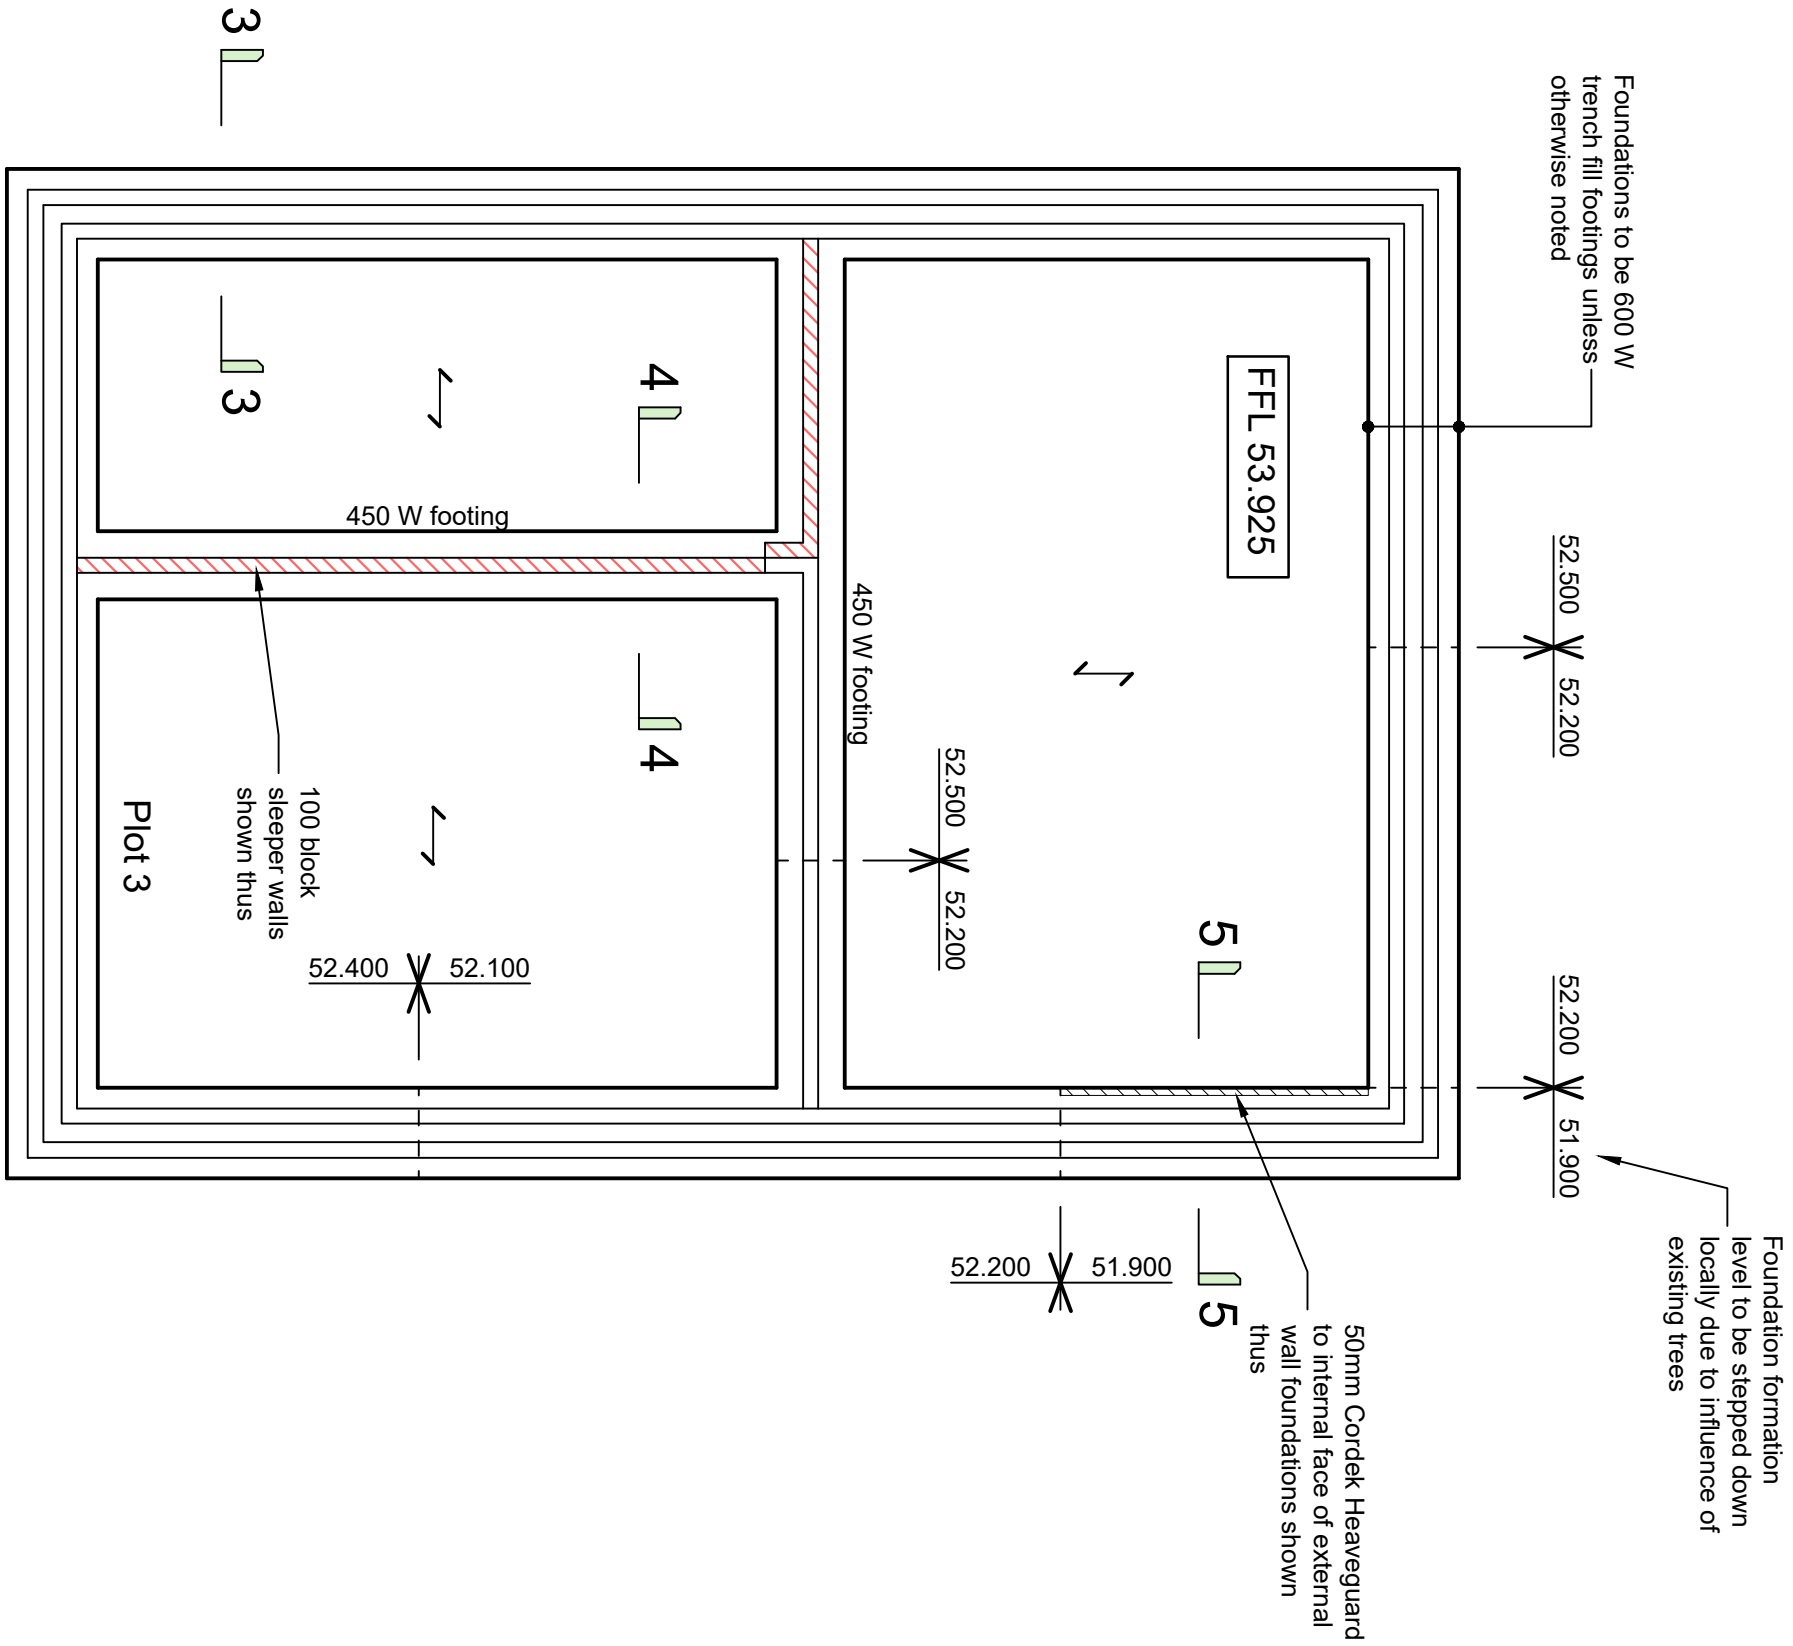

All foundations to be centred on walls unless otherwise noted. For setting out of walls & foundations refer to architects drawings

