


Notes:

These drawings are submitted for planning purposes only and are not intended for construction, fabrication, or detailed design.

All dimensions are approximate and must be verified on-site. The applicant/agent accepts no responsibility for any errors that may arise from scaling or from using this drawing for purposes other than planning. Information from third parties (e.g., OS mapping, survey data, utility plans) is provided in good faith but cannot be guaranteed to be accurate. This drawing is © JTP. No reproduction or distribution is permitted without prior written consent.

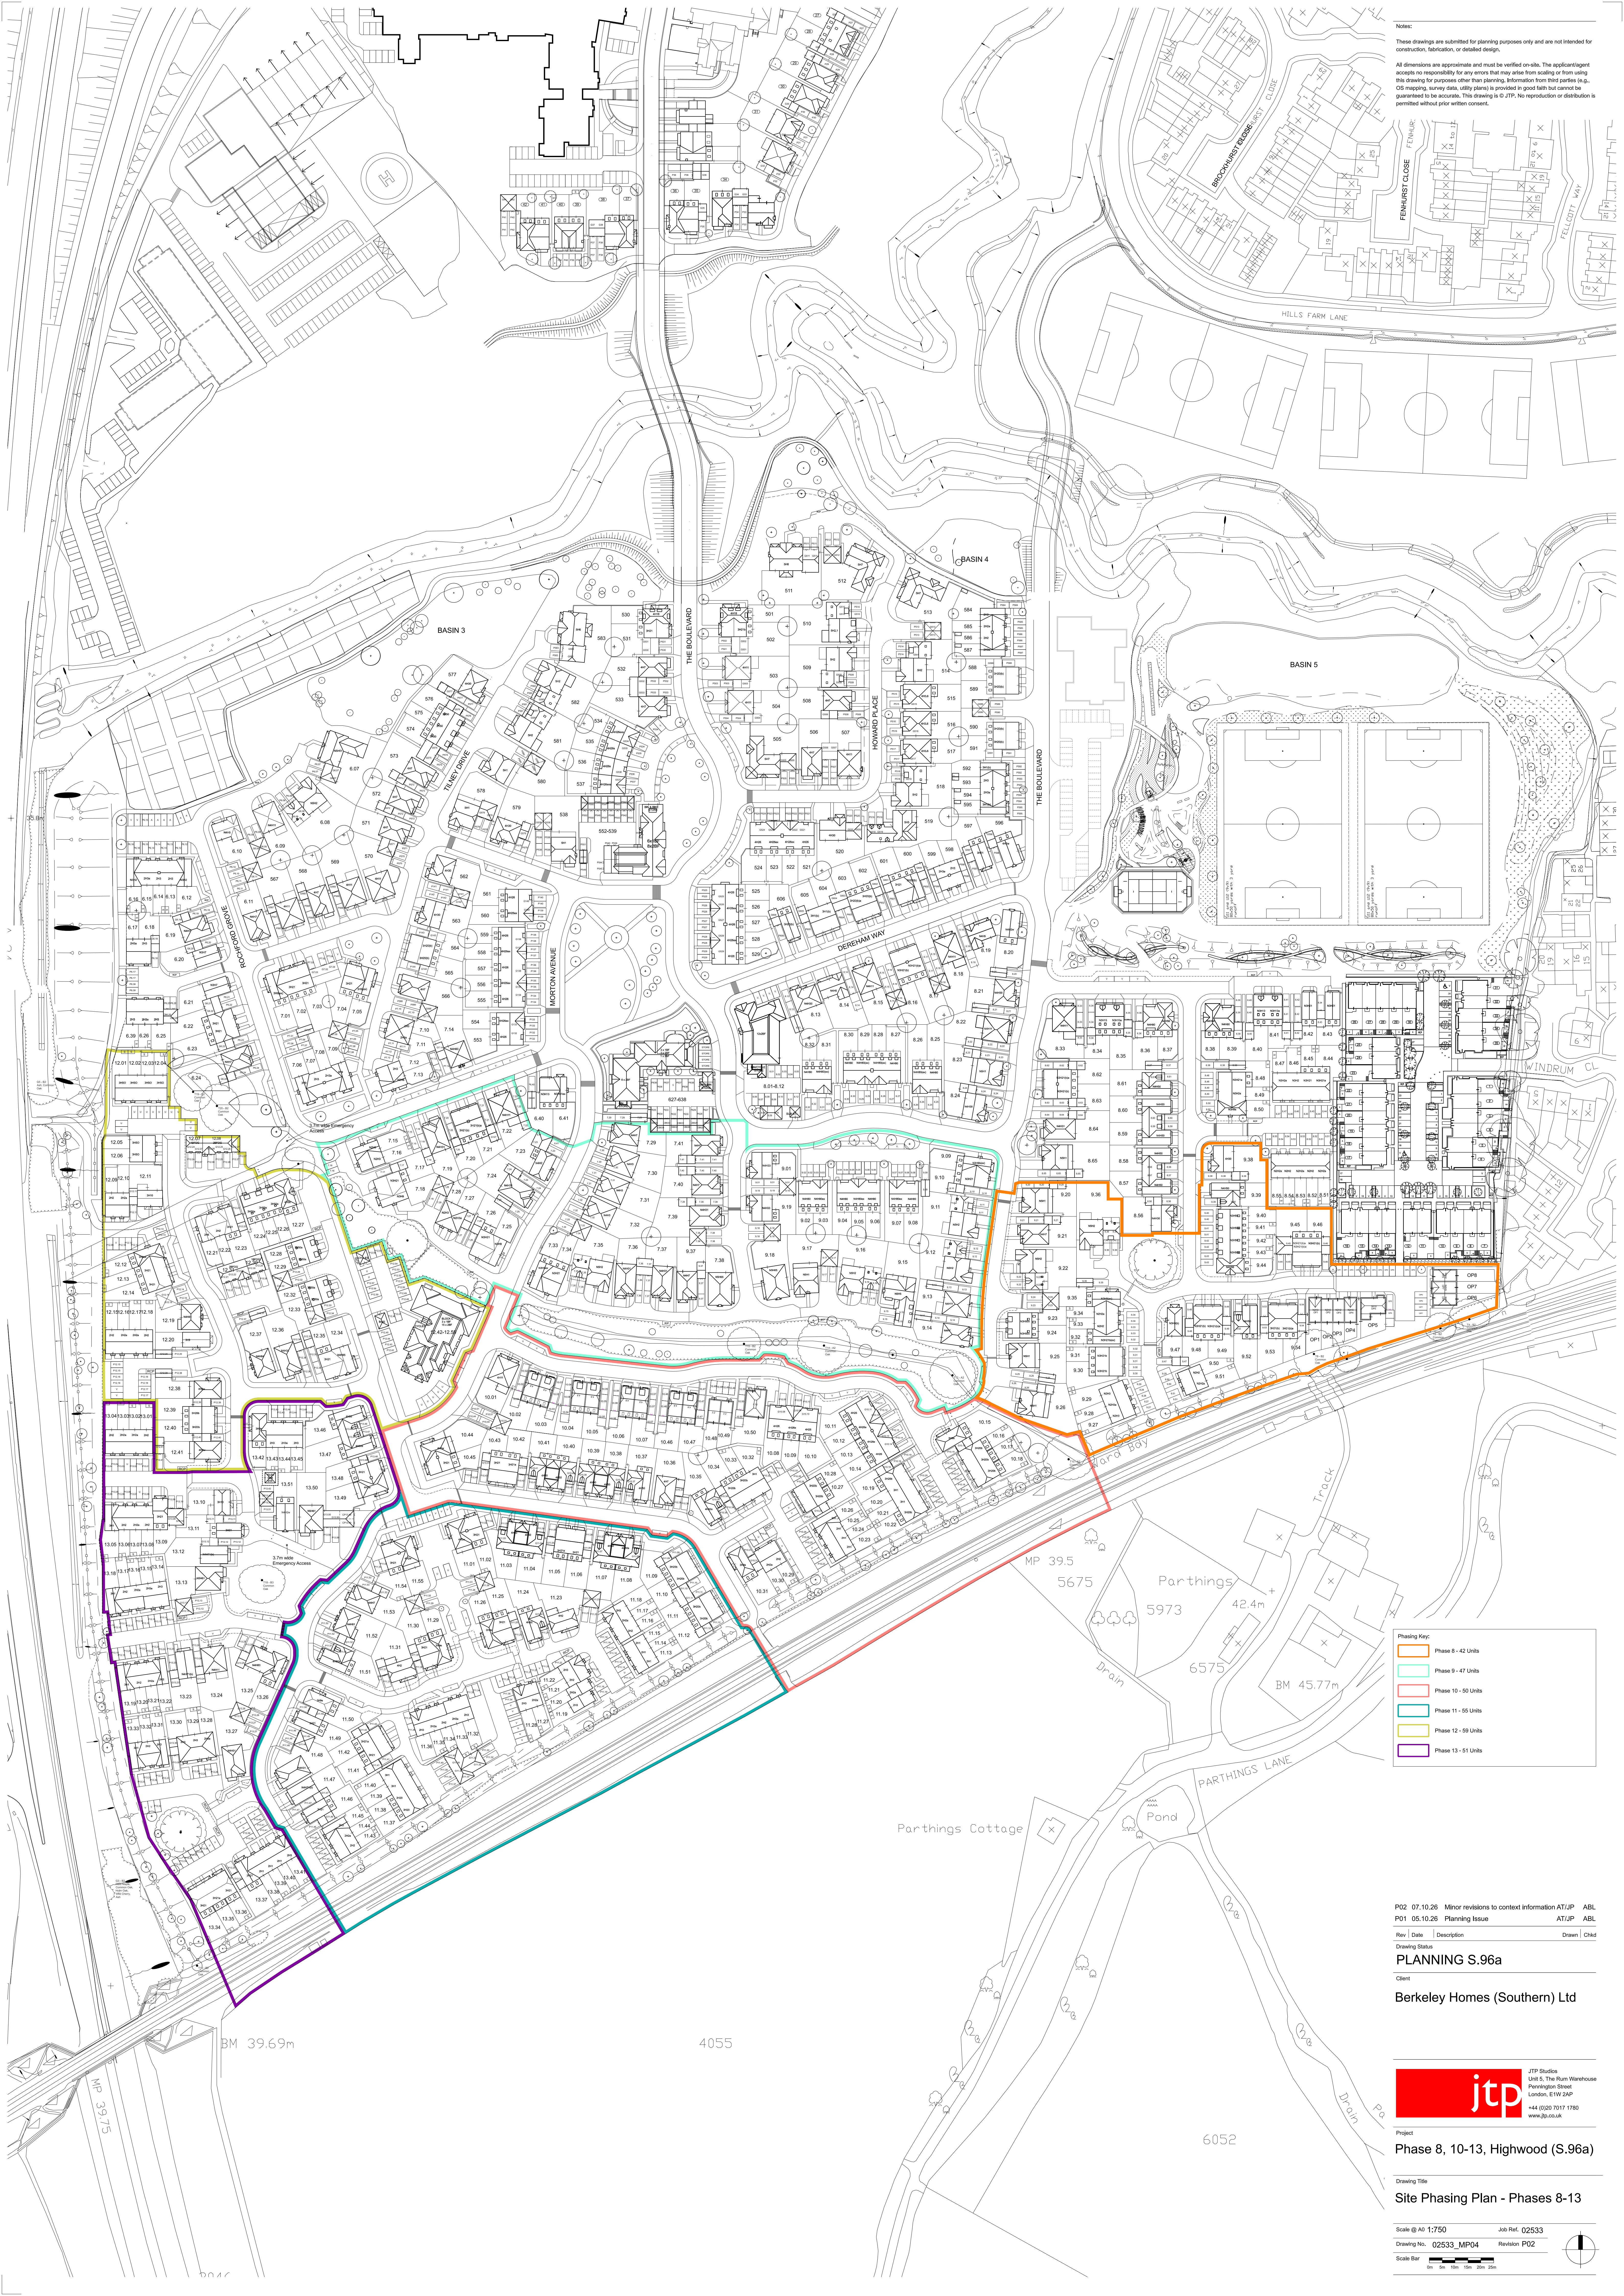


Orange	Phase 8 - 42 Units
Cyan	Phase 9 - 47 Units
Red	Phase 10 - 50 Units
Teal	Phase 11 - 55 Units
Yellow	Phase 12 - 59 Units
Purple	Phase 13 - 51 Units

P02	07.10.26	Minor revisions to context information AT/JP	AB	
P01	05.10.26	Planning Issue	AT/JP AB	
Rev	Date	Description	Drawn	Chk

Drawing Status
PLANNING S.96a

Client:

Berkeley Homes (Southern) Ltd

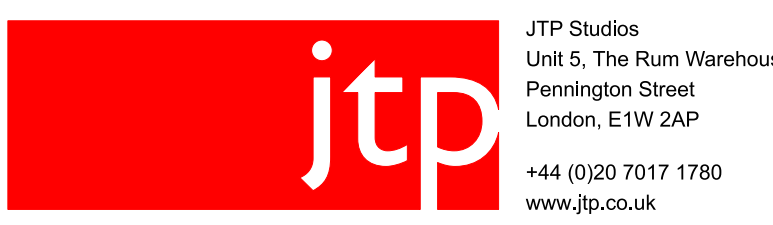

Project

Phase 8, 10-13, Highwood (S.96a)

Drawing Title

Site Phasing Plan - Phases 8-13

Scale @ A0 1:750 Job Ref. 02533

Drawing No. 02533_MP04 Revision P02

Scale Bar
0m 10m 20m 30m 40m 50m 60m 70m 80m 90m 100m

