




House Type - N2H3      House Type - N2H2      House Type - N2H2      House Type - N2H3

First Floor

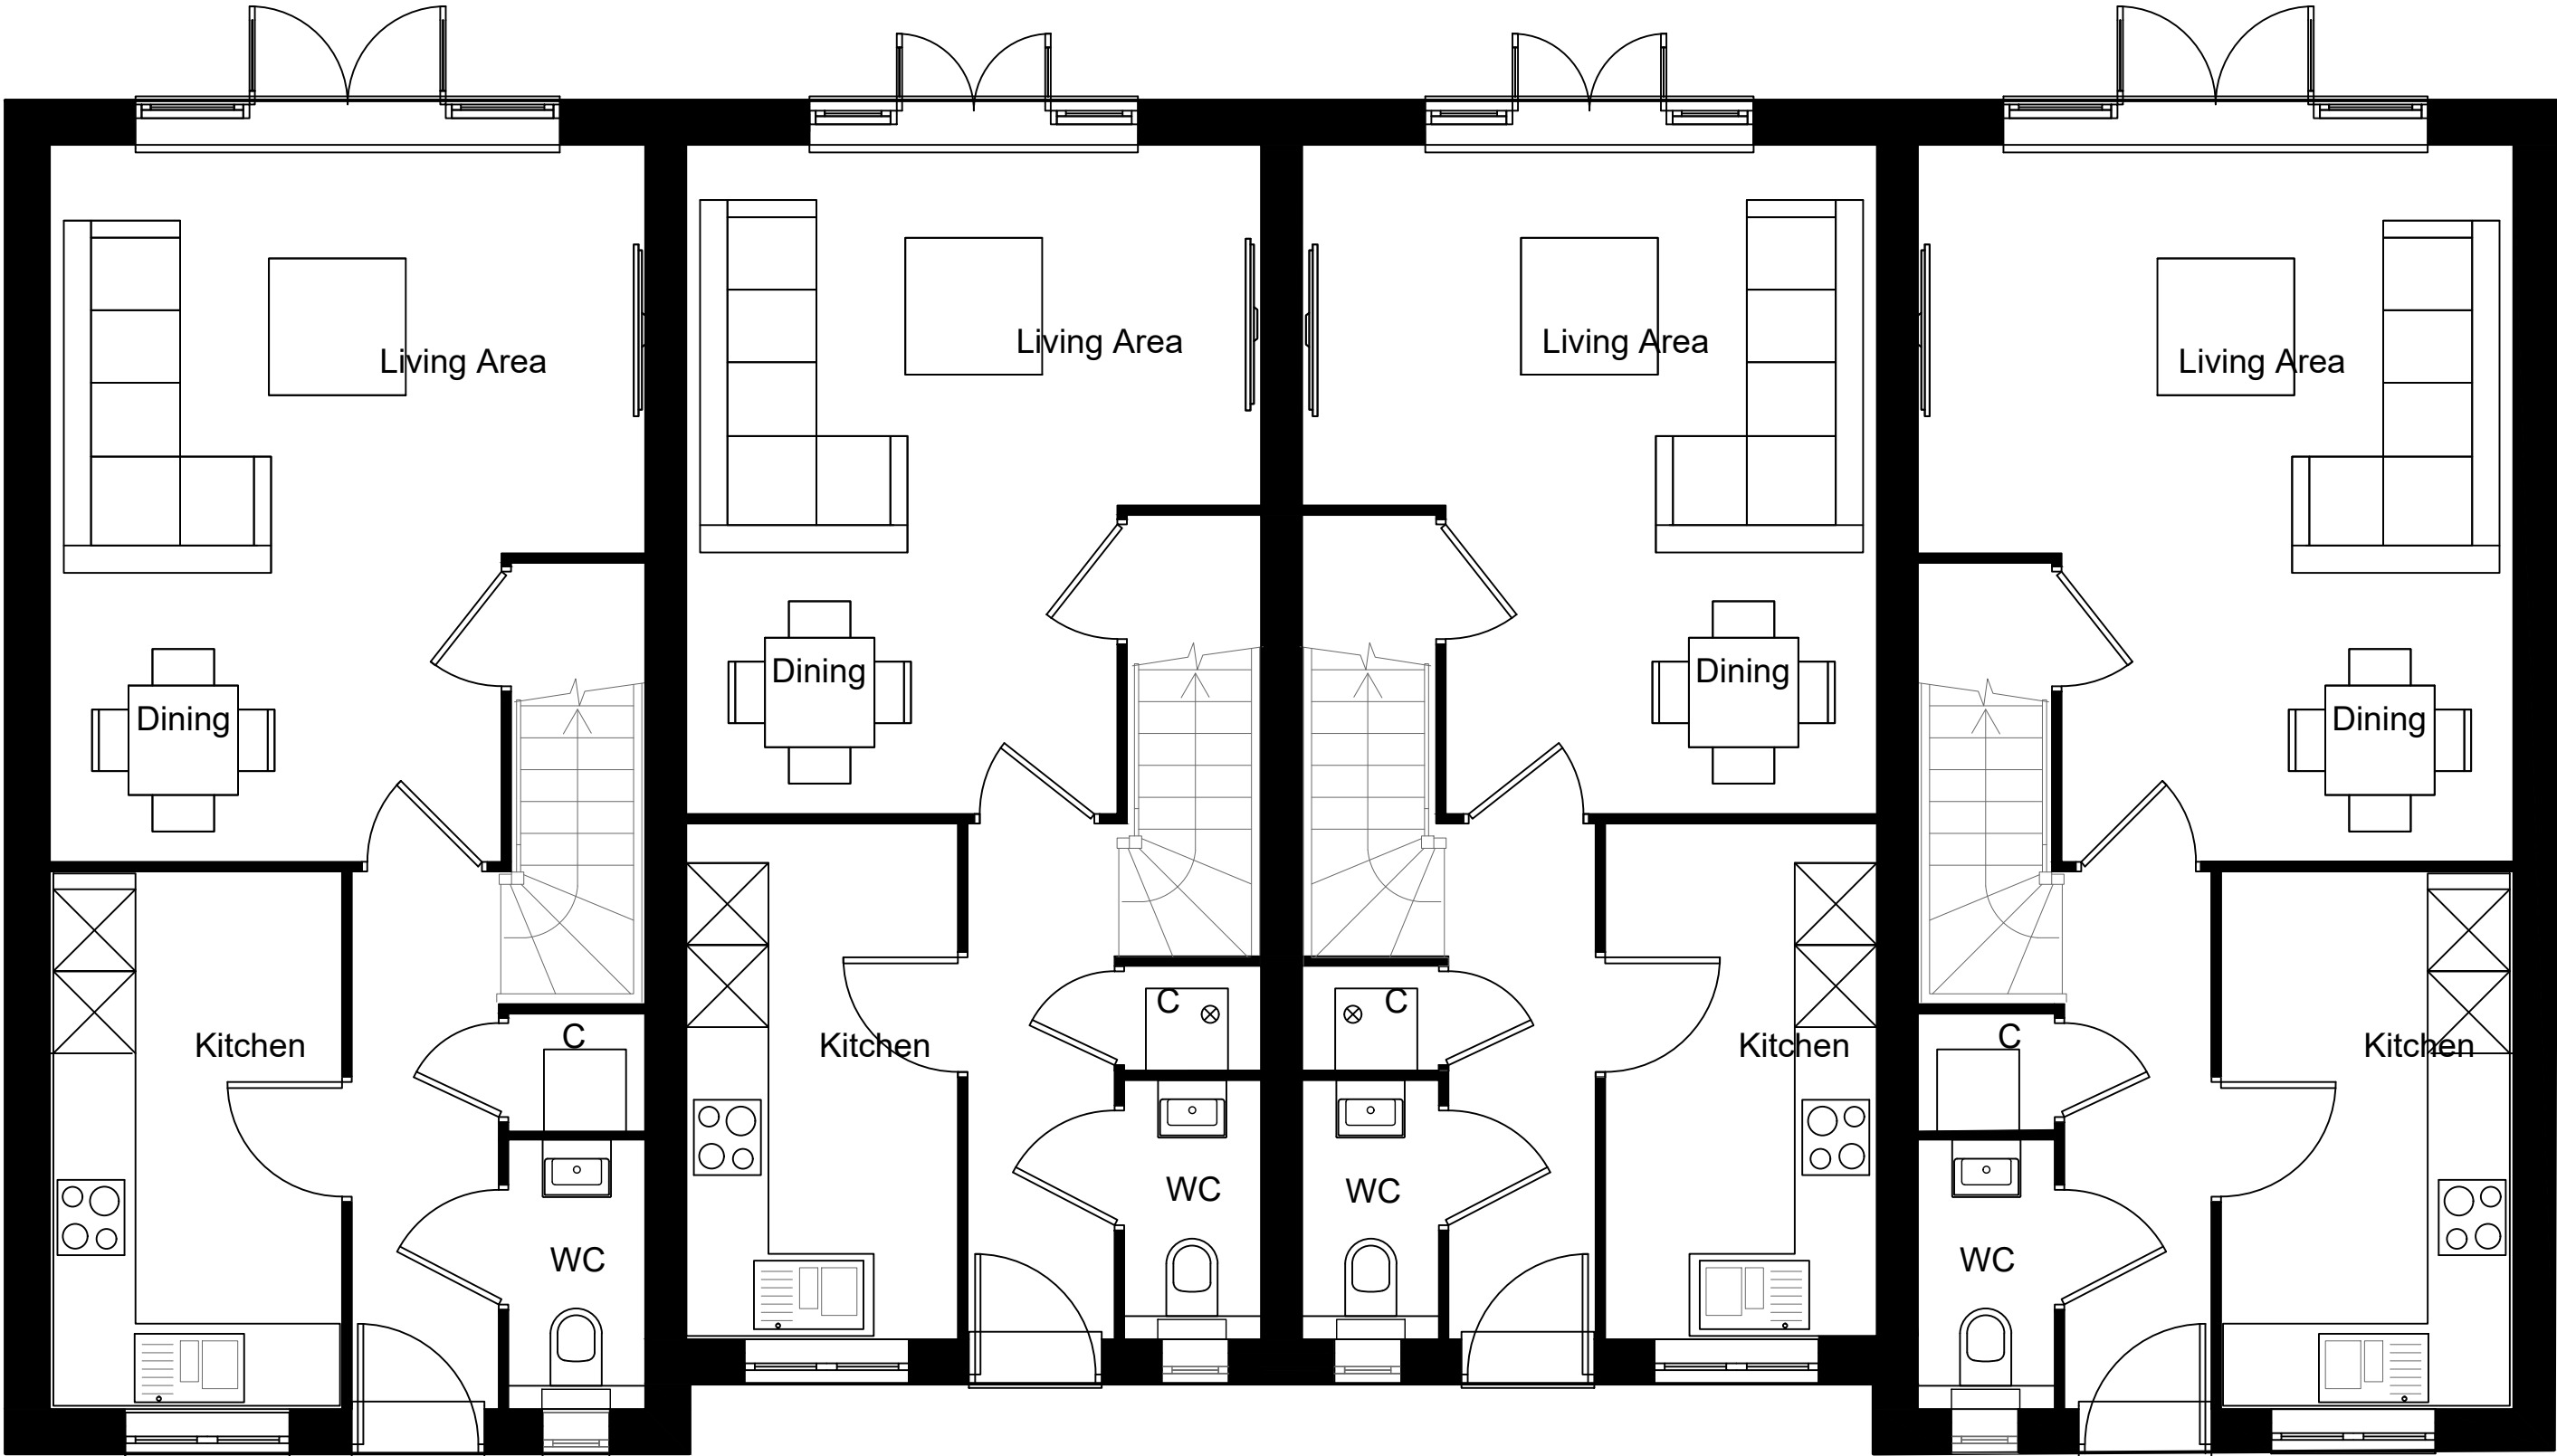

House Type - N2H3      House Type - N2H2      House Type - N2H2      House Type - N2H3

Ground Floor

Notes:  
Do not scale from this drawing.  
All contractors must visit the site and be responsible for taking and checking Dimensions.  
All construction information should be taken from figured dimensions only.  
Any discrepancies between drawings, specifications and site conditions must be brought to the attention of the supervising officer.  
This drawing and the works depicted are the copyright of JTP.

This drawing is for planning purposes only. It is not intended to be used for construction purposes. Whilst all reasonable efforts are used to ensure drawings are accurate, JTP accept no responsibility or liability for any reliance placed on, or use made of, this plan by anyone for purposes other than those stated above.

Key

|     |          |                |       |           |
|-----|----------|----------------|-------|-----------|
| P01 | 30.09.26 | Planning Issue | AT/JP | ABL / DEC |
| Rev | Date     | Description    | Drawn | Chkd      |

Drawing Status

**PLANNING S.96a**

Client

**Berkeley Homes (Southern) Ltd**



JTP Studios  
Unit 5, The Rum Warehouse  
Pennington Street  
London, E1W 2AP  
+44 (0)20 7017 1780  
www.jtp.co.uk

Project

**Phases 8, 10-13, Highwood (S.96a)**


Drawing Title

**Plots OP1-OP4  
Floor Plans**

Scale @ A1 1:50      Job Ref. **02533**

Drawing No. SK08      Revision P01

Scale Bar  
0 0.5m 1.0m 1.5m 2.0m 2.5m

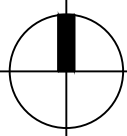

Ref: