


Notes:


These drawings are submitted for planning purposes only and are not intended for construction, fabrication, or detailed design. The applicant/agent accepts no responsibility for any errors that may arise from scaling or from using this drawing for purposes other than planning. All dimensions are approximate and must be verified on-site. The applicant/agent provides information from third parties (e.g., OS mapping, survey data, utility plans) in good faith but cannot be guaranteed to be accurate. This drawing is © JTP. No reproduction or distribution is permitted without prior written consent.



House Type - 4.8
Ground Floor

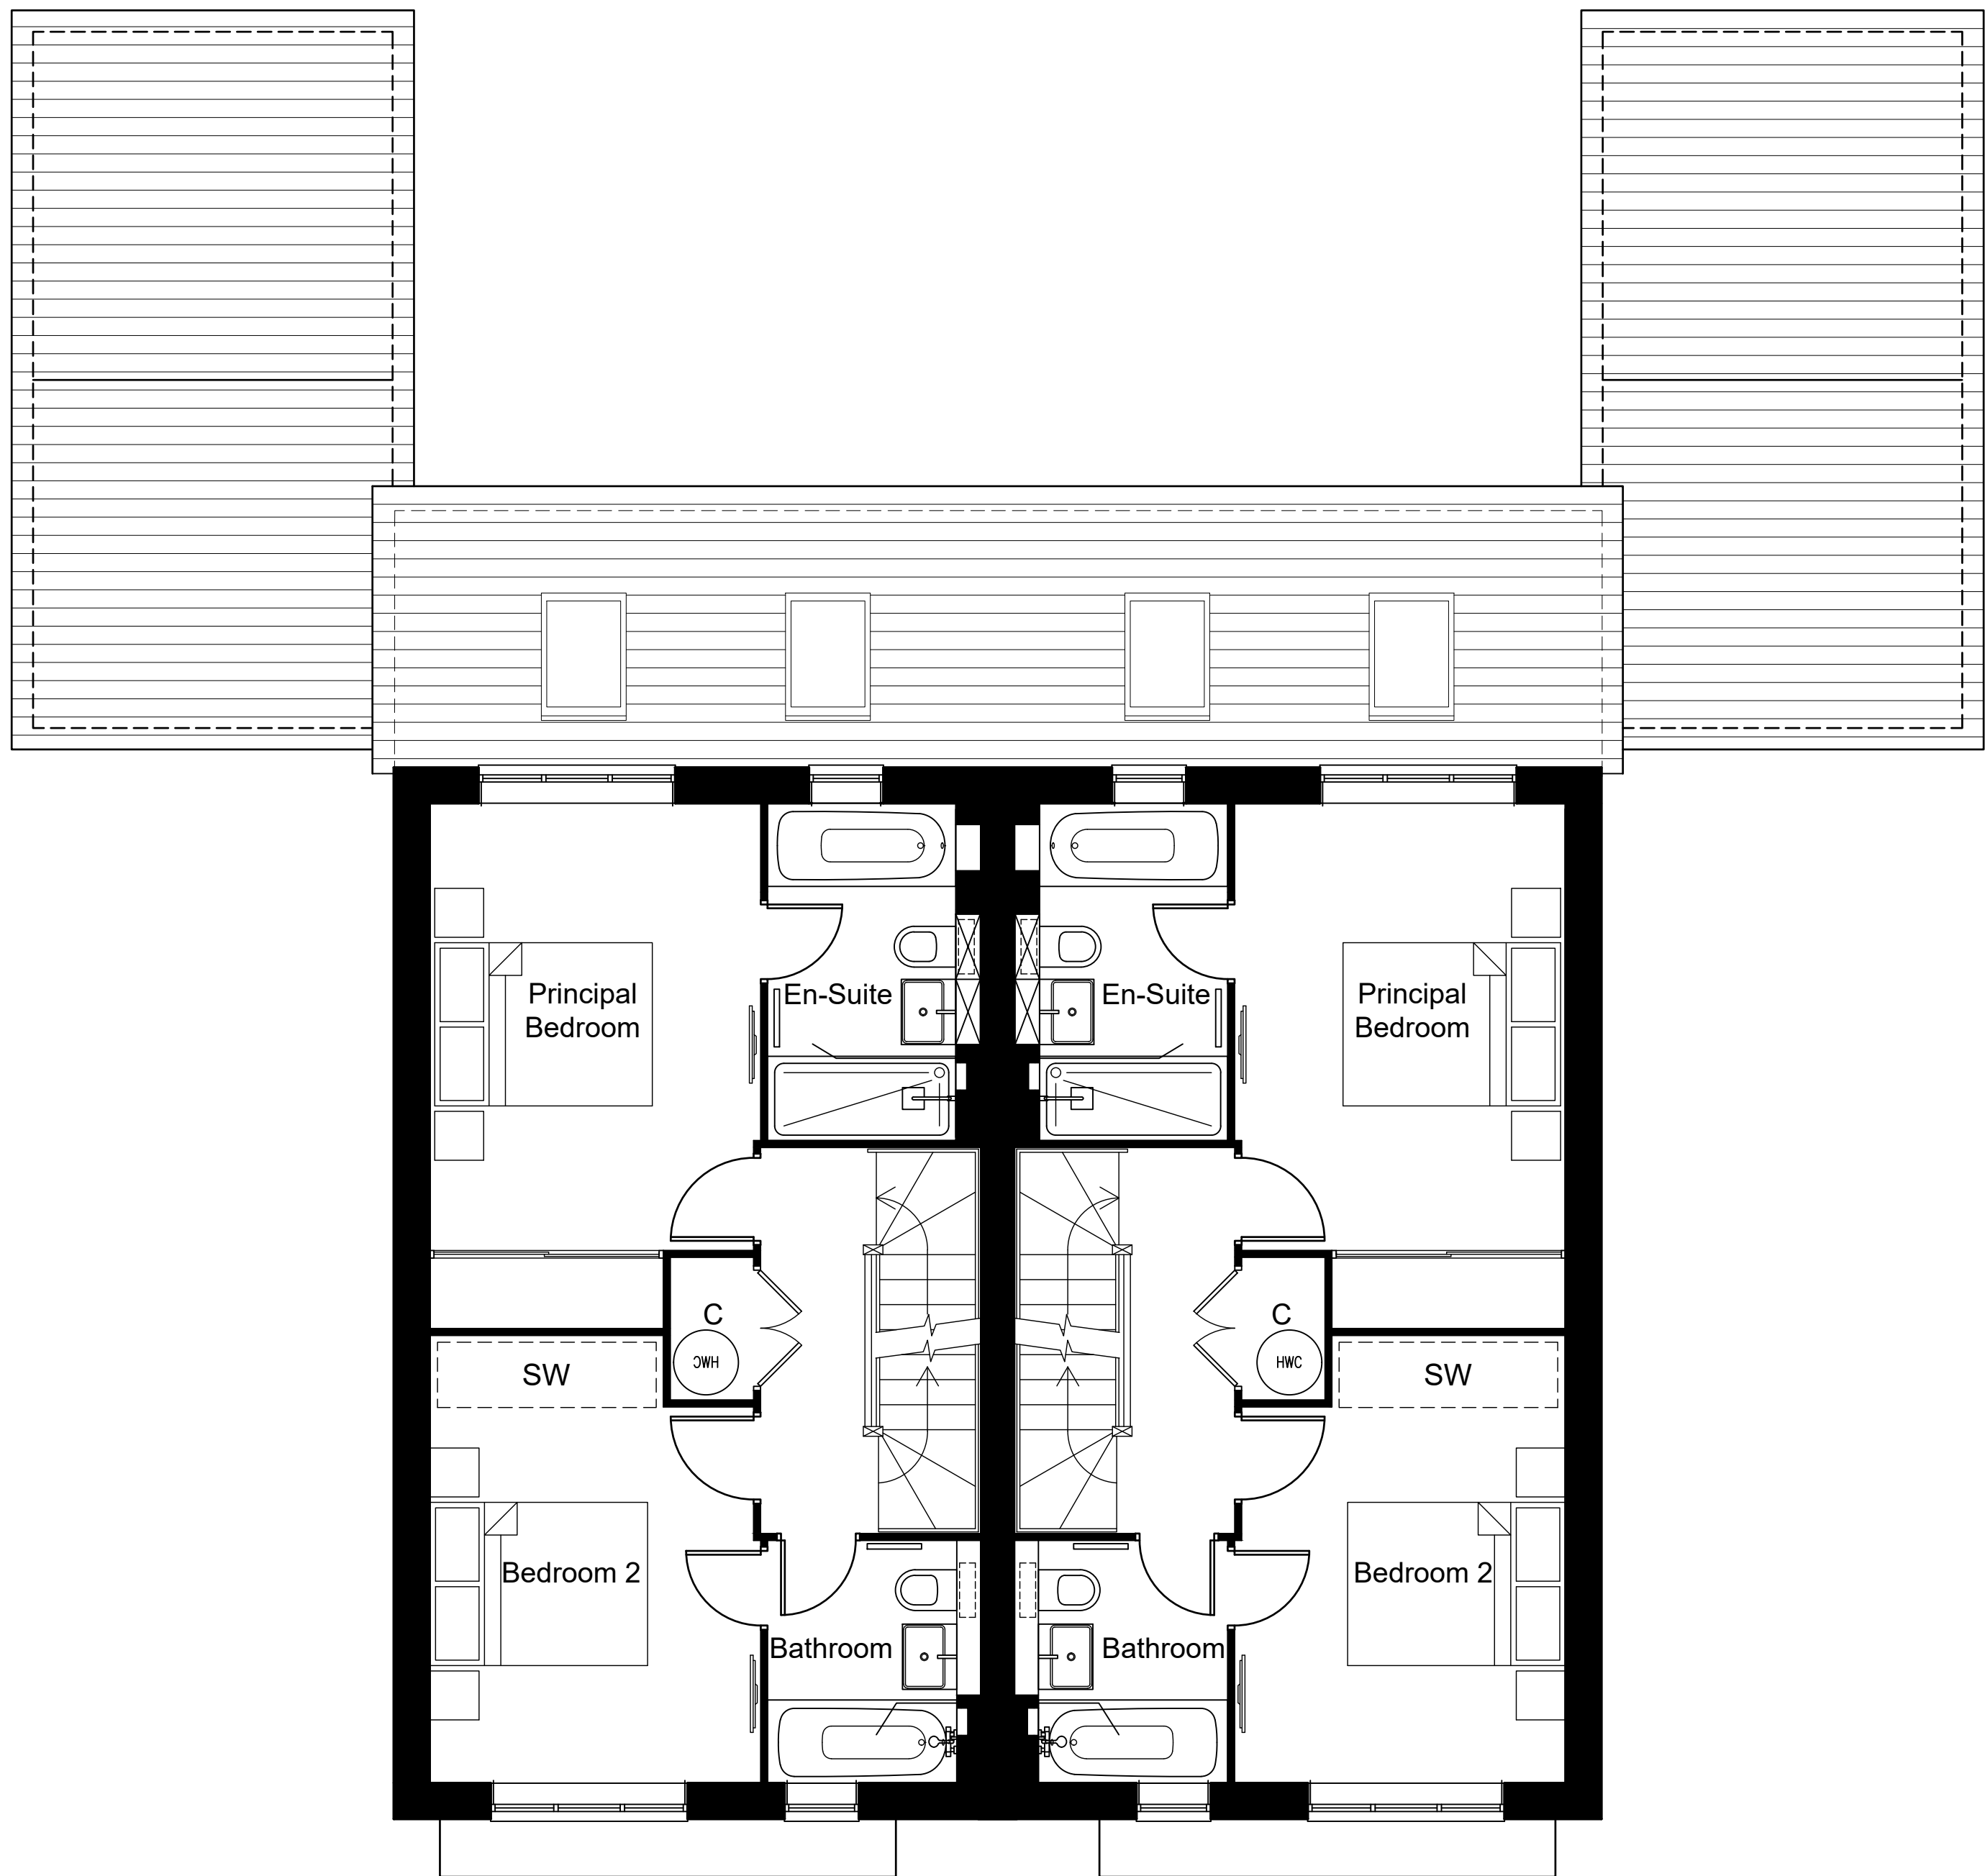

House Type - 4.8
First Floor

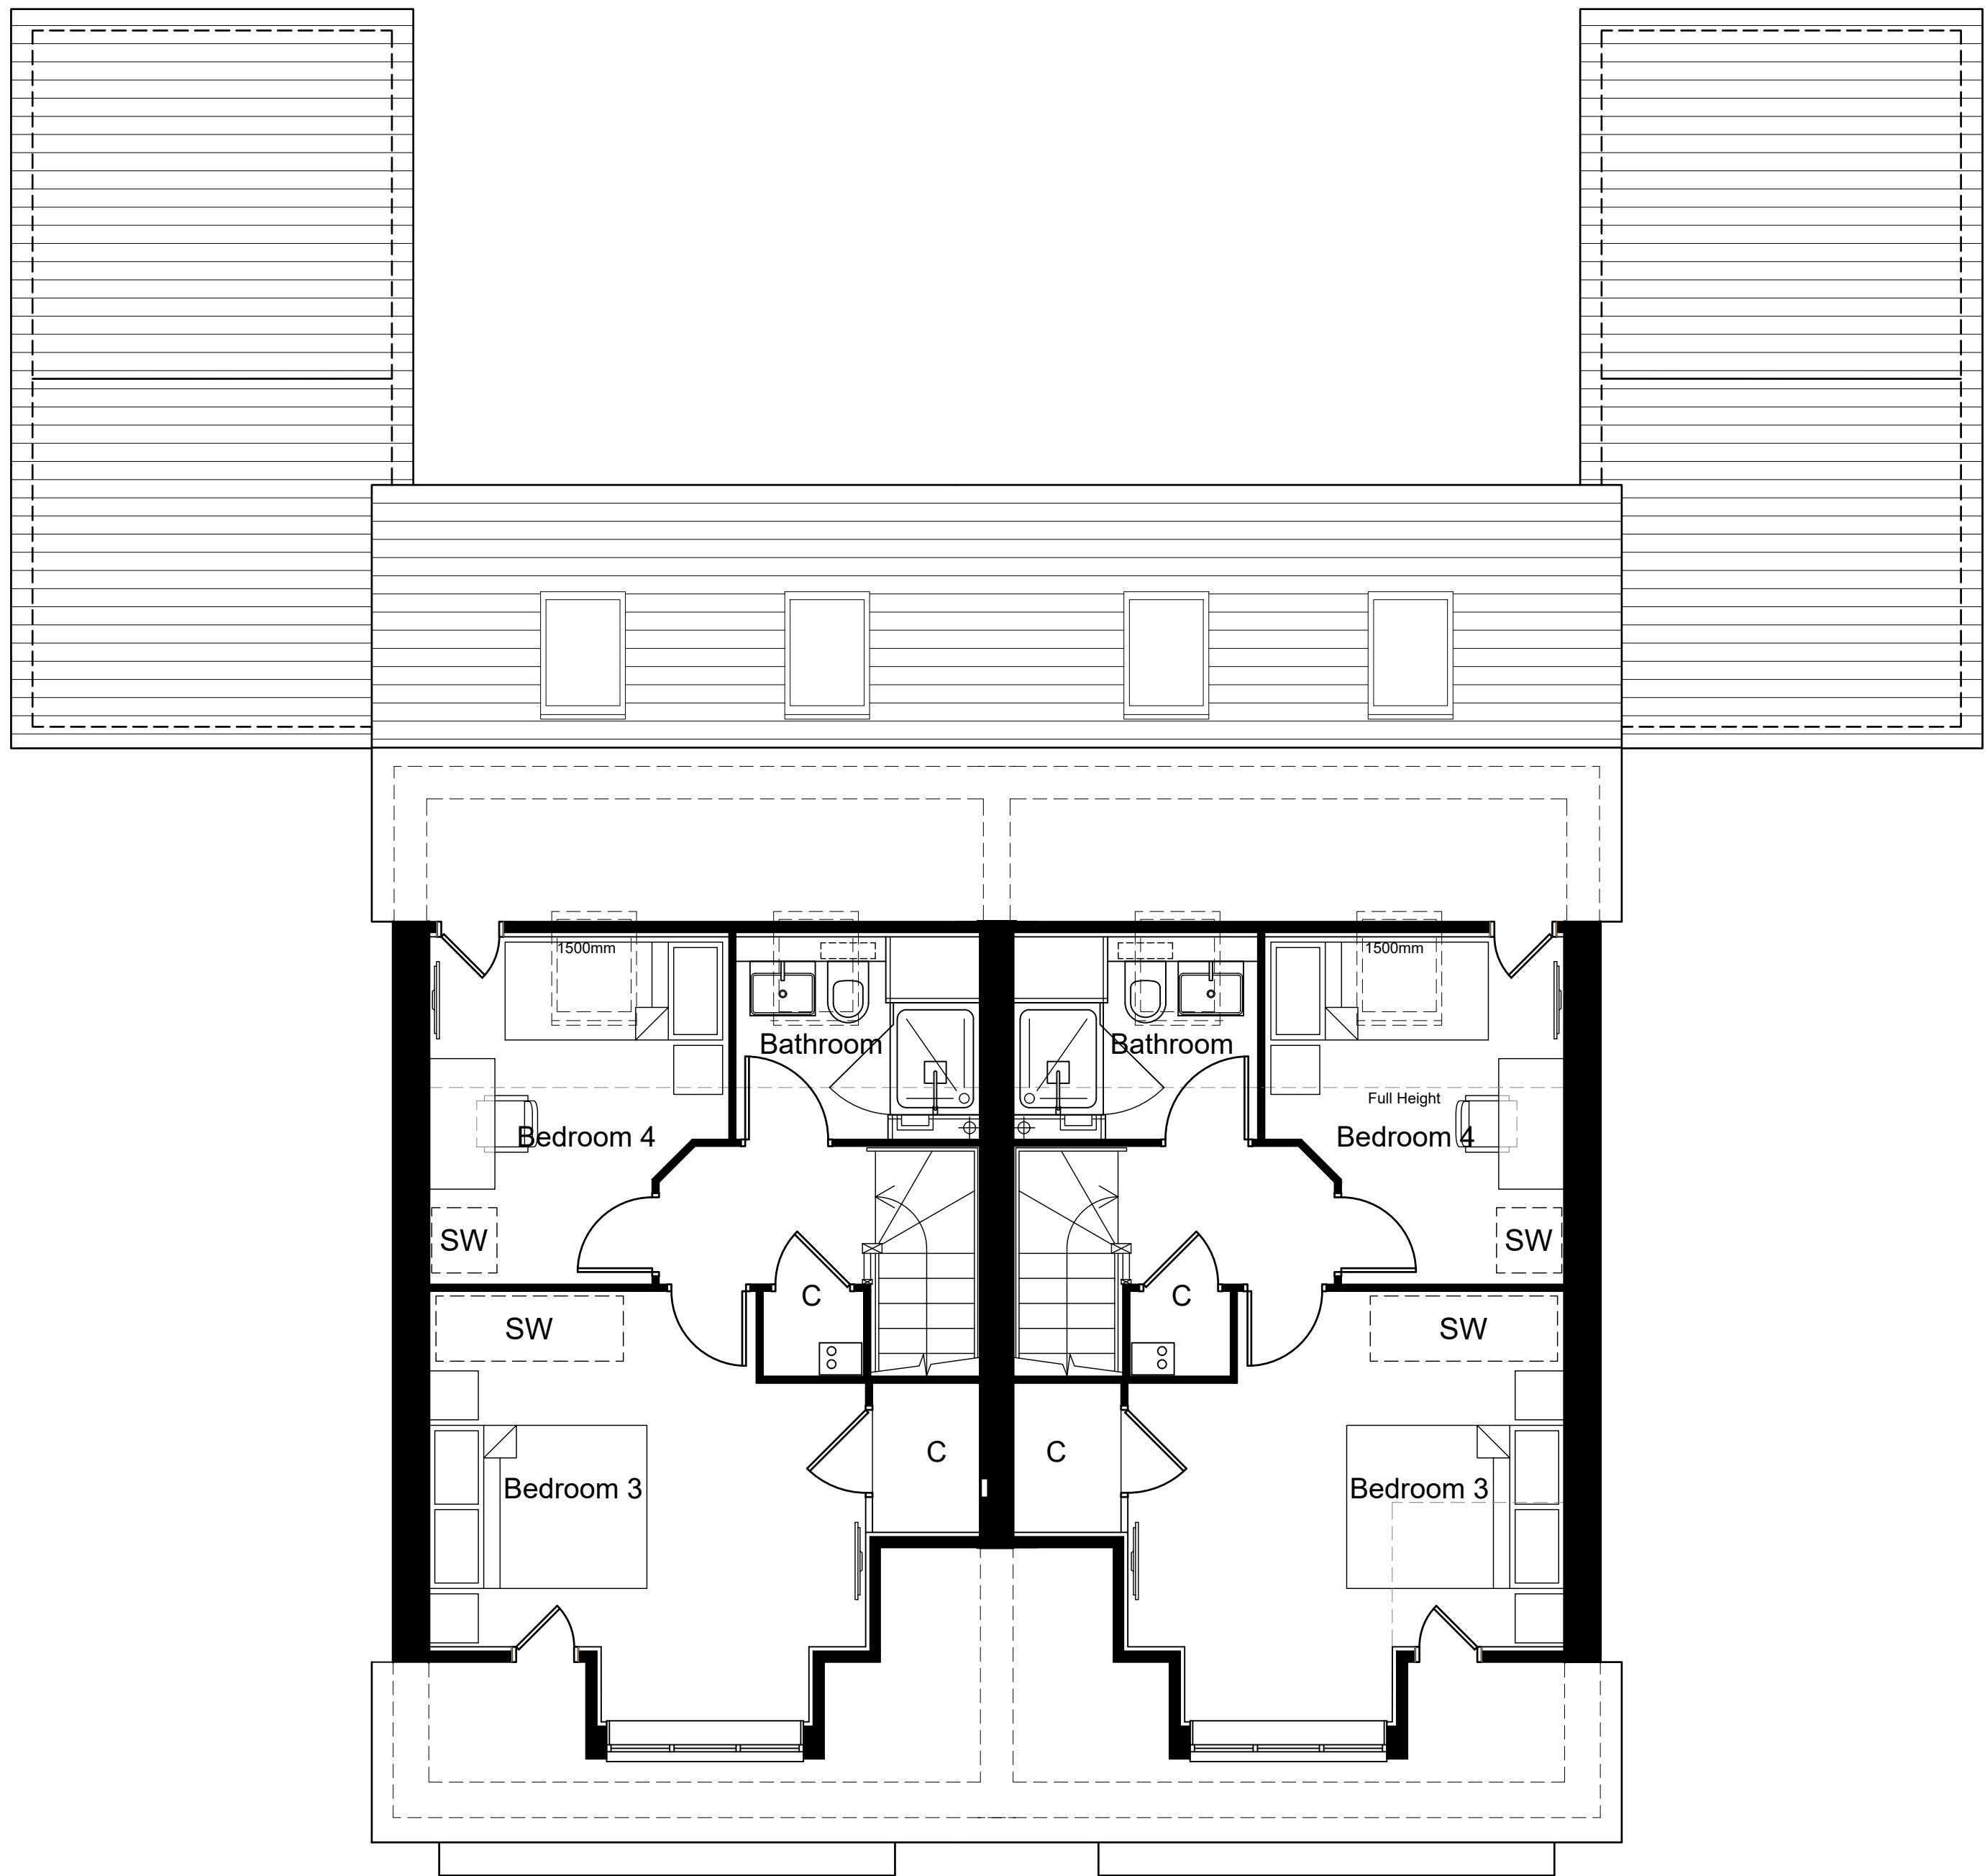

House Type - 4.8
Second Floor

Rev	Date	Description	Drawn	Chkd
P01	30.09.26	Planning Issue	AT/UP	ABL / DEC

Drawing Status

PLANNING S.96a

Client

Berkeley Homes (Southern) Ltd



Project

Phases 8, 10-13, Highwood (S.96a)

Drawing Title

Ph10- HT 4.8 Plots 10.02-10.07
& 10.46-10.47 Floor Plans


Scale @ A0 1:50

Job Ref. 02533

Drawing No. SK24

Revision P01

Scale Bar

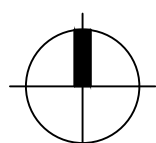

Ref.