


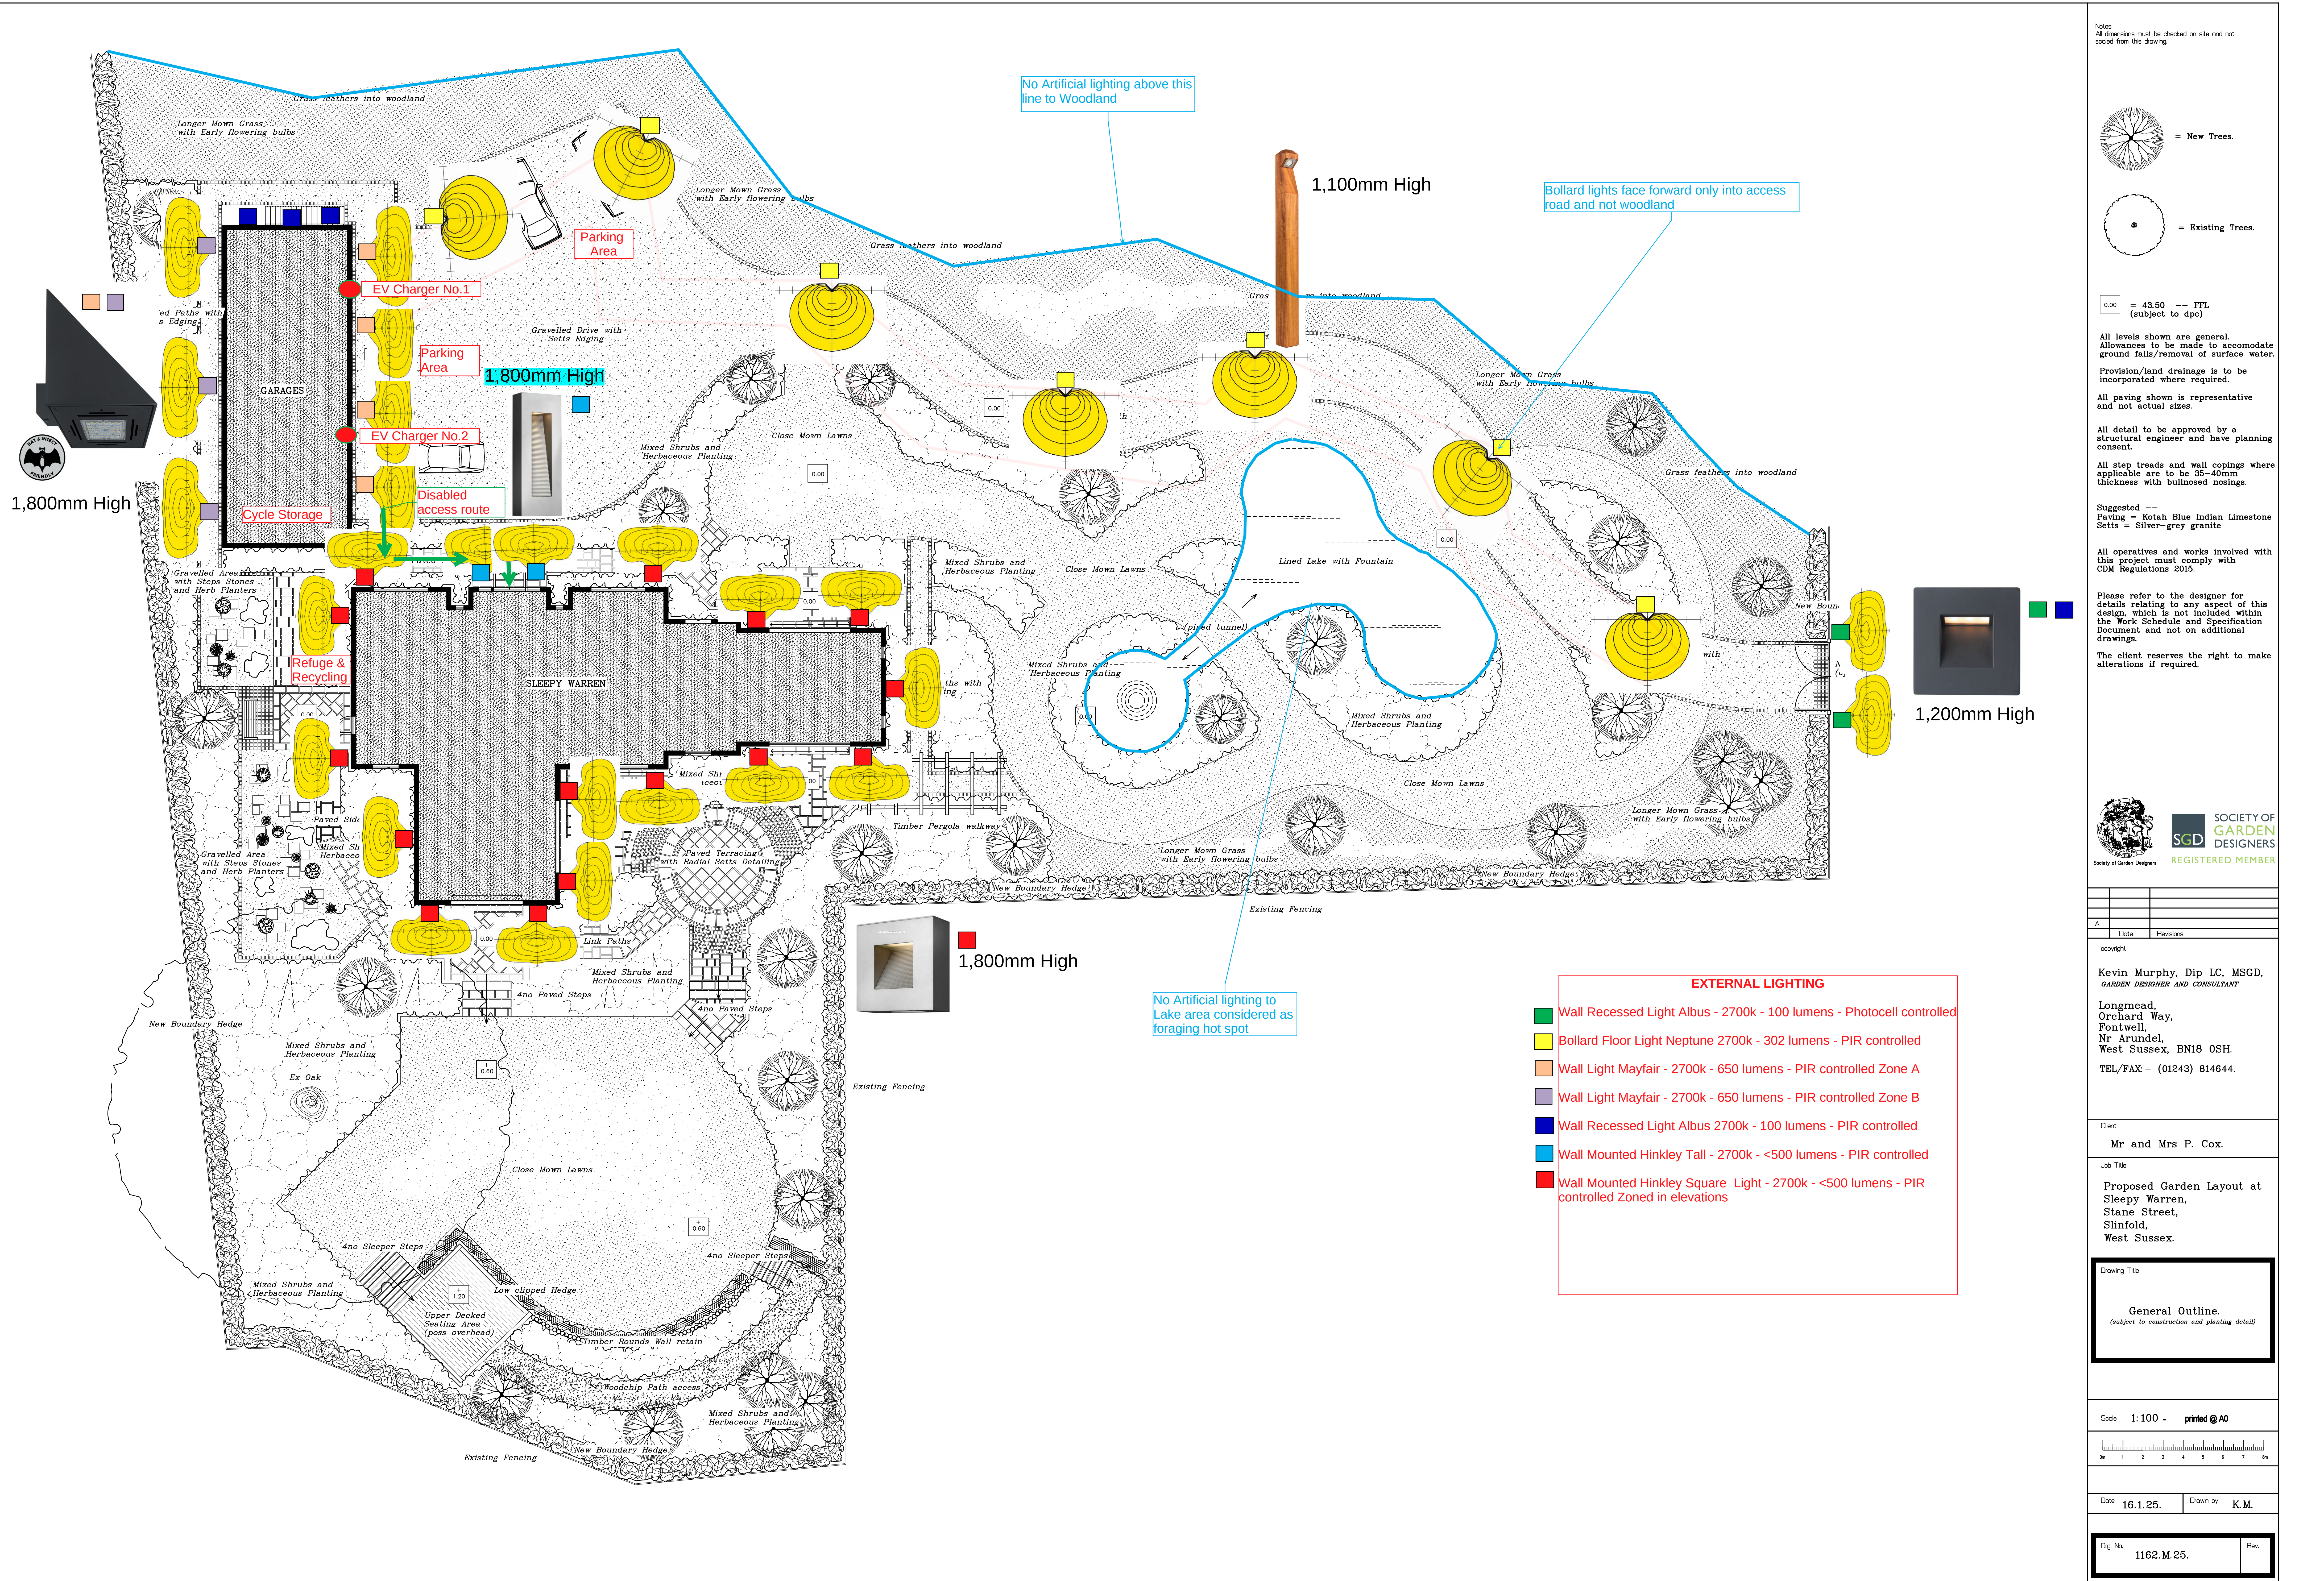

Notes:
All dimensions must be checked on site and not scaled from this drawing.

= New Trees.
 = Existing Trees.

0.00 = 43.50 FFL (subject to dpc)

All levels shown are general. Allowances to be made to accommodate ground falls/removal of surface water. Provision/land drainage is to be incorporated where required.

All paving shown is representative and not actual sizes.

All detail to be approved by a structural engineer and have planning consent.

All step treads and wall copings where applicable are to be 35-40mm thickness with bullnosed nosings.

Suggested Paving = Kotah Blue Indian Limestone Setts = Silver-grey granite

All operatives and works involved with this project must comply with CDM Regulations 2015.

Please refer to the designer for details relating to any aspect of this design, which is not included within the Work Schedule and Specification Document and not on additional drawings.

The client reserves the right to make alterations if required.

SOCIETY OF GARDEN DESIGNERS
REGISTERED MEMBER

Date	Revisions

copyright
Kevin Murphy, Dip LC, MSGD,
GARDEN DESIGNER AND CONSULTANT

Longmead,
Orchard Way,
Fontwell,
Nr Arundel,
West Sussex, BN18 0SH.
TEL/FAX - (01243) 814644.

Client
Mr and Mrs P. Cox.

Job Title
Proposed Garden Layout at
Sleepy Warren,
Stane Street,
Slinfold,
West Sussex.

Drawing Title
General Outline.
(subject to construction and planting detail)

Scale 1:100 - printed @ A0

Date 16.1.25. Drawn by K.M.

Dip No. 1162 M.25. Rev.

NOTES:
Any errors or omissions to be reported to Code L6 immediately.
This drawing and design is the copyright of Code L6 and is not to be used for any purpose without their consent.




Front Elevation As Proposed



Side Elevation As Proposed

NOTES:
Any errors or omissions to be reported to Code L6 immediately.
This drawing and design is the copyright of Code L6 and is not to be used for any purpose without their consent.

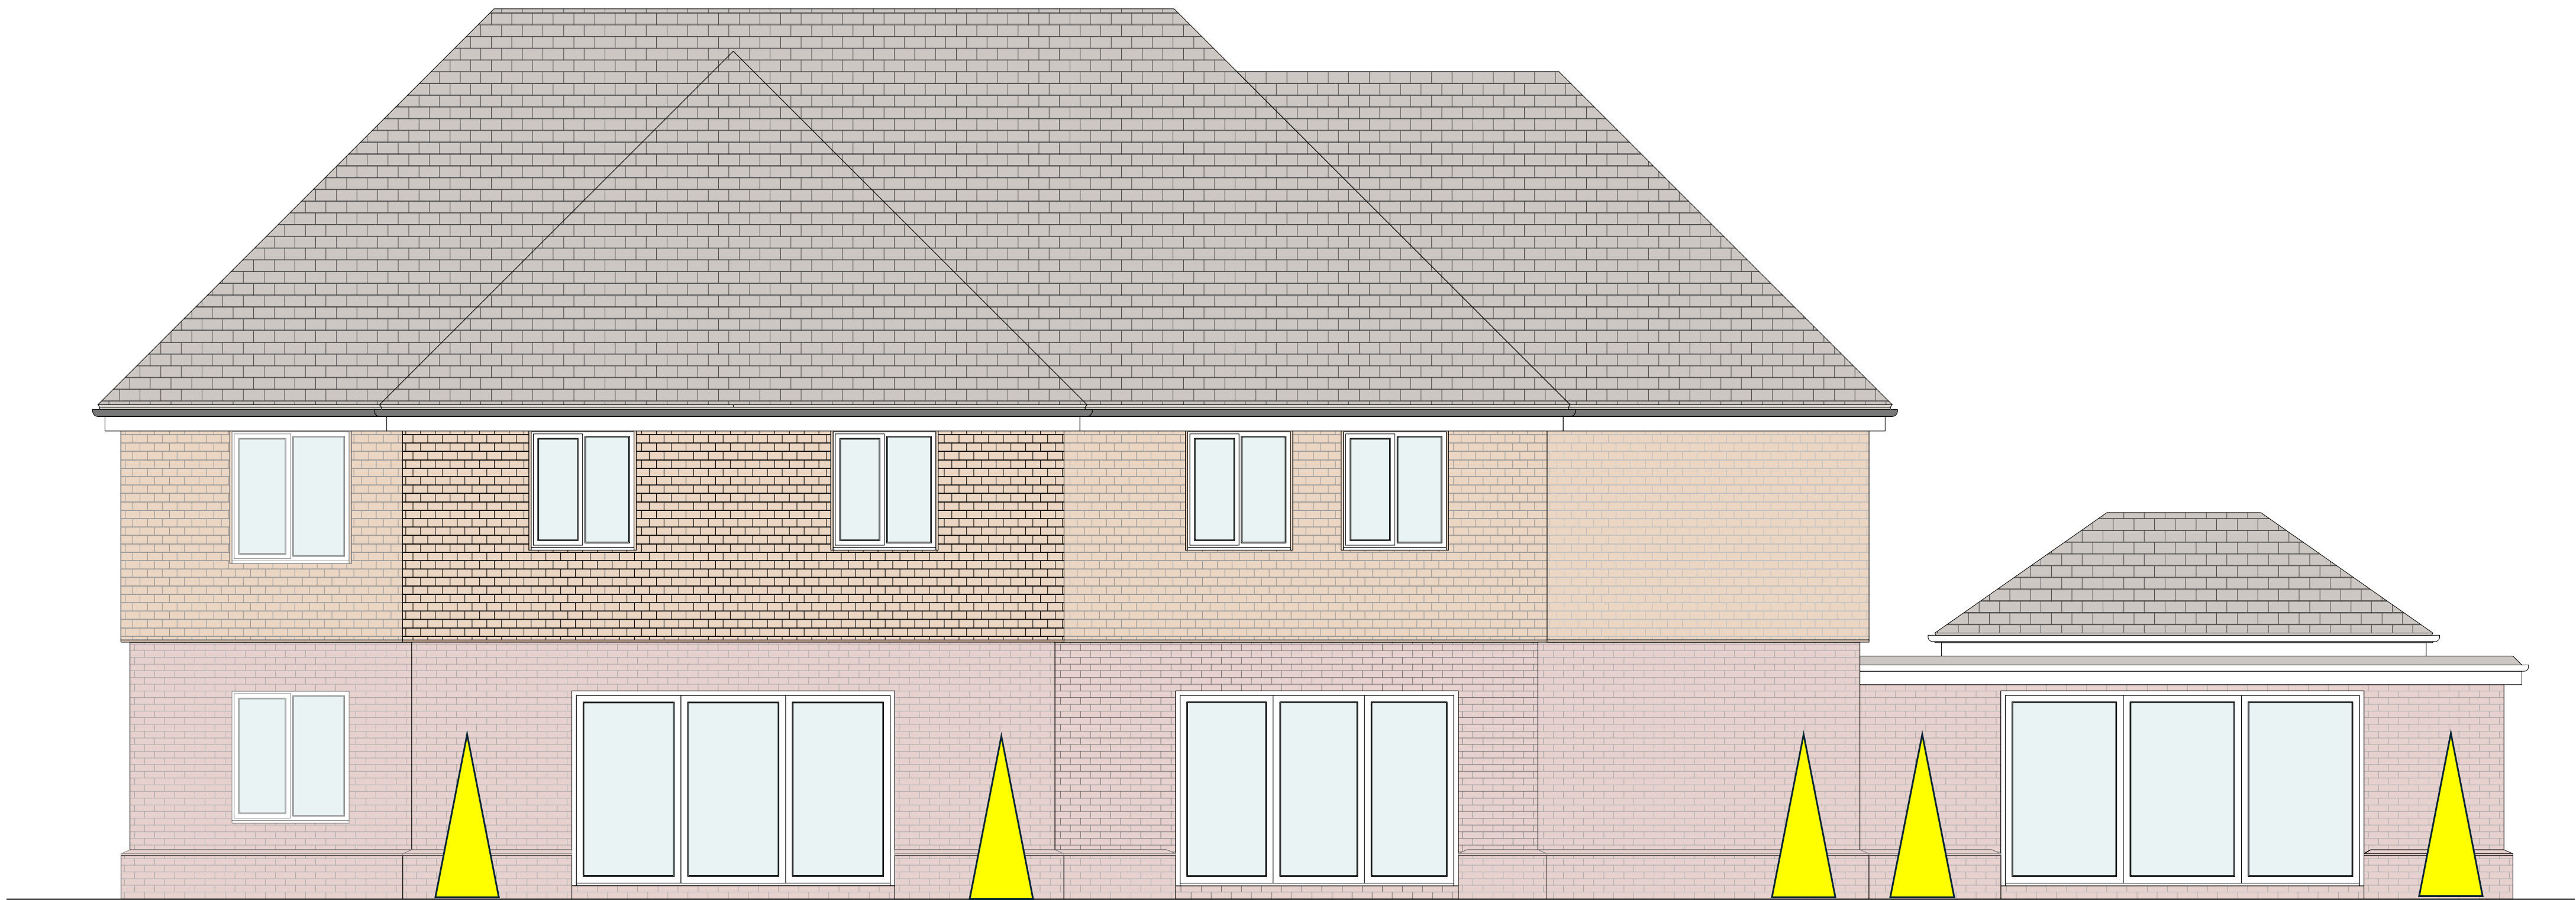

Rear Elevation As Proposed



Side Elevation As Proposed