


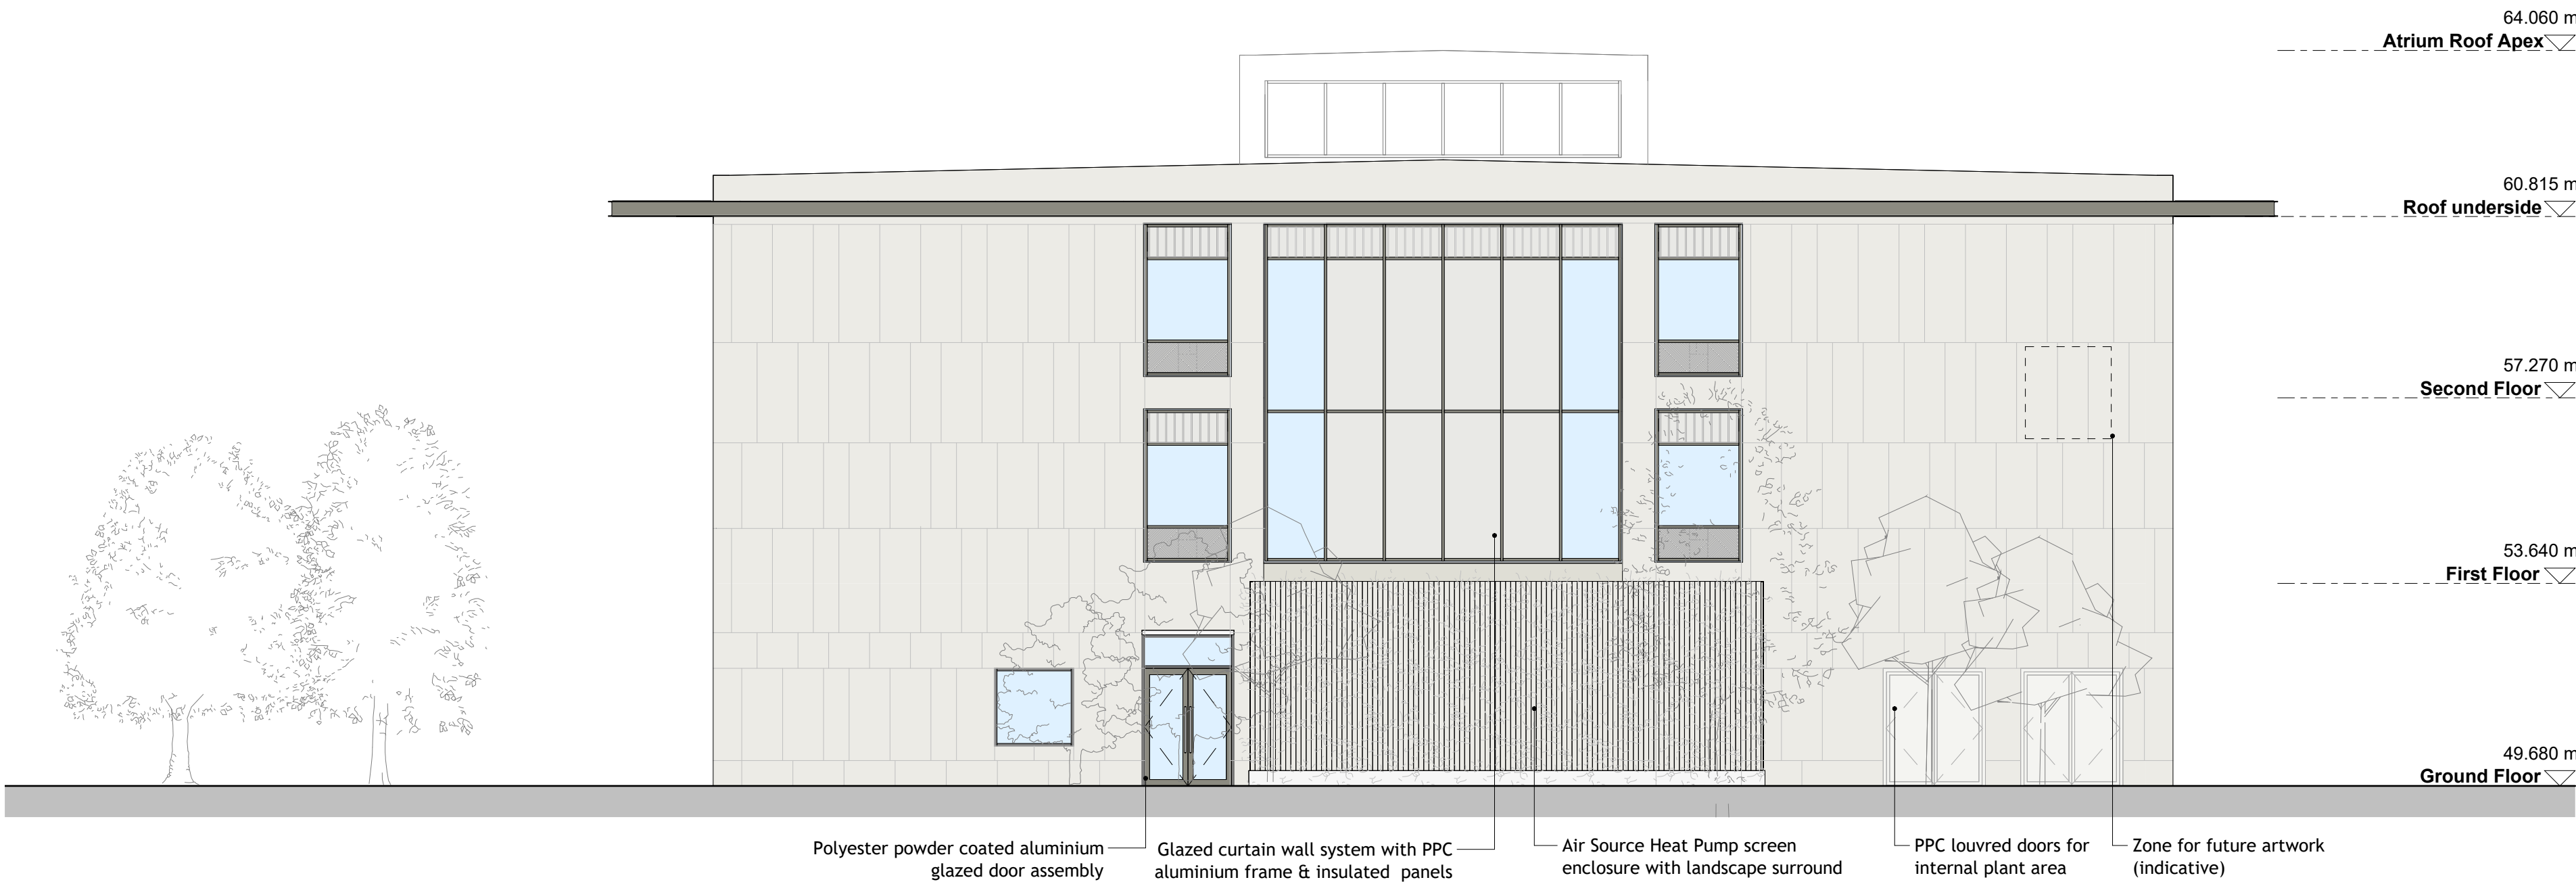

1 Phase 1 Building - Northeast Elevation
1 : 100




2 Phase 1 Building - Northwest Elevation
1 : 100

BUILDING DESIGN PARTNERSHIP SHALL HAVE NO RESPONSIBILITY FOR ANY USE MADE OF THIS DOCUMENT OTHER THAN FOR THAT WHICH IT WAS PREPARED AND ISSUED.

ALL DIMENSIONS SHOULD BE CHECKED ON SITE.



ANY DRAWING ERRORS OR DIVERGENCIES SHOULD BE BROUGHT TO THE ATTENTION OF BUILDING DESIGN PARTNERSHIP AT THE ADDRESS SHOWN BELOW.

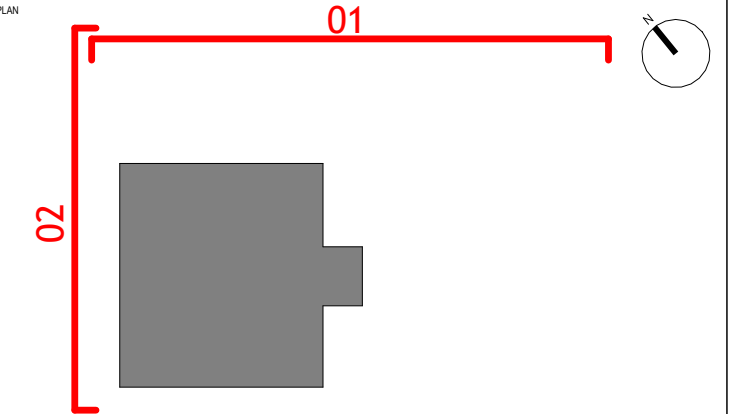

NOTES

THIS DRAWING IS © RITCHIE STUDIO LTD

REVISION	DESCRIPTION	DRAWN	CHECKED	DATE
----------	-------------	-------	---------	------

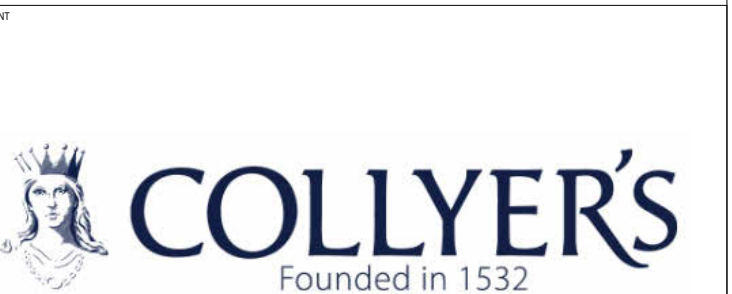 

PROJECT TITLE
The College of Richard Collyer
New Technology Centre

BDP JOB NUMBER
P3003919

DRAWING TITLE
Phase 1 Building (Phase 1)
Northeast & Northwest Elevations

DATE FIRST ISSUED
01/07/26

REVISION
P01