



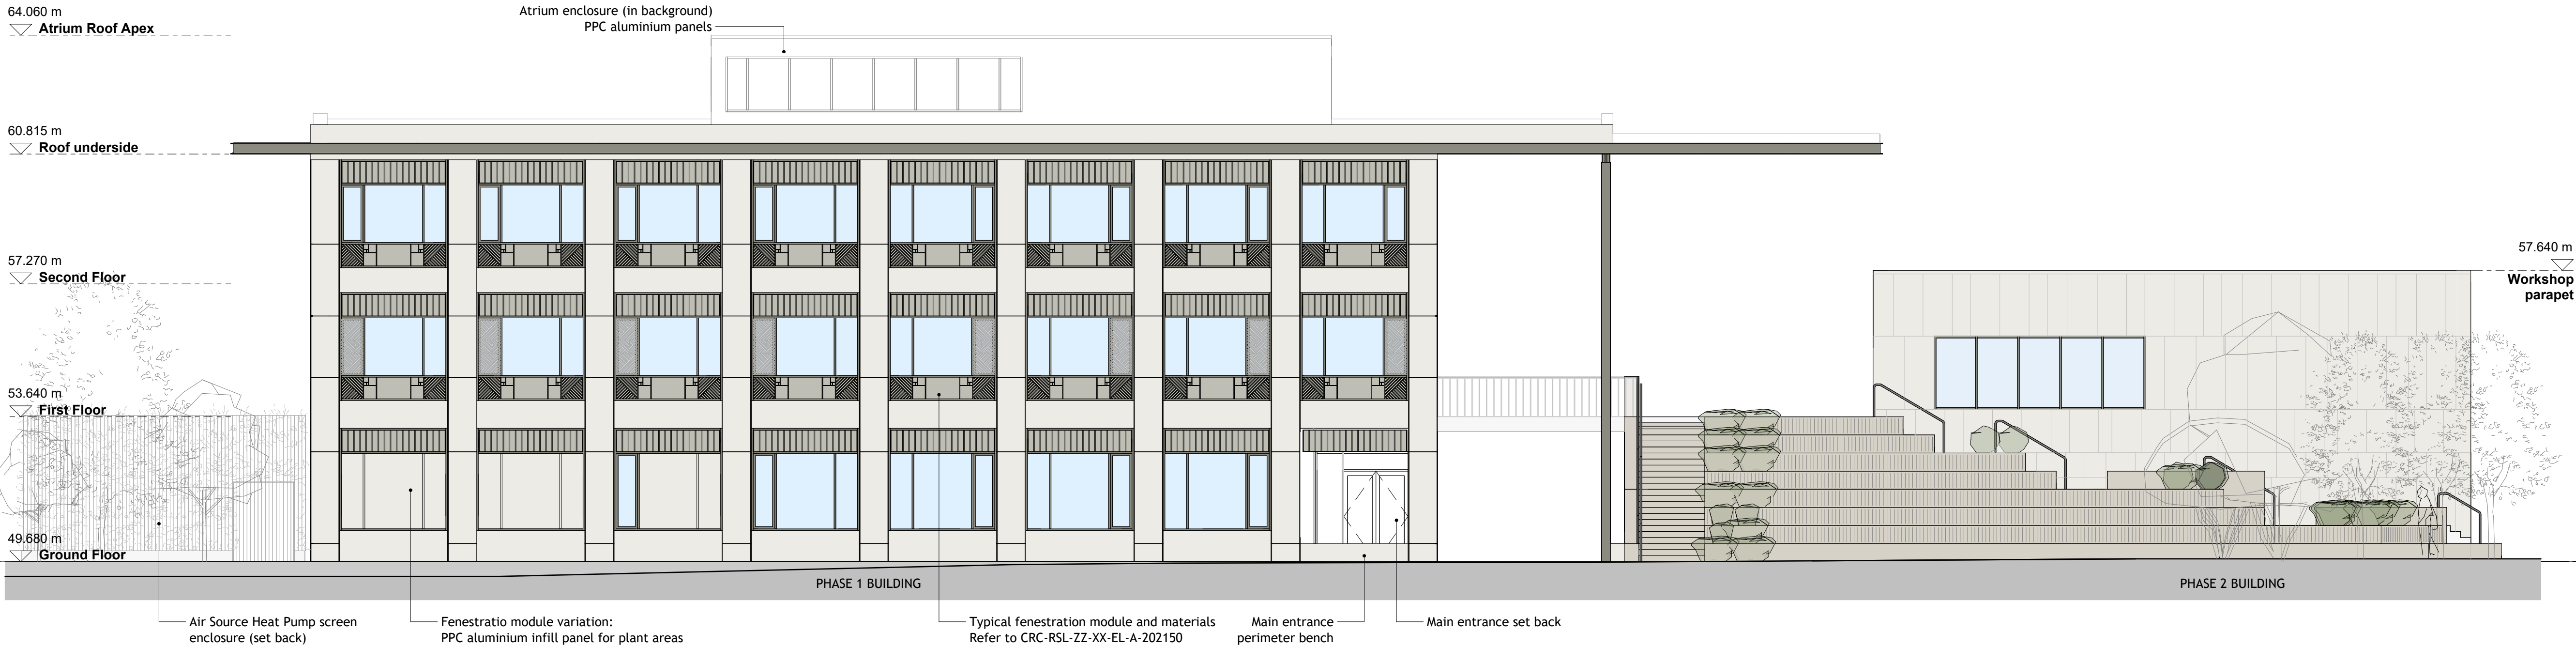

1 Phase 1 Building & Phase 2 Building - Southwest (Hurst Road) Elevation
1 : 100

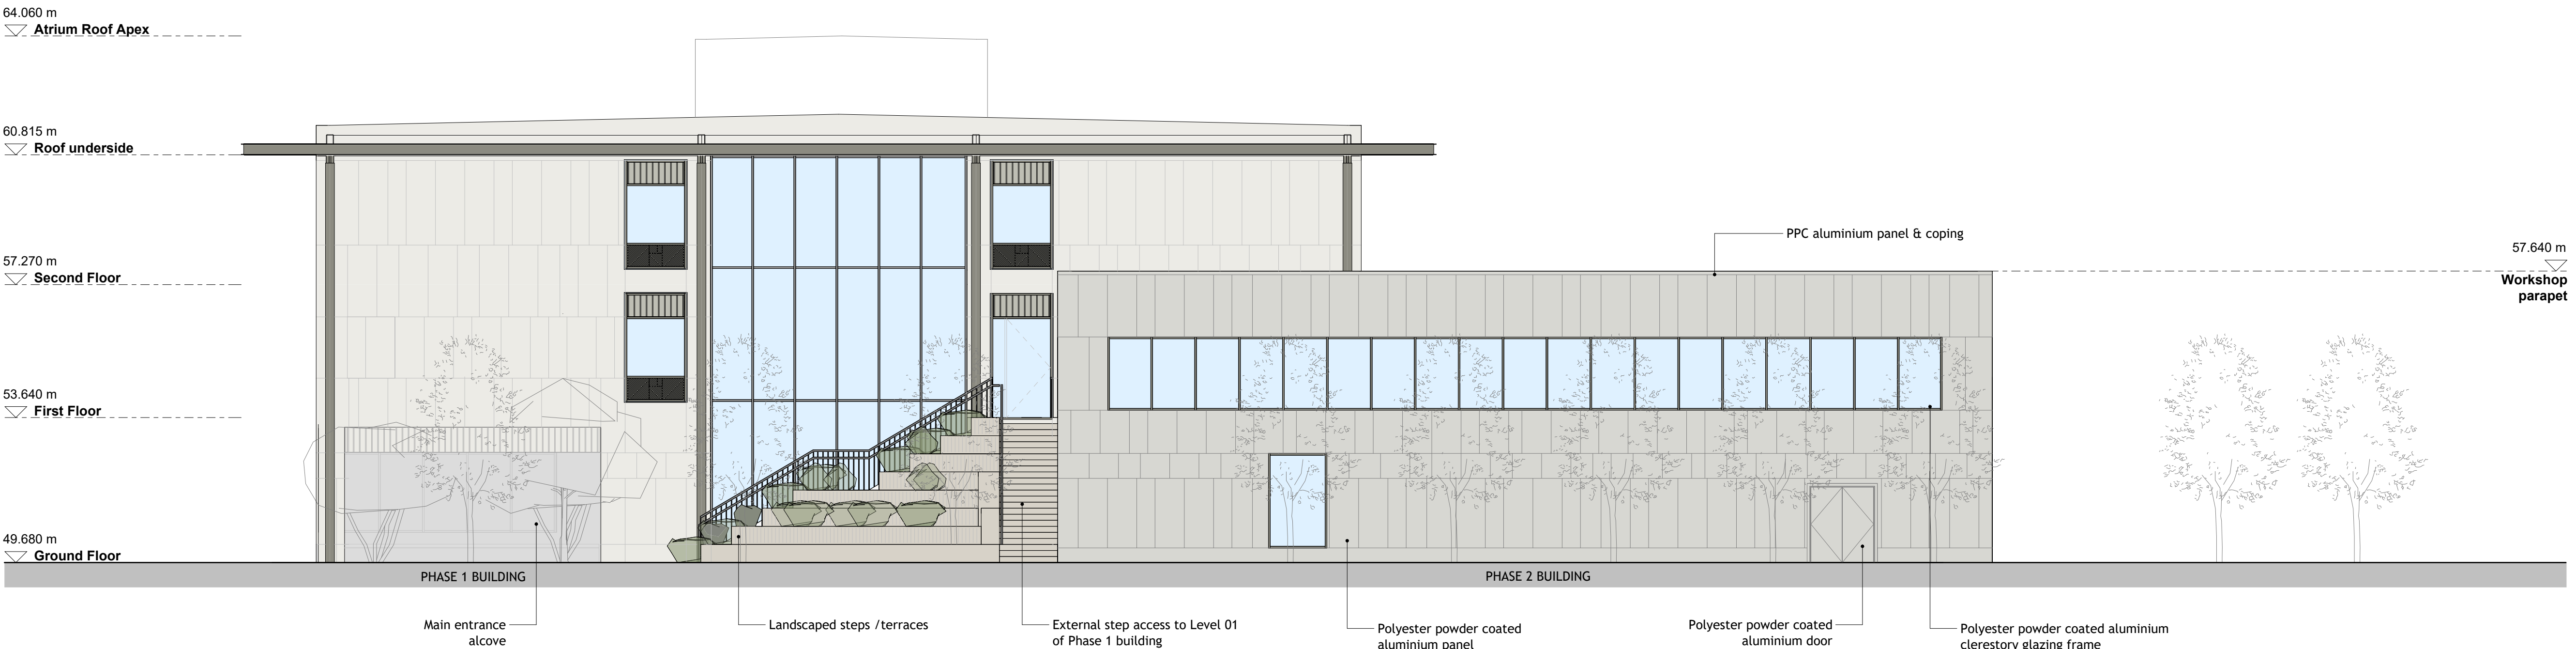


2 Phase 1 Building & Phase 2 Building - Southeast (Main Access) Elevation
1 : 100

BUILDING DESIGN PARTNERSHIP SHALL HAVE NO RESPONSIBILITY FOR ANY USE MADE OF THIS DOCUMENT OTHER THAN FOR THAT WHICH IT WAS PREPARED AND ISSUED.

ALL DIMENSIONS SHOULD BE CHECKED ON SITE.



ANY DRAWING ERRORS OR DIVERGENCIES SHOULD BE BROUGHT TO THE ATTENTION OF BUILDING DESIGN PARTNERSHIP AT THE ADDRESS SHOWN BELOW.

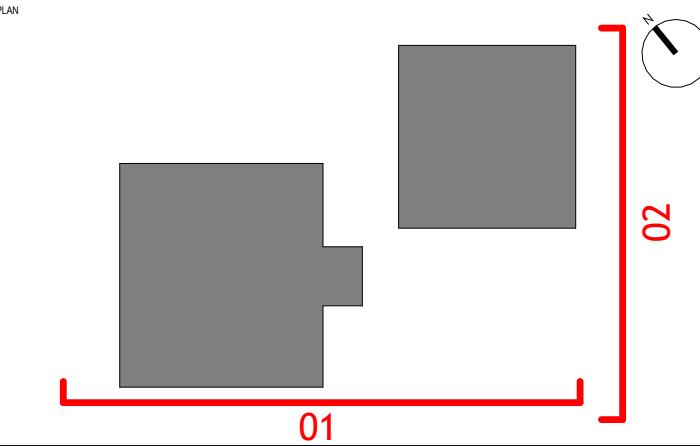

NOTES

THIS DRAWING IS © RITCHIE STUDIO LTD

REVISION	DESCRIPTION	DRAWN	CHECKED	DATE
----------	-------------	-------	---------	------

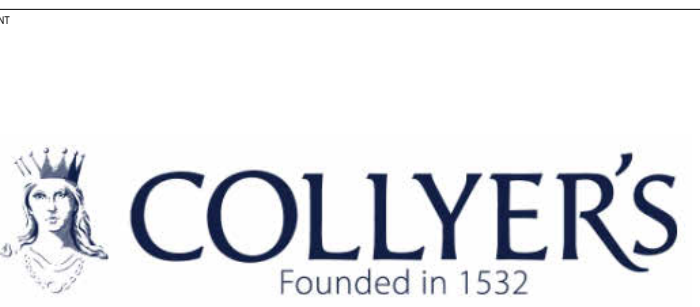 

BDP.
together with:
ritchie studio

16 Brewhouse Yard
Clerkenwell
London
EC1V 4LJ
United Kingdom
T +44 (0)20 7812 8000
www.bdp.com

PROJECT TITLE	The College of Richard Collyer New Technology Centre		
REF JOB NUMBER	P3003919		
DRAWING TITLE	Phase 1 Building & Phase 2 Building (Phase 2) Southwest & Southeast Elevations	SCALE	@ A1 1 : 100
DRAWING NO.	-CRC-RSL-ZZ-XX-EL-A-202100	DATE FIRST ISSUED	01/07/26
REVISION	P01	REVISION	