




Front Elevation

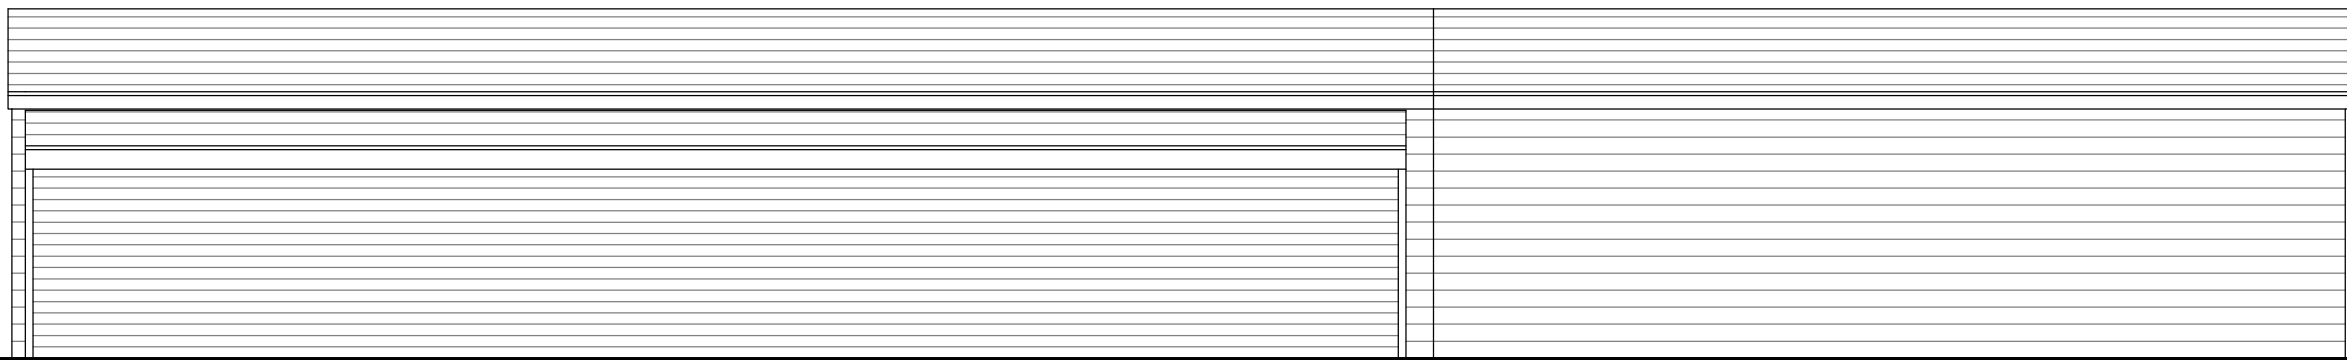

Side Elevation

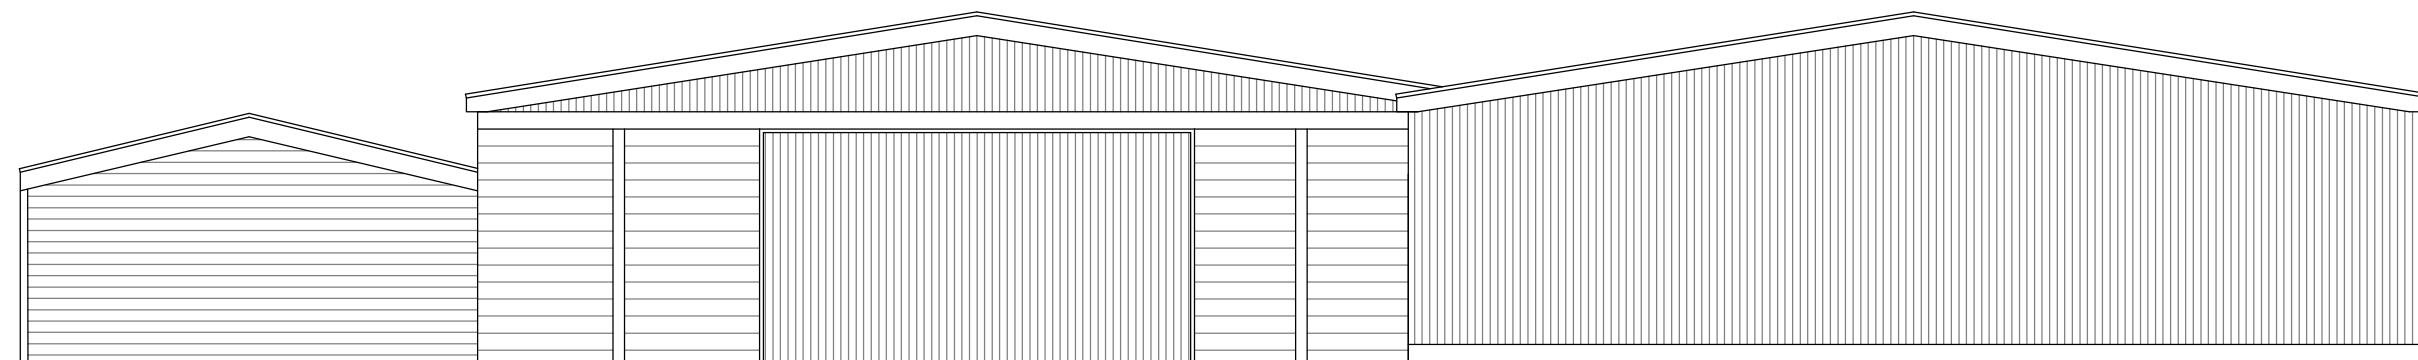


Rear Elevation

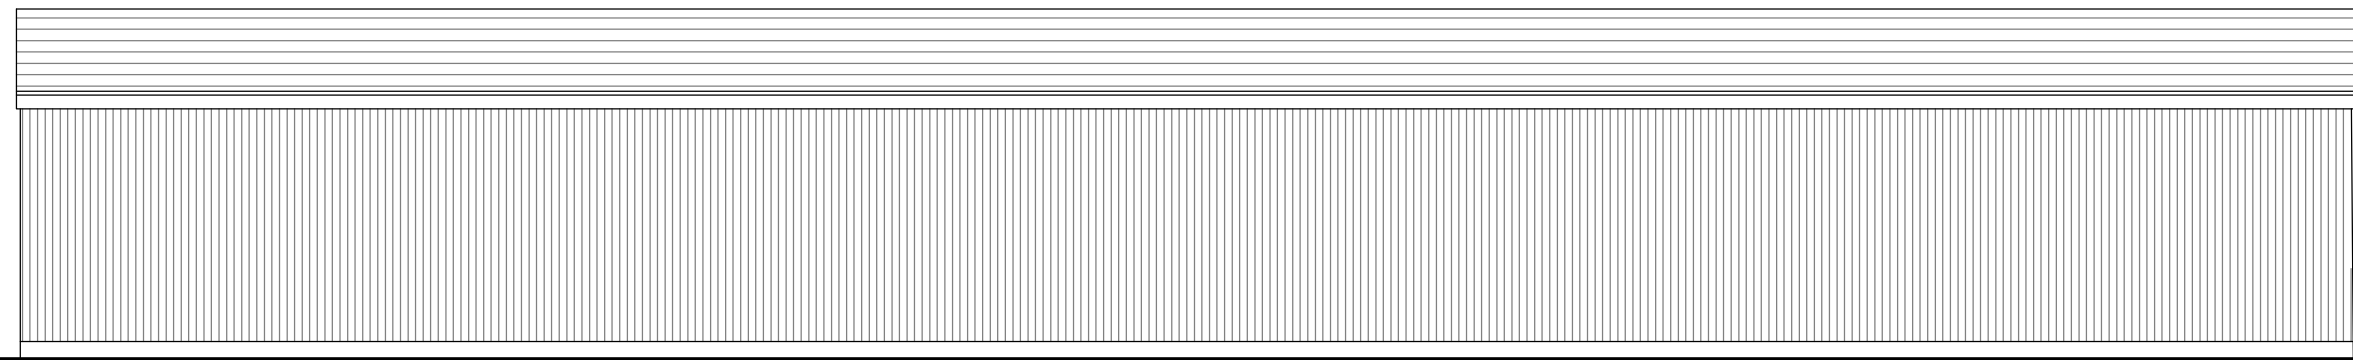

Side Elevation


Site Layout Key

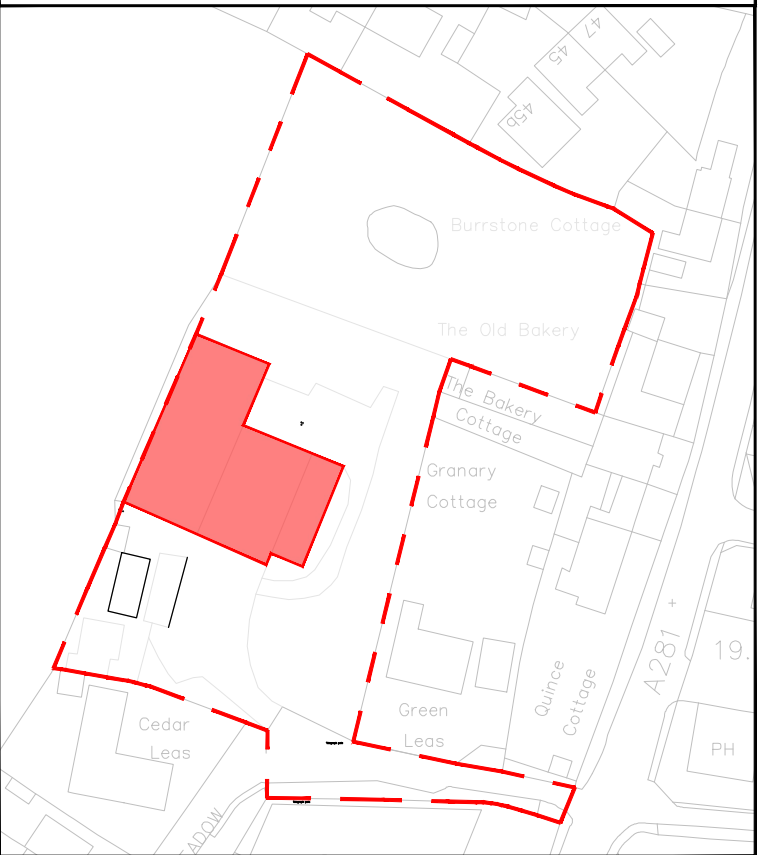

Notes:

Please do not scale from or take measurements from these drawings. The information shown is indicative only and has been prepared using available topographical survey data and photographic information.

A	20.07.26	Updates to Additional Information	JW	PJ
Rev	Date	Revision Details	Dr	Ch

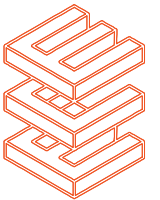

ECE Architecture

London
76 Great Suffolk Street
London SE1 0SL
T 0207 928 2773

Sussex
64-68 Brighton Road
Worthing, BN11 2BN
T 01903 248 777

Bristol
Beacon Tower, Colston Street
Bristol BS1 4QE
T 0117 214 1101

E hello@ecearchitecture.com
W ecearchitecture.com

Creativity. Quality. Commerciality.
Reimagine what's possible.

Client's Name
Earlswood Homes

Job Title
Watermead, Cowfold

Drawing Title
Existing Building Floor Plans & Elevations (Sheet 2 of 3)

Scale
1:100 @ A1 / 1:200 @ A3

Drawn	Checked	Date
JW	PJ	16.07.26

Job No	Drawing No	Rev
7543	PL-051	A

Status
INFORMATION