



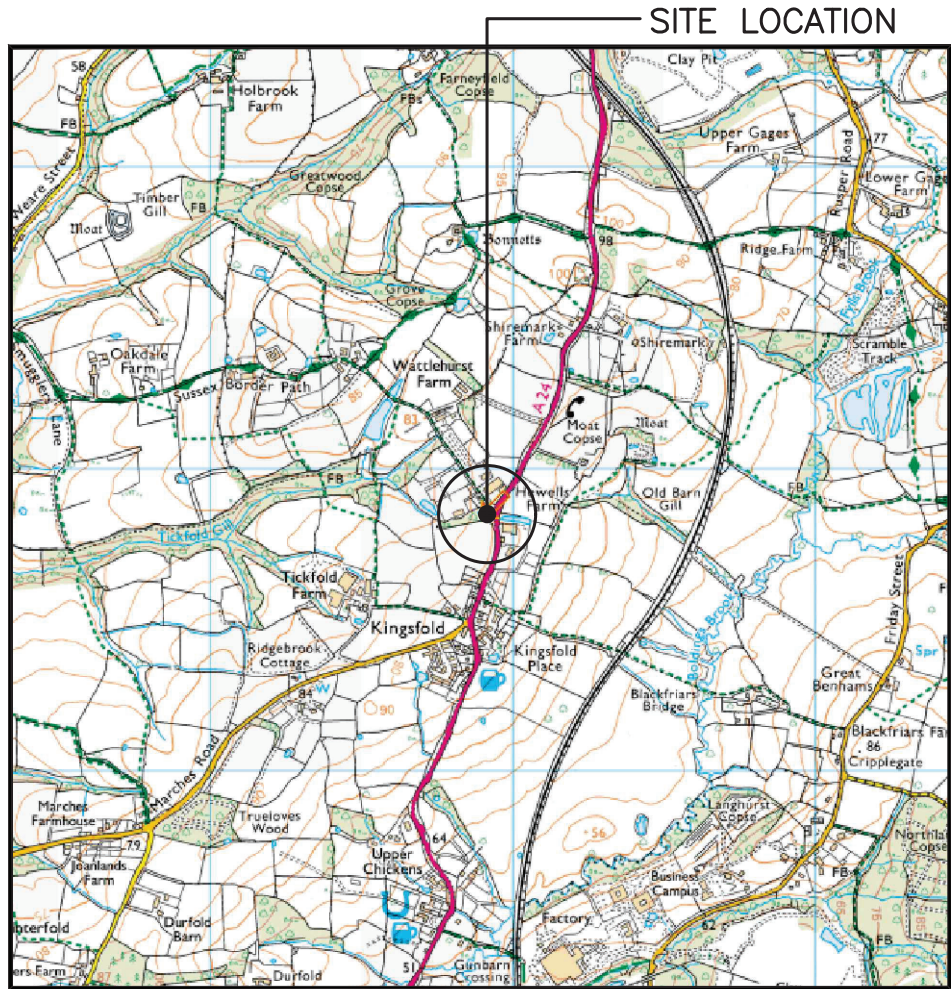

SITE LOCATION
(Scale 1:50000)

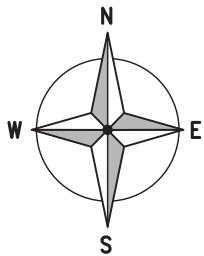

SITE PHOTOGRAPH




gird.sedative.yappy

1369 00

1368 00

5169 00

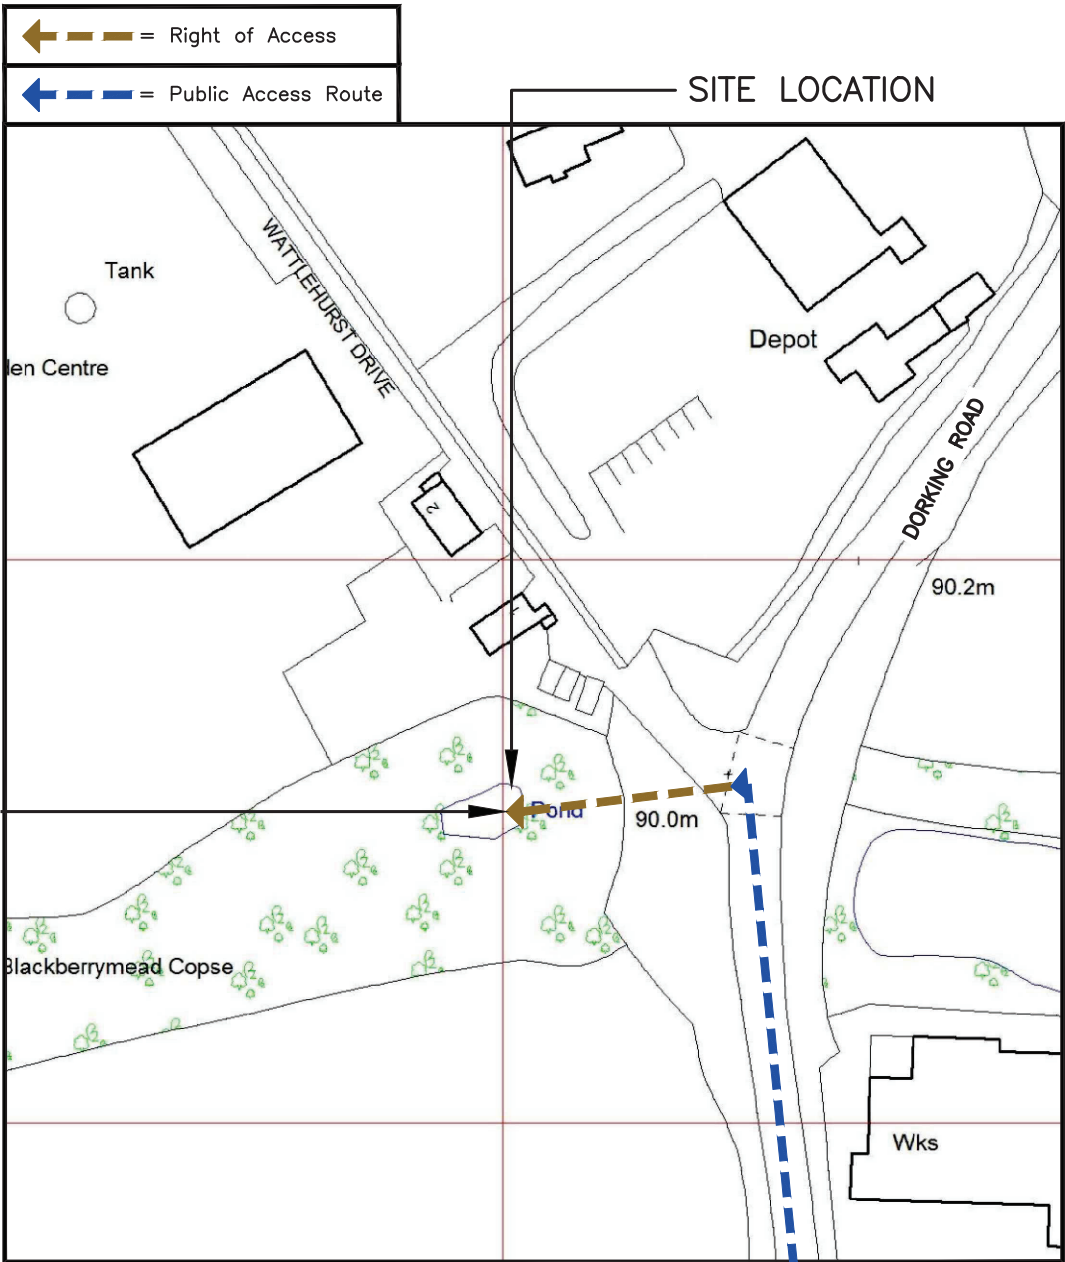

DETAILED SITE LOCATION
(Scale 1:1250)



ALL DIMENSIONS ARE IN mm UNLESS NOTED OTHERWISE

N.G.R E:516886 N: 136836

DIRECTIONS TO SITE:

ON THE M25, TAKE JUNCTION 9 ONTO THE A24, THROUGH BEARE GREEN TO KINGSFOLD. VEER LEFT ONCE TICKFOLD FARM IS ON THE RIGHT HAND SIDE, OPPOSITE THE GARDEN CENTRE. FOOTPATH TO SITE IS ON THE LEFT HAND SIDE, JUST AS YOU DRIVE INTO THE NURSERY

1A	CONSTRUCTION ISSUE	VPK	BW	13.03.26
REV	MODIFICATION	BY	CH	DATE



WHP Telecoms Ltd
Faraday Court
401 Faraday Street
Birchwood Park
Warrington WA3 6GA
Tel: 01925 424100 Fax: 01925 424101
e-mail: info@whptelecoms.com



Cell Name	Opt.
TICKFOLD FARM	A

Cell ID No				
CSID	✓	VF	✓	TEF
12371824		5924_20		—
Project No.	—	—	✓	E-REF
—		—		E321106

Site Address / Contact Details
MARCHES ROAD KINGSFOLD NR HORSHAM WEST SUSSEX RH12 3SD


Drawing Title:	SITE LOCATION MAPS
----------------	--------------------

Purpose of issue:	CONSTRUCTION	Dwg Rev:
-------------------	--------------	----------

Drawing Number:	100	1A
-----------------	-----	----

Surveyed By:	Original Sheet Size:	Pack Issue:
WHP	A3	

Drawn:	Date:	Checked:	Date:	1B
VPK	13.03.26	BW	13.03.26	

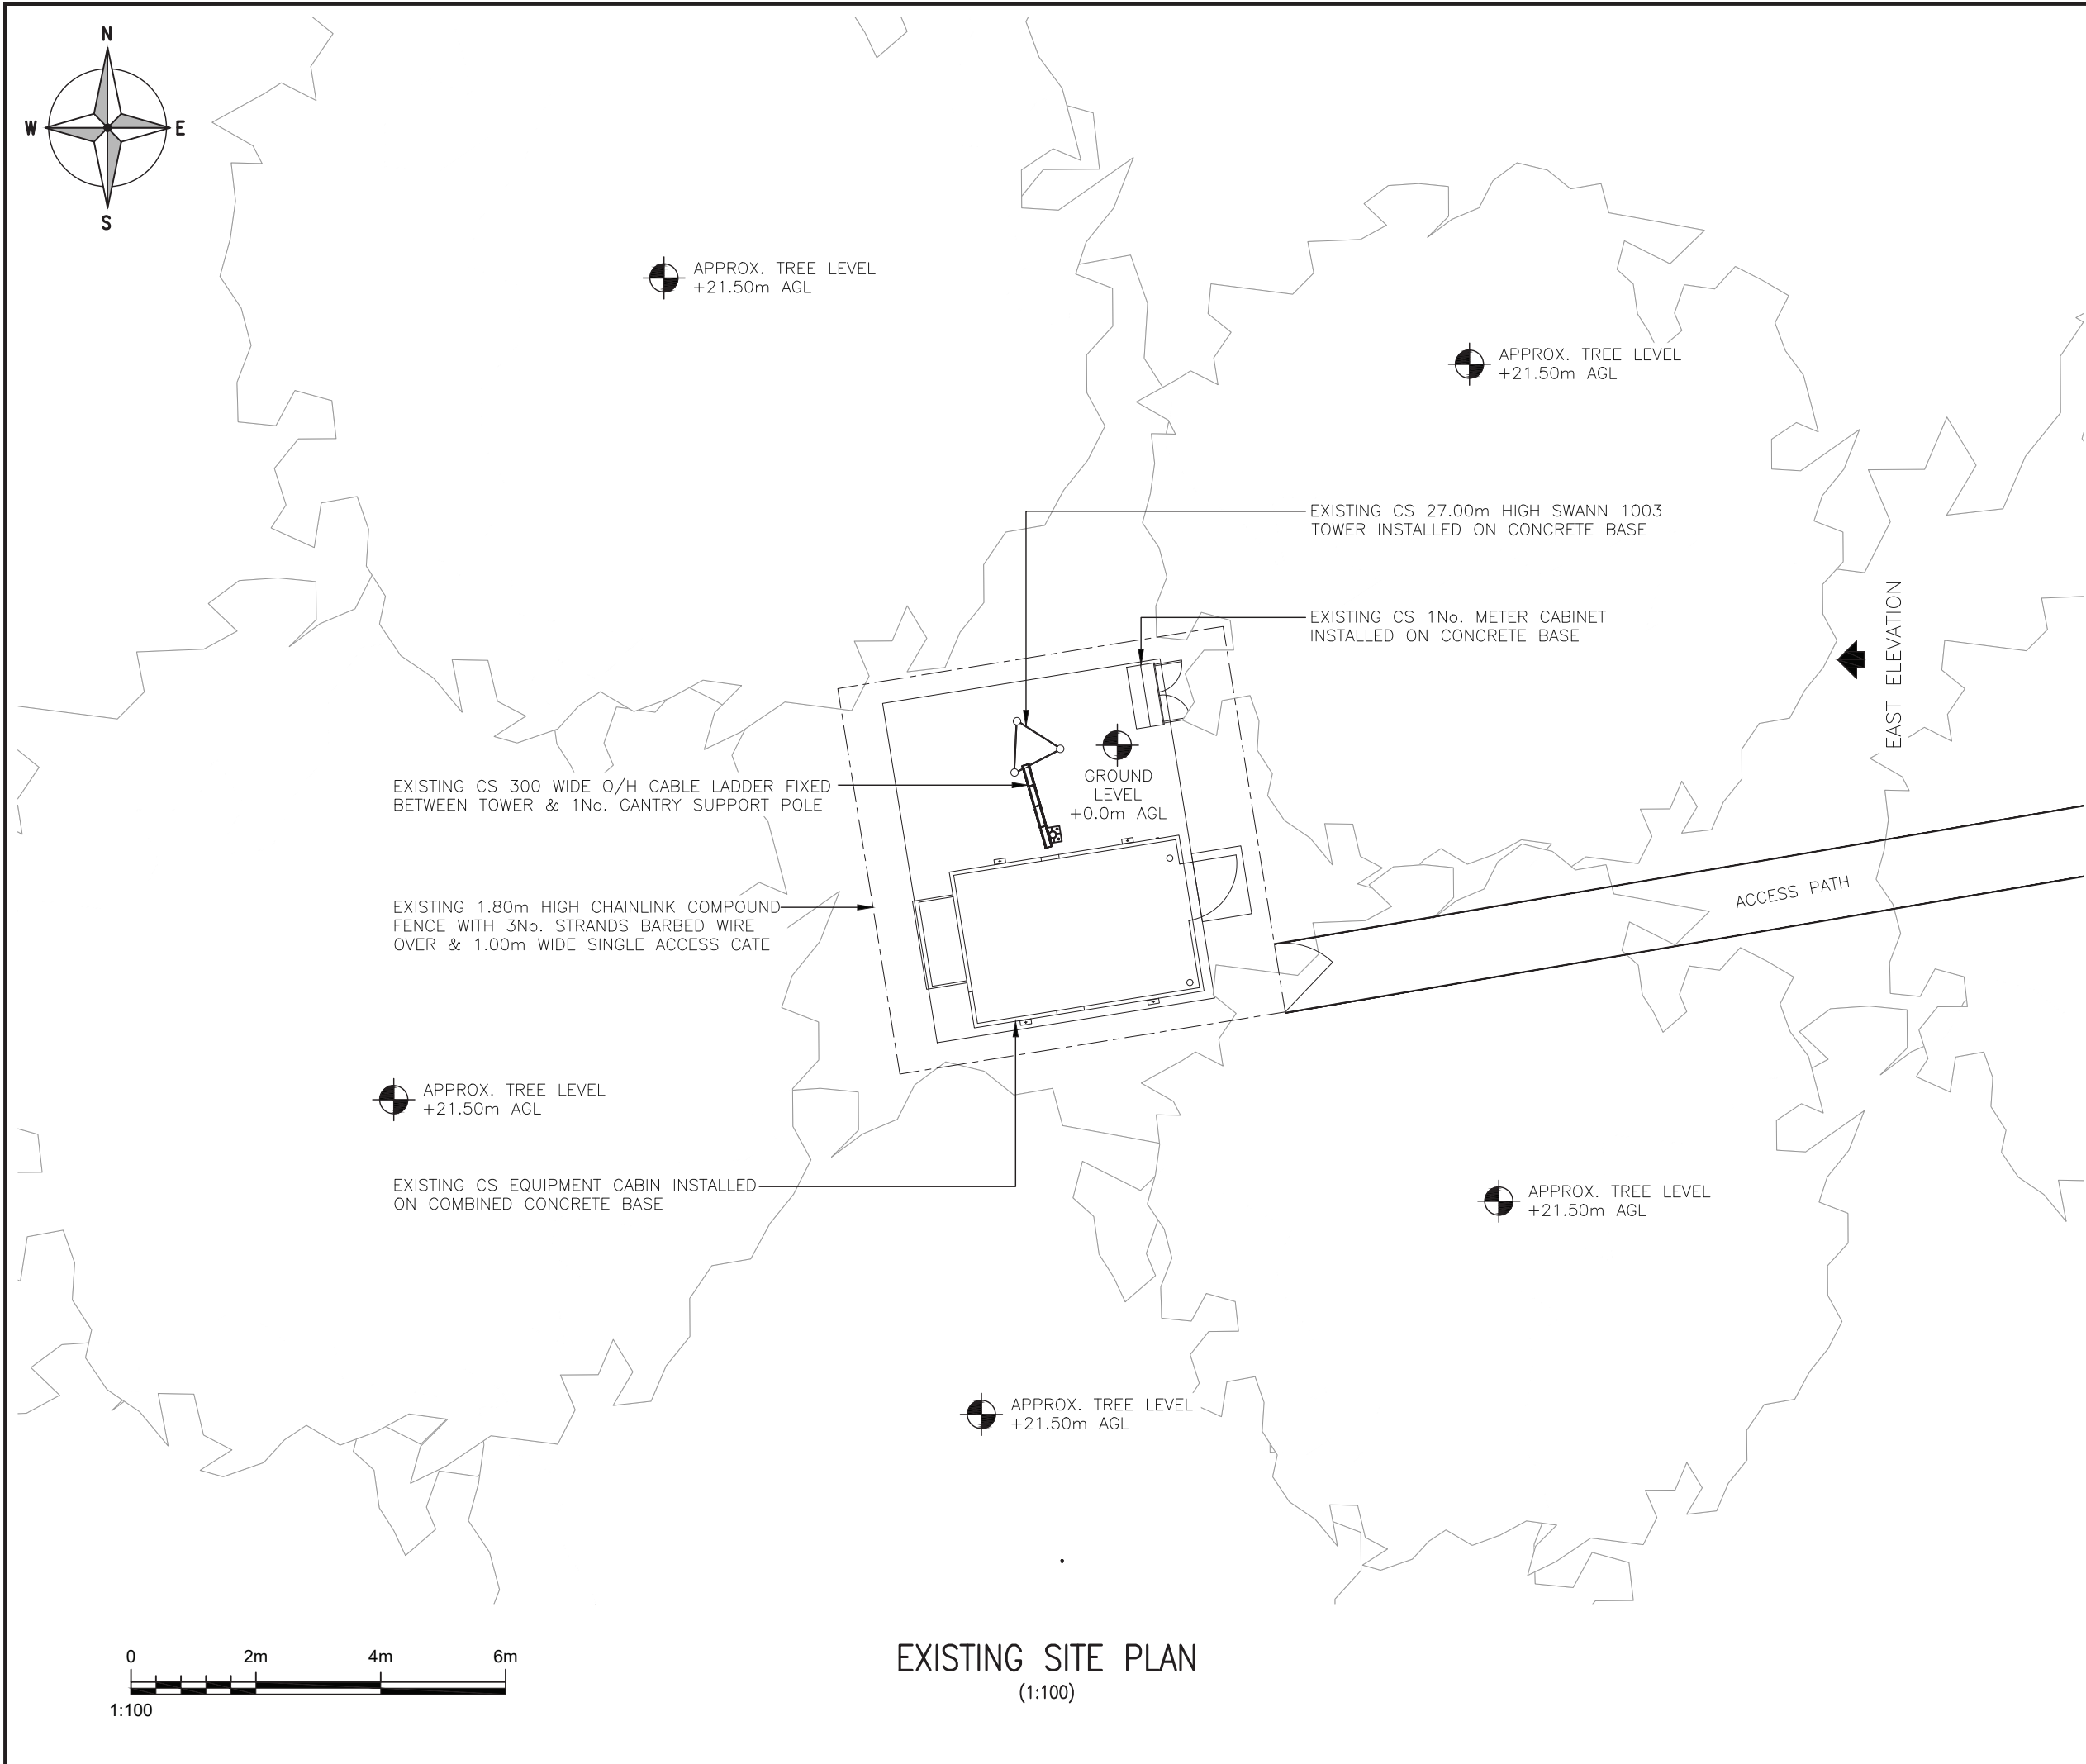

ALL DIMENSIONS ARE IN mm UNLESS NOTED OTHERWISE

N.G.R

E: 516886

N: 136836

1A	CONSTRUCTION ISSUE	VPK	BW	13.03.26
REV	MODIFICATION	BY	CH	DATE




WHP Telecoms Ltd

Faraday Court
401 Faraday Street
Birchwood Park
Warrington WA3 6GA
Tel: 01925 424100 Fax: 01925 424101
e-mail: info@whptelecoms.com



Cell Name				Opt.
TICKFOLD FARM				A
Cell ID No				
CSID	✓	VF	✓	TEF
12371824		5924_20		–
Project No.	–	–	✓	E-REF
–		–		E321106
Site Address / Contact Details				
MARCHES ROAD KINGSFOLD NR HORSHAM WEST SUSSEX RH12 3SD				
Drawing Title: EXISTING SITE PLAN				
Purpose of issue: CONSTRUCTION				Dwg Rev:
Drawing Number: 200				1A
Surveyed By: WHP		Original Sheet Size: A3		Pack Issue:
Drawn: VPK	Date: 13.03.26	Checked: BW	Date: 13.03.26	1B

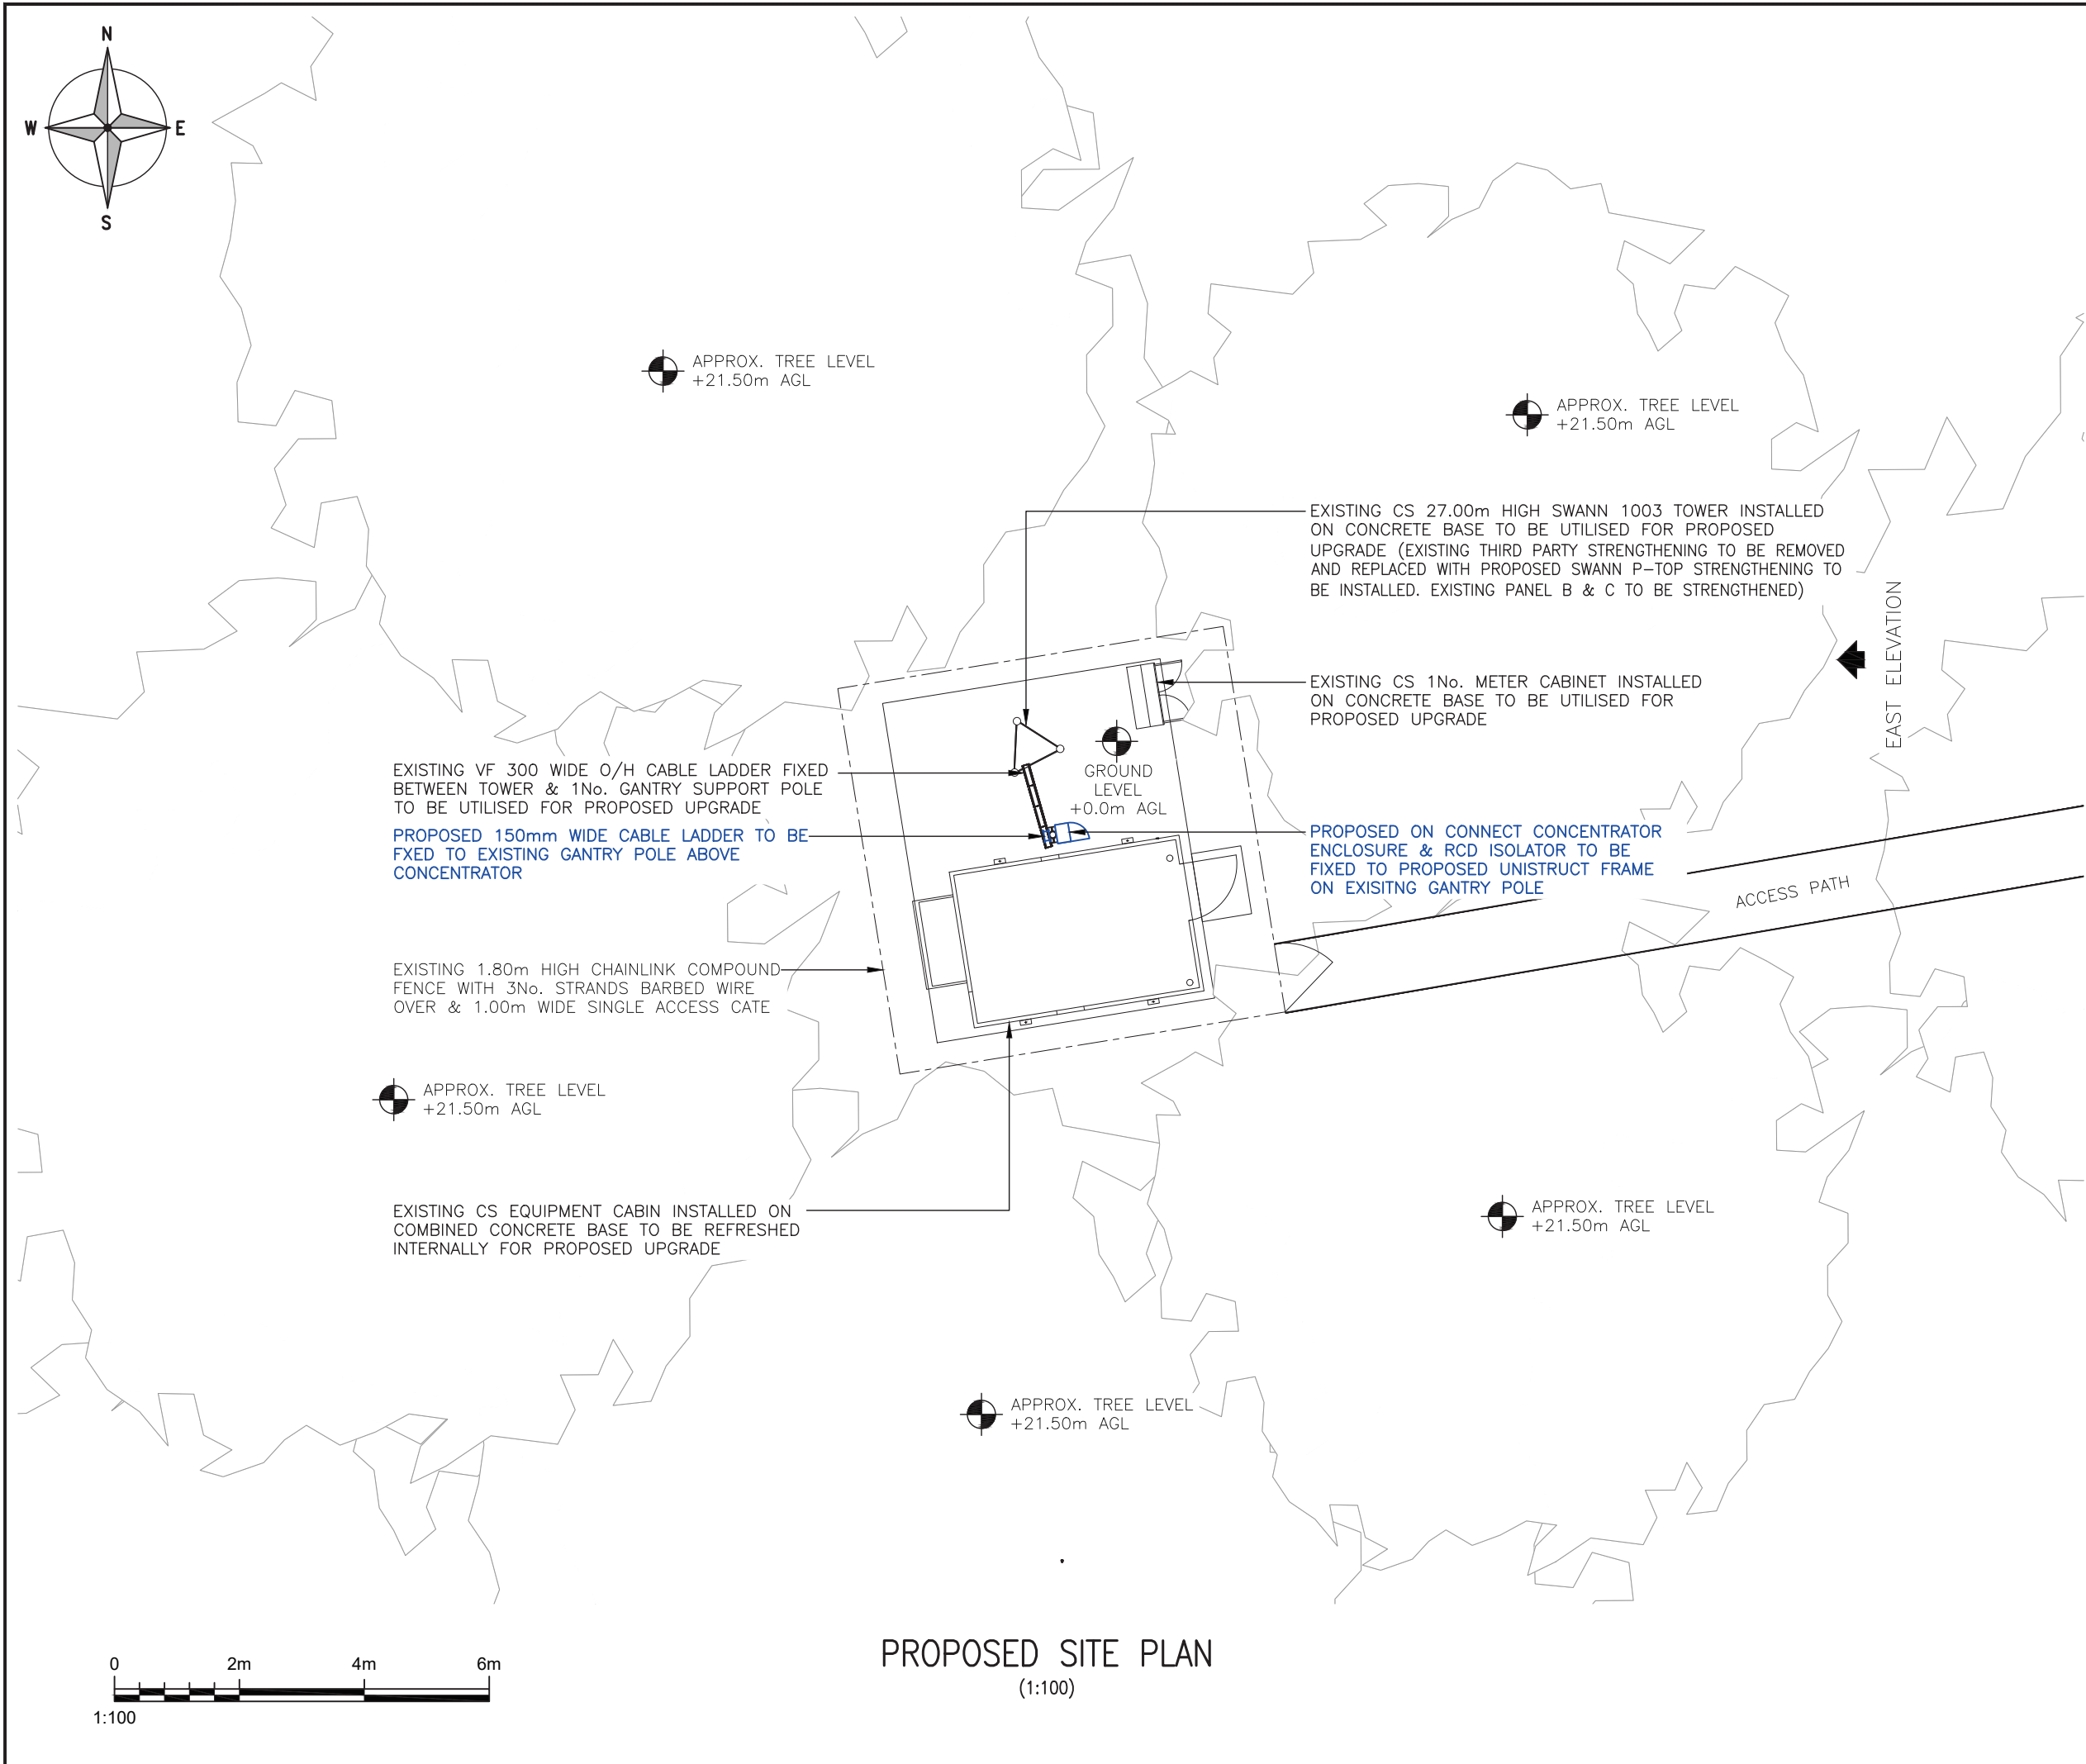

ALL DIMENSIONS ARE IN mm UNLESS NOTED OTHERWISE

N.G.R

E:516886

N: 136836

COLOUR KEY

EXISTING

PROPOSED

REMOVE

NOTES:

EXISTING THIRD PARTY STRENGTHENING TO THE P-TOP TO BE REMOVED AND REPLACED WITH PROPOSED SWANN P-TOP STRENGTHENING. EXISTING PANEL B & C TO BE STRENGTHENED

NOTES:

INFLIGHT ICSS UPGRADE TO BE COMPLETED BY OTHERS SHOWN IN BLUE AS PER DD DATED 28/10/2025-ES21106_CS12273890_TEFNA_5924VF_CST008_DD_1A

1B	REV 1B AMENDMENT	SHS	BW	02.07.26
1A	CONSTRUCTION ISSUE	VPK	BW	13.03.26
REV	MODIFICATION	BY	CH	DATE




WHP Telecoms Ltd

Faraday Court
401 Faraday Street
Birchwood Park
Warrington WA3 6GA
Tel: 01925 424100 Fax: 01925 424101
e-mail: info@whptelecoms.com



Cell Name				Opt.
TICKFOLD FARM				A
Cell ID No				
CSID	✓	VF	✓	TEF
12371824		5924_20		-
Project No.	-	-	✓	E-REF
-		-		E321106
Site Address / Contact Details				
MARCHES ROAD KINGSFOLD NR HORSHAM WEST SUSSEX RH12 3SD				
Drawing Title: PROPOSED SITE PLAN				
Purpose of issue: CONSTRUCTION				Dwg Rev:
Drawing Number: 201				1B
Surveyed By: WHP		Original Sheet Size: A3		Pack Issue:
Drawn: VPK	Date: 13.03.26	Checked: BW	Date: 13.03.26	1B

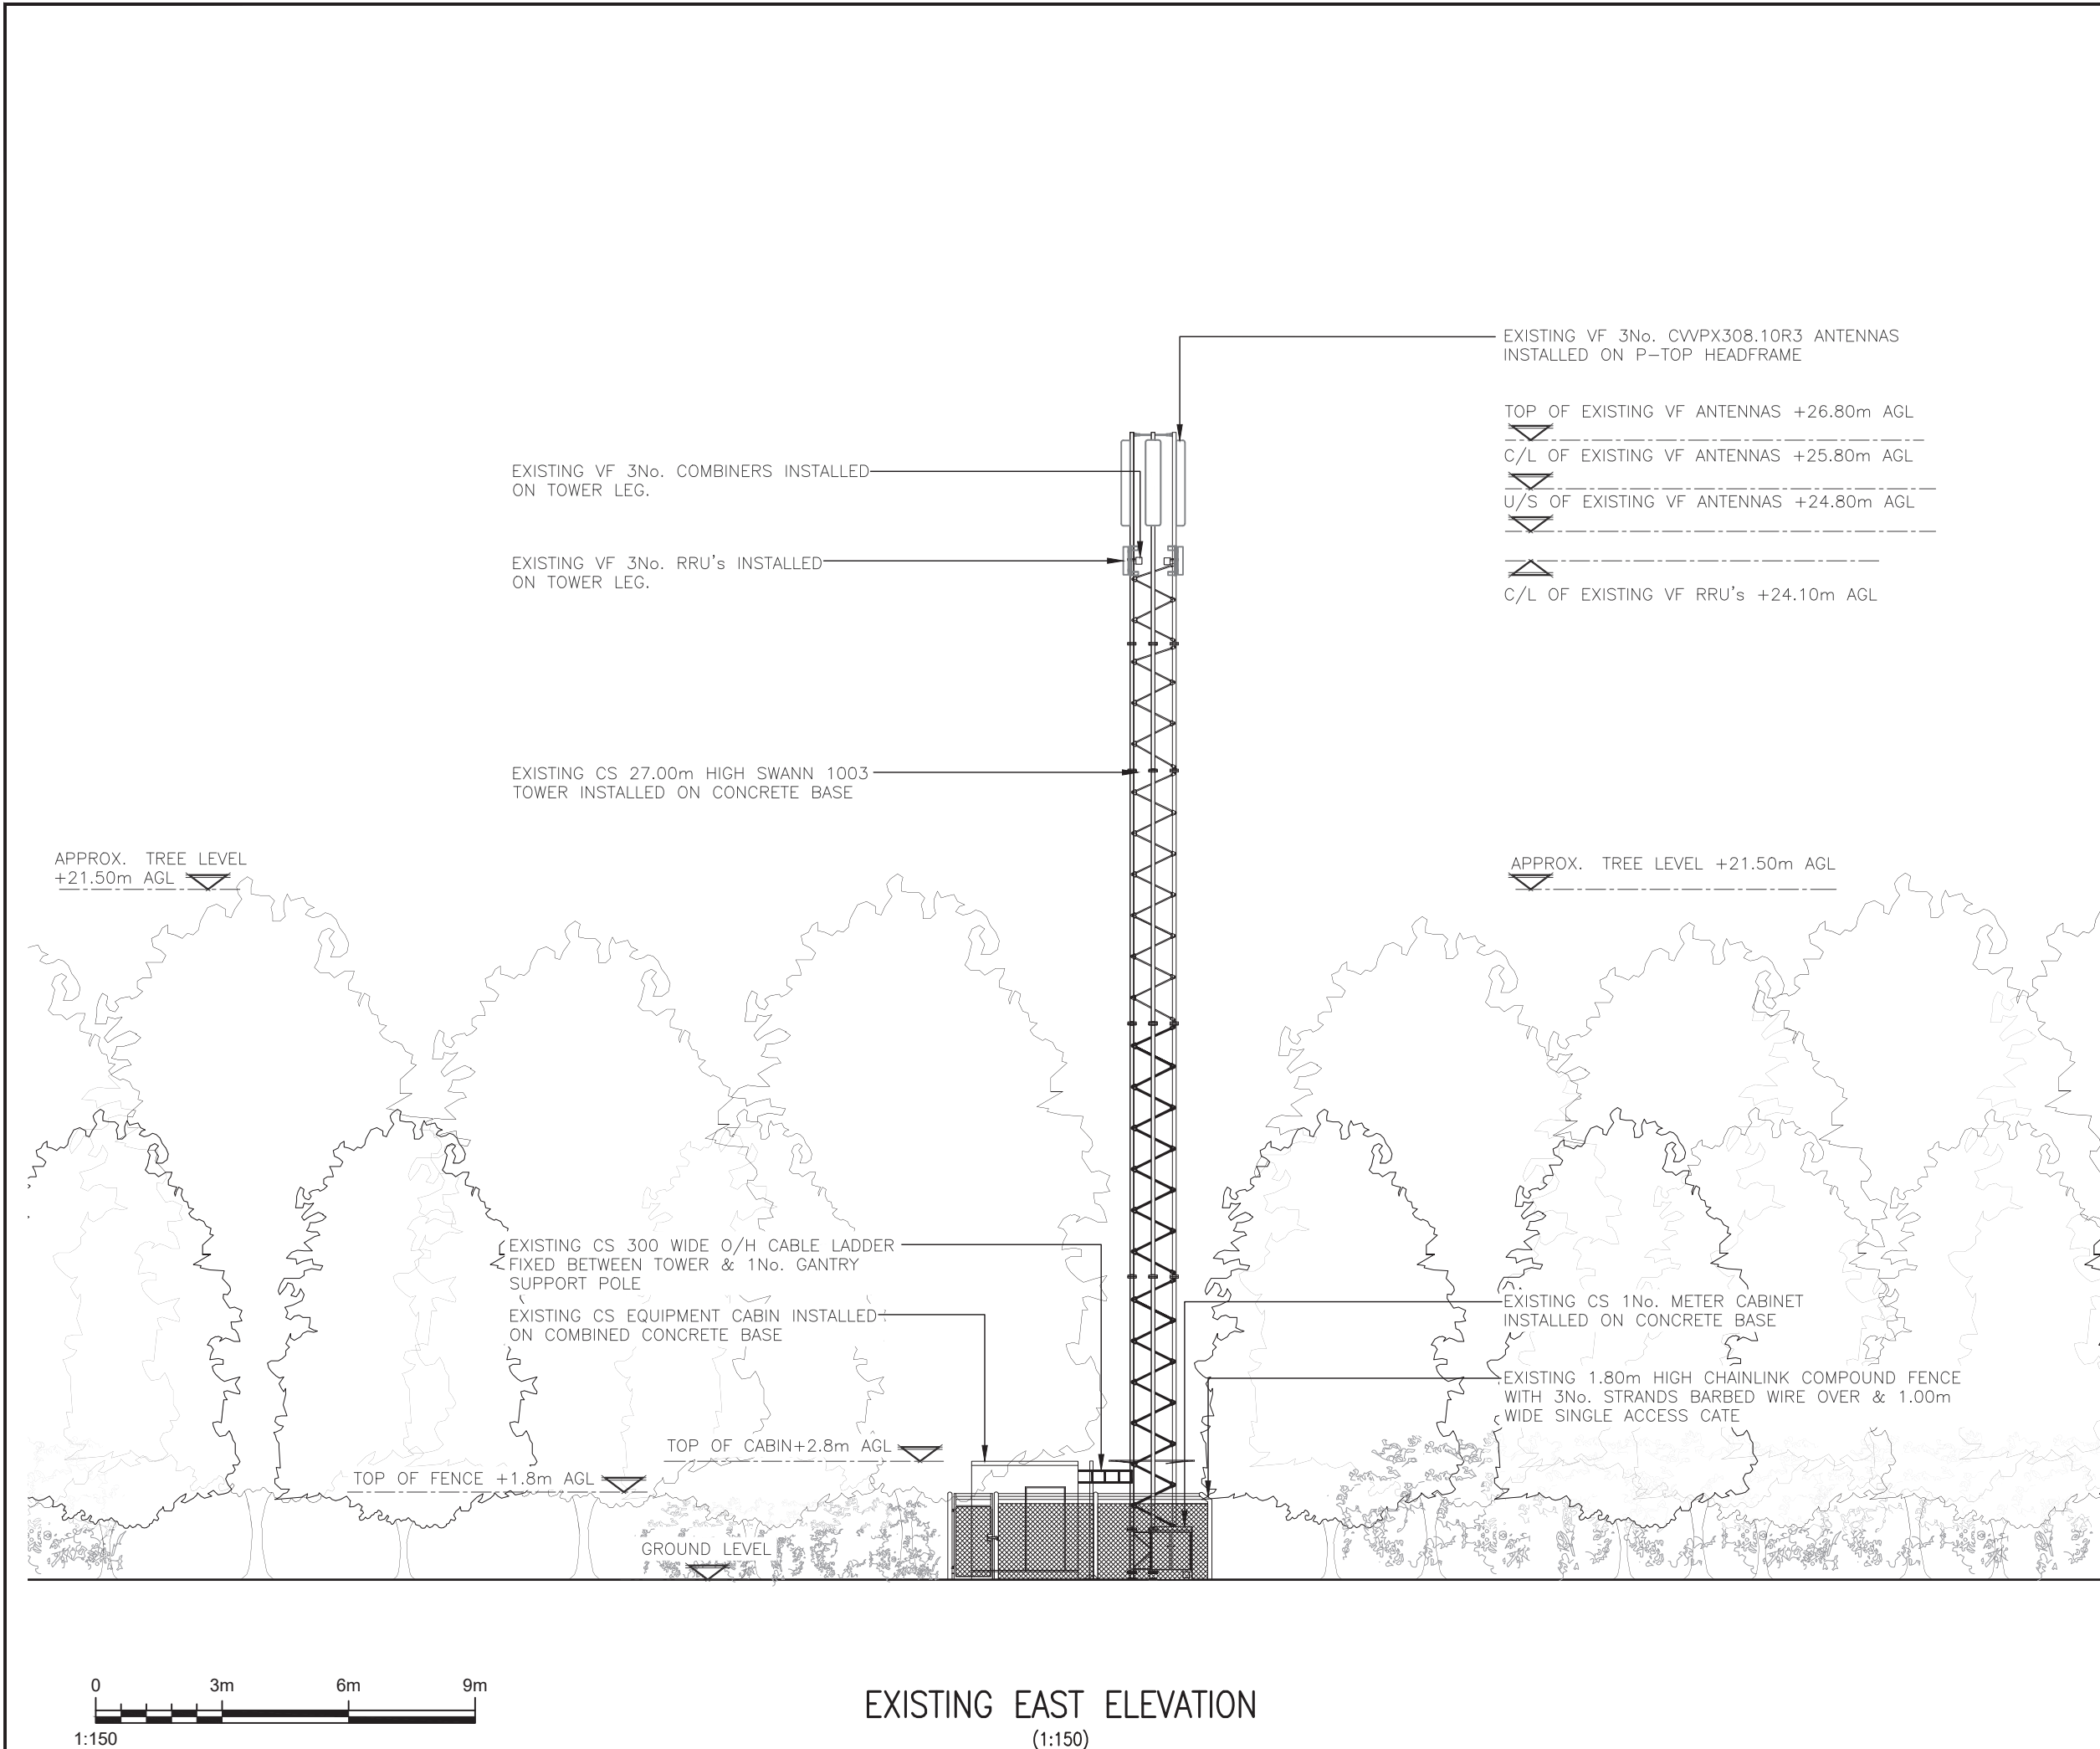

EXISTING EAST ELEVATION
(1:150)

ALL DIMENSIONS ARE IN mm UNLESS NOTED OTHERWISE

N.G.R E:516886 N: 136836

1A	CONSTRUCTION ISSUE	VPK	BW	13.03.26
REV	MODIFICATION	BY	CH	DATE



WHP Telecoms Ltd
Faraday Court
401 Faraday Street
Birchwood Park
Warrington WA3 6GA
Tel: 01925 424100 Fax: 01925 424101
e-mail: info@whptelecoms.com




Cell Name	Opt.
TICKFOLD FARM	A

Cell ID No				
CSID	✓	VF	✓	TEF
12371824		5924_20		-
Project No.	-	-	✓	E-REF
-		-		E321106

Site Address / Contact Details
MARCHES ROAD KINGSFOLD NR HORSHAM WEST SUSSEX RH12 3SD

Drawing Title: EXISTING SITE ELEVATION			
Purpose of issue: CONSTRUCTION			Dwg Rev: 1A
Drawing Number: 300			Pack Issue: 1B
Surveyed By: WHP	Original Sheet Size: A3		
Drawn: VPK	Date: 13.03.26	Checked: BW	Date: 13.03.26

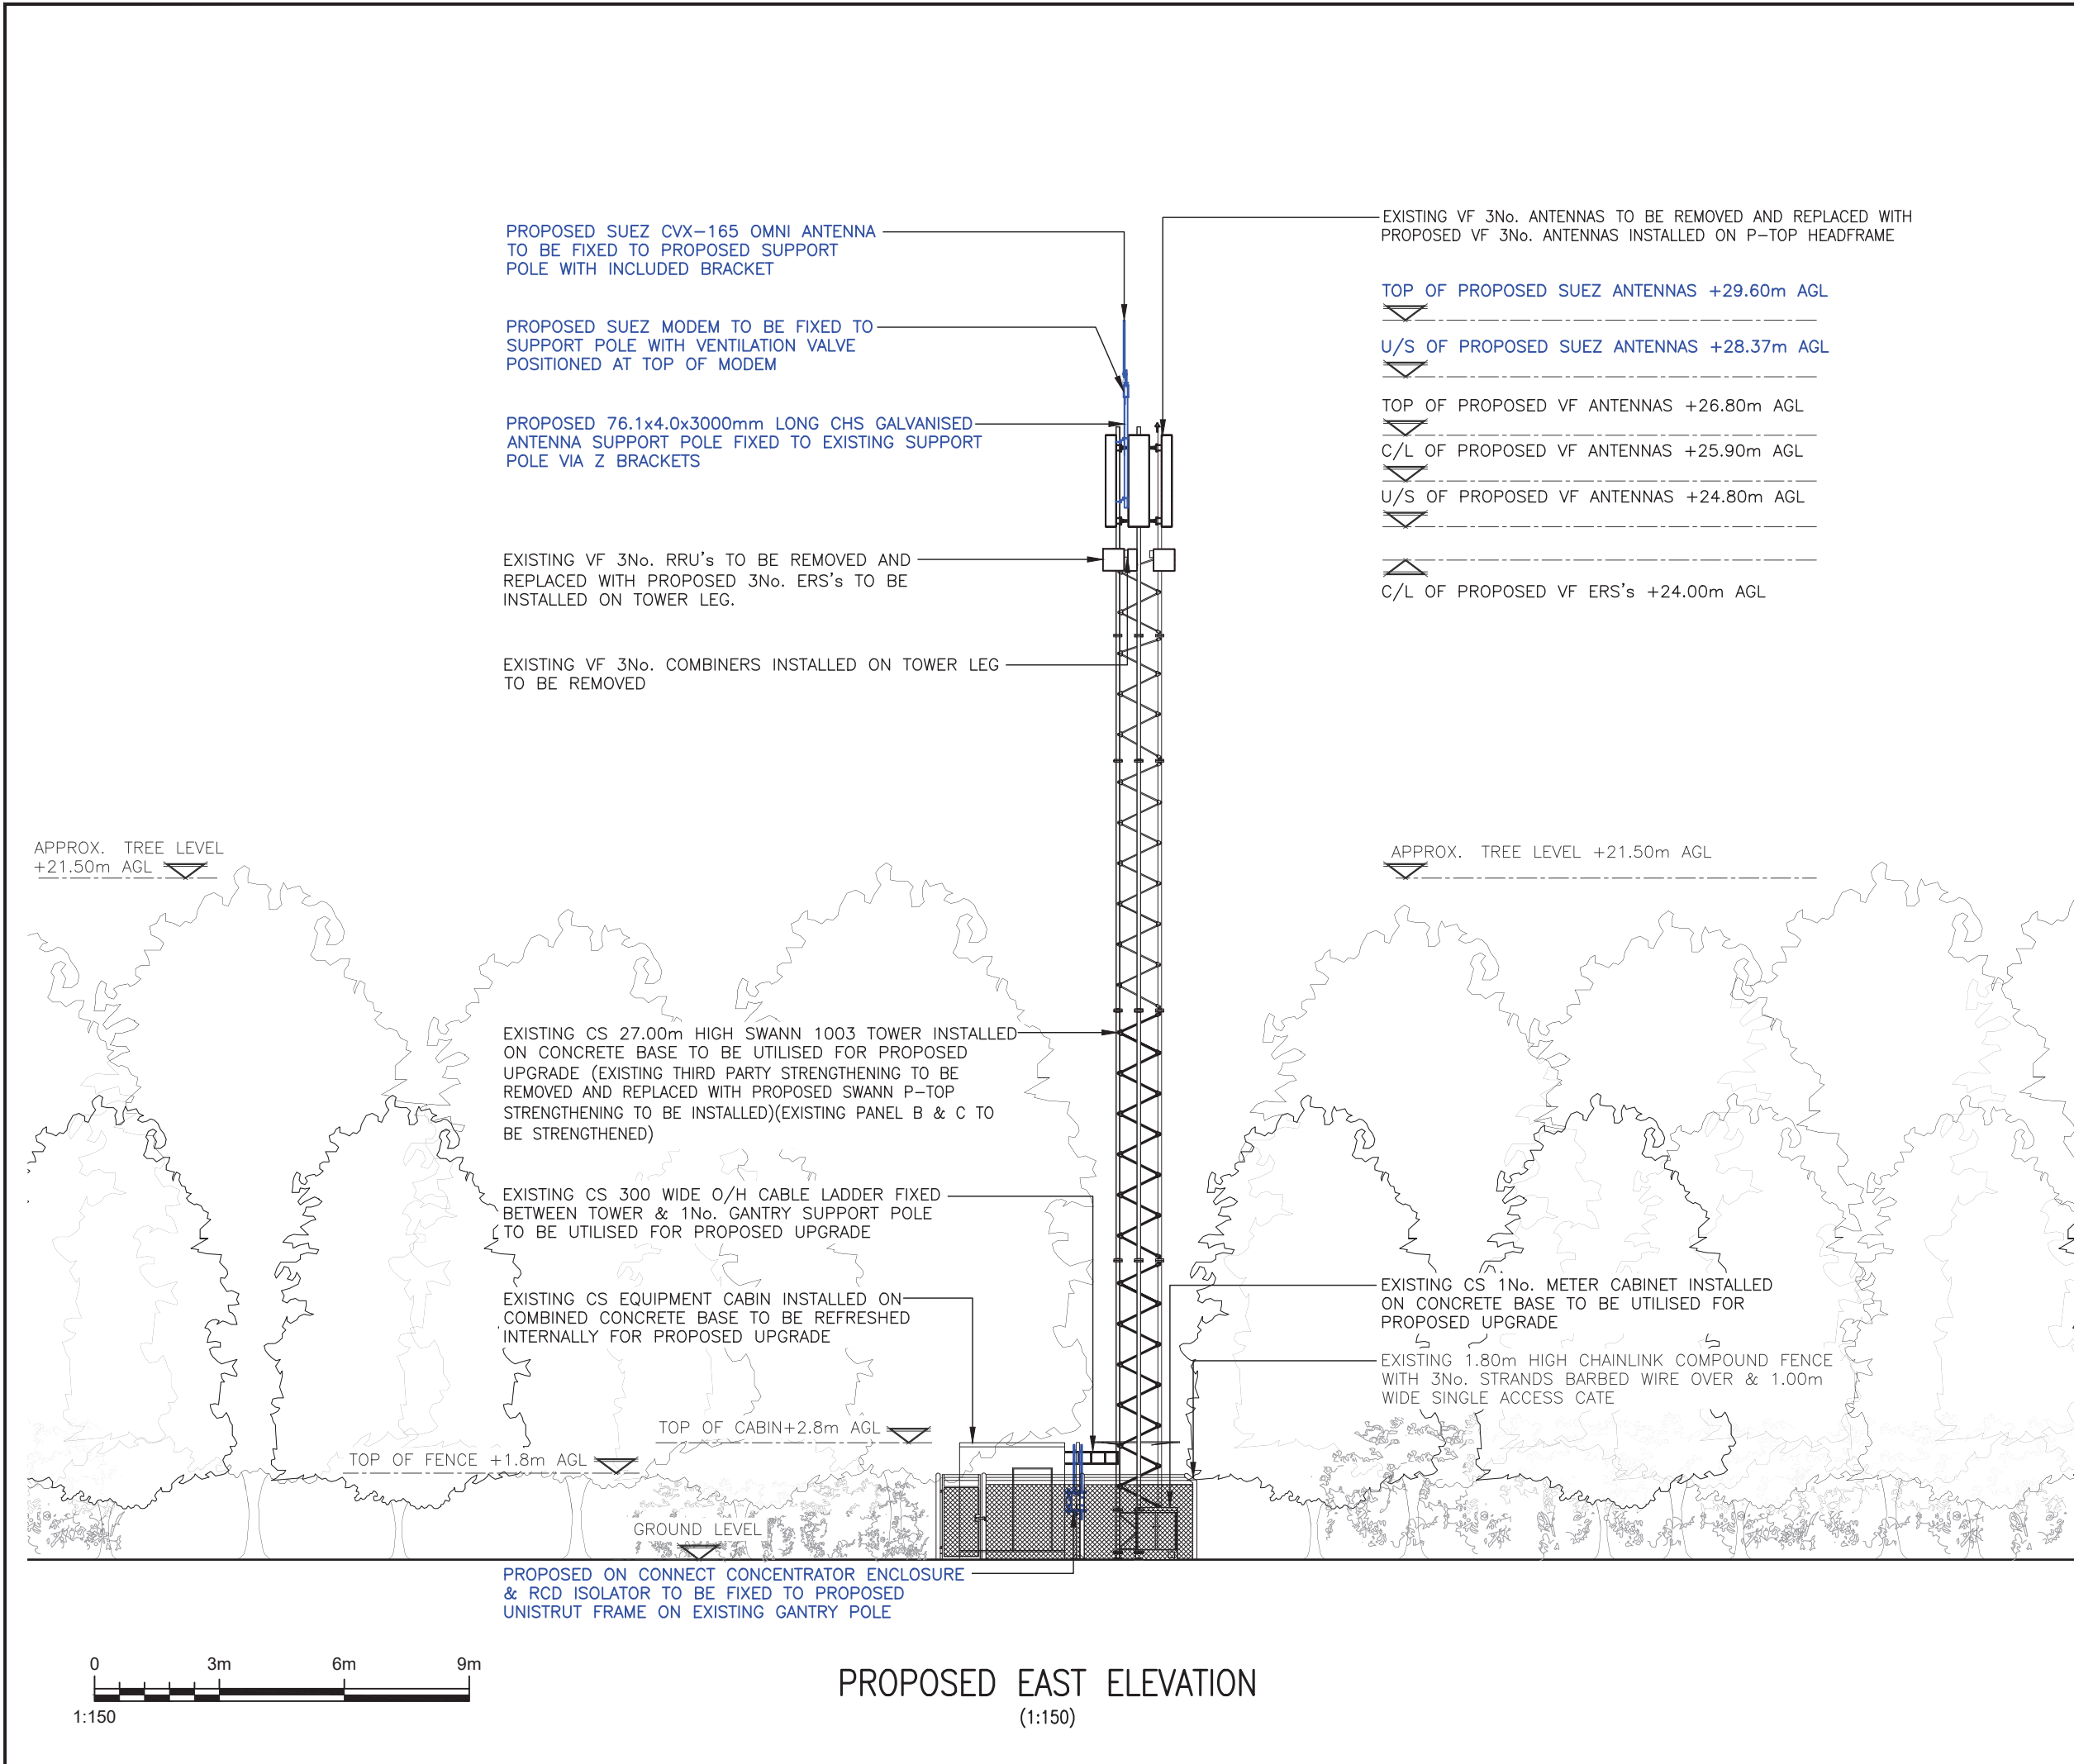

ALL DIMENSIONS ARE IN mm UNLESS NOTED OTHERWISE

N.G.R

E:516886

N: 136836

COLOUR KEY

EXISTING

PROPOSED

REMOVE

NOTES:

EXISTING THIRD PARTY STRENGTHENING TO THE P-TOP TO BE REMOVED AND REPLACED WITH PROPOSED SWANN P-TOP STRENGTHENING. EXISTING PANEL B & C TO BE STRENGTHENED

NOTES:

INFLIGHT ICSS UPGRADE TO BE COMPLETED BY OTHERS SHOWN IN BLUE AS PER DD DATED 28/10/2025-ES21106_CS12273890_TEFNA_5924VF_CST008_DD_1A

1B	REV 1B AMENDMENT	SHS	BW	02.07.26
1A	CONSTRUCTION ISSUE	VPK	BW	13.03.26
REV	MODIFICATION	BY	CH	DATE

WHP

WHP Telecoms Ltd

Faraday Court

401 Faraday Street

Birchwood Park

Warrington WA3 6GA

Tel: 01925 424100 Fax: 01925 424101

e-mail: info@whptelecoms.com

cornerstone

Cell Name				Opt.
TICKFOLD FARM				A
Cell ID No				
CSID	✓	VF	✓	TEF
12371824		5924_20		-
Project No.	-	-	✓	E-REF
-		-		E321106
Site Address / Contact Details				
MARCHES ROAD KINGSFOLD NR HORSHAM WEST SUSSEX RH12 3SD				
Drawing Title: PROPOSED SITE ELEVATION				
Purpose of issue: CONSTRUCTION				Dwg Rev:
Drawing Number: 301				1B
Surveyed By: WHP		Original Sheet Size: A3		Pack Issue:
Drawn: VPK	Date: 13.03.26	Checked: BW	Date: 13.03.26	1B

SDNT0005 Version 3.5