




Location Plan
Scale 1:1250
10m grid.

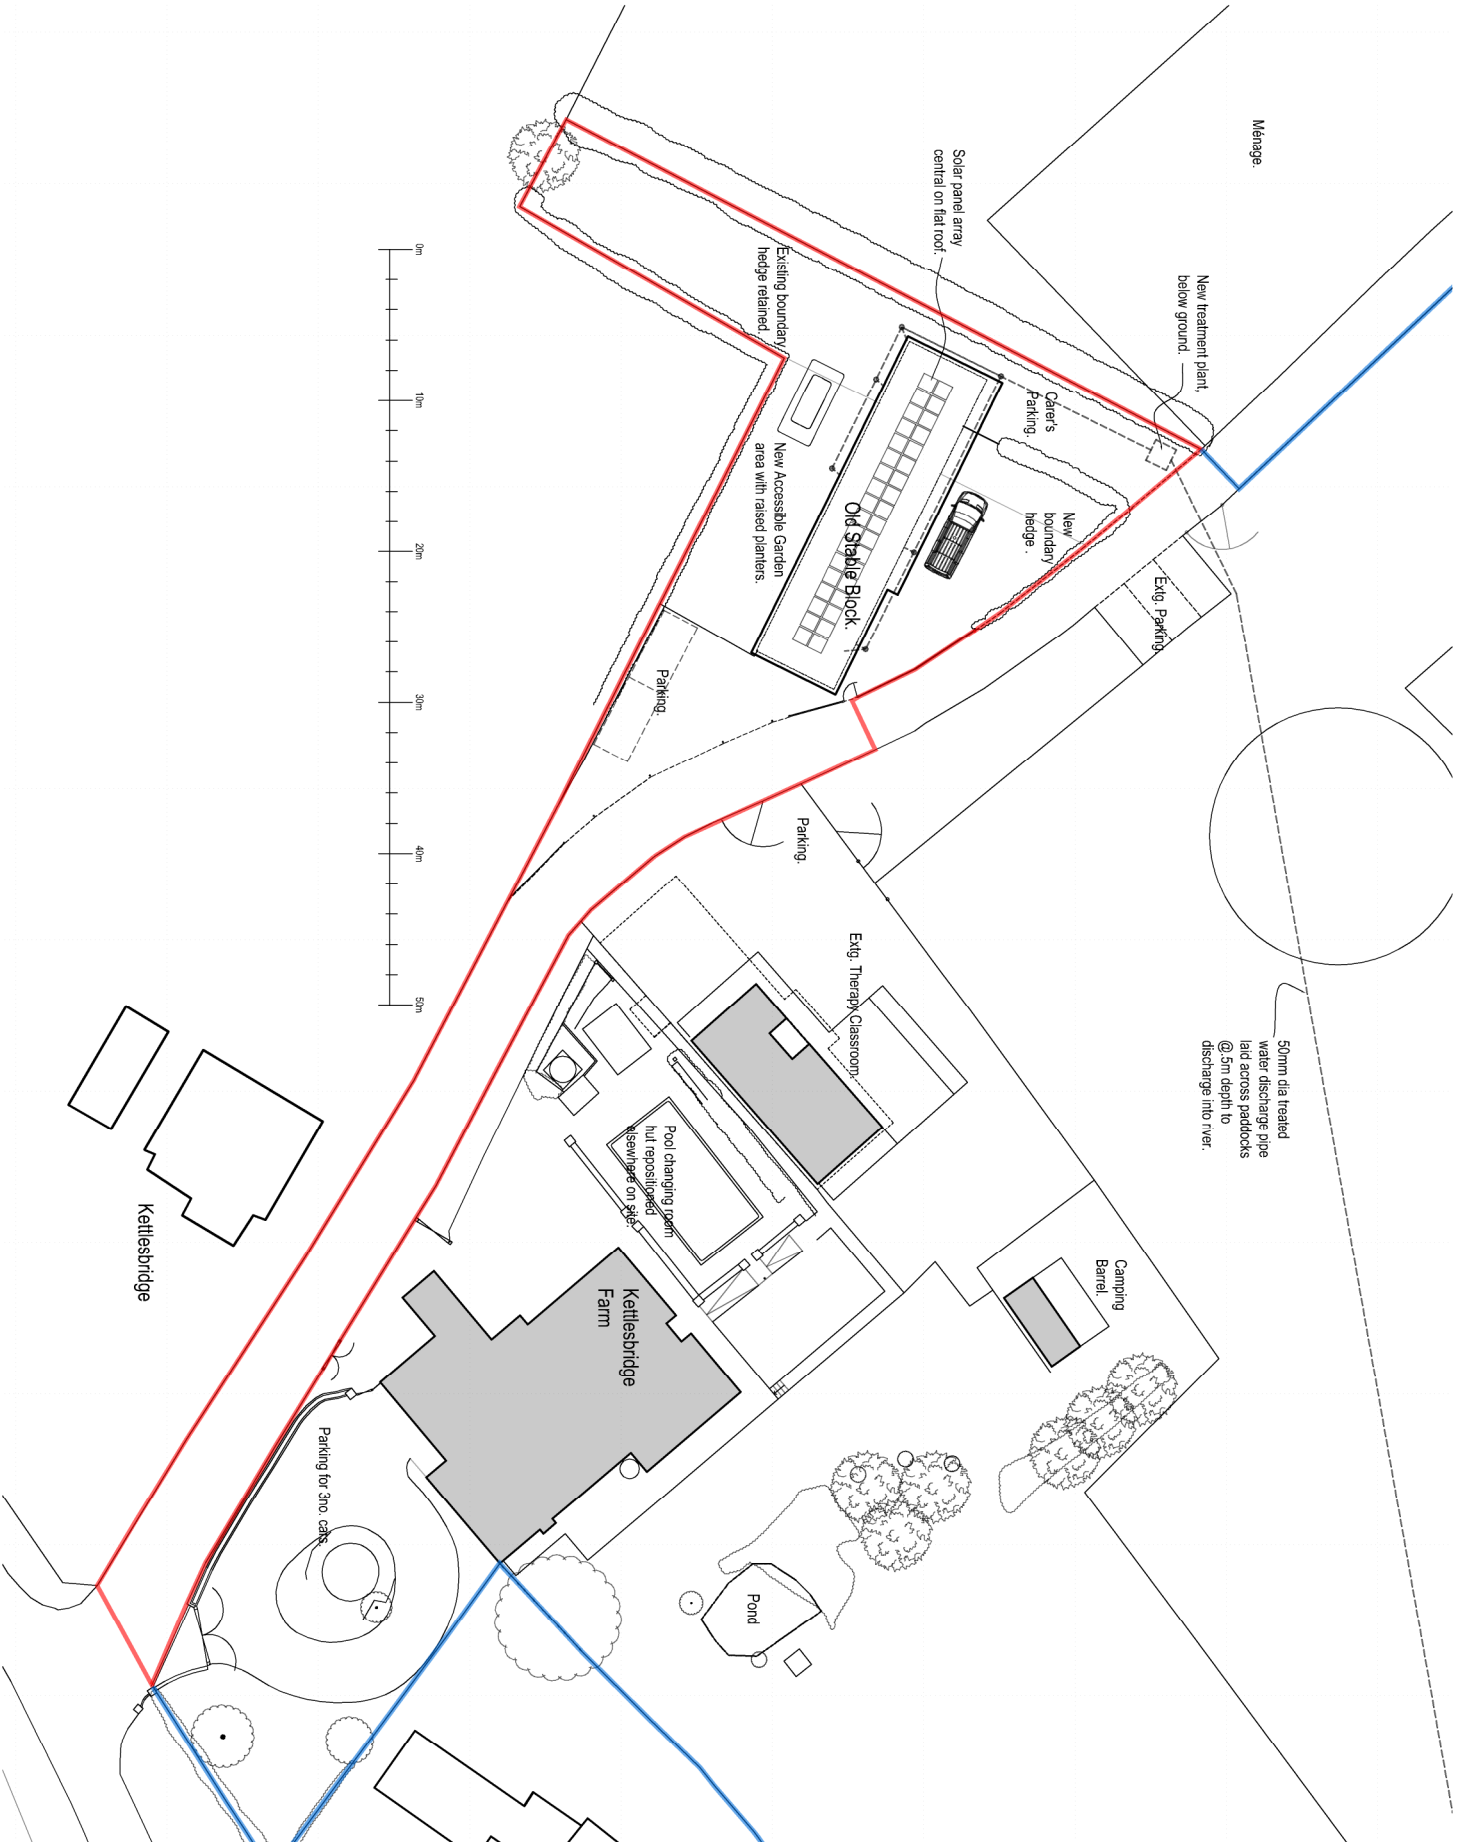

Site Plan
Scale 1:500
10m grid.

A	28/05/26	CJN	Site boundary red line alterations. Drawing title changed.
Rev.	Date	Initials	Notes

Chris Neale Architectural & Planning Consultant 12, Stockwell Road East Grinstead W. Sussex, RH19 4AU. 01342 326281

Proposed Residential Property, Old Stable Block Site, Kettlesbridge Farm, West Chillington Lane, Conehurst, RH14 9DN.
--

Client	Kim Bryant.	Title	Site & Location Plans.
Drawn	CJN	Drawing No.	
Scale	As given @ A3	P	24-04-06 TP.
Date	Oct. 2024	Rev.	A
Do not scale from this drawing. All figured dimensions to be checked on site before construction and any discrepancies to be notified immediately. ©The design is copyright.			
PRELIMINARY, liable to change without notice, not for construction			