


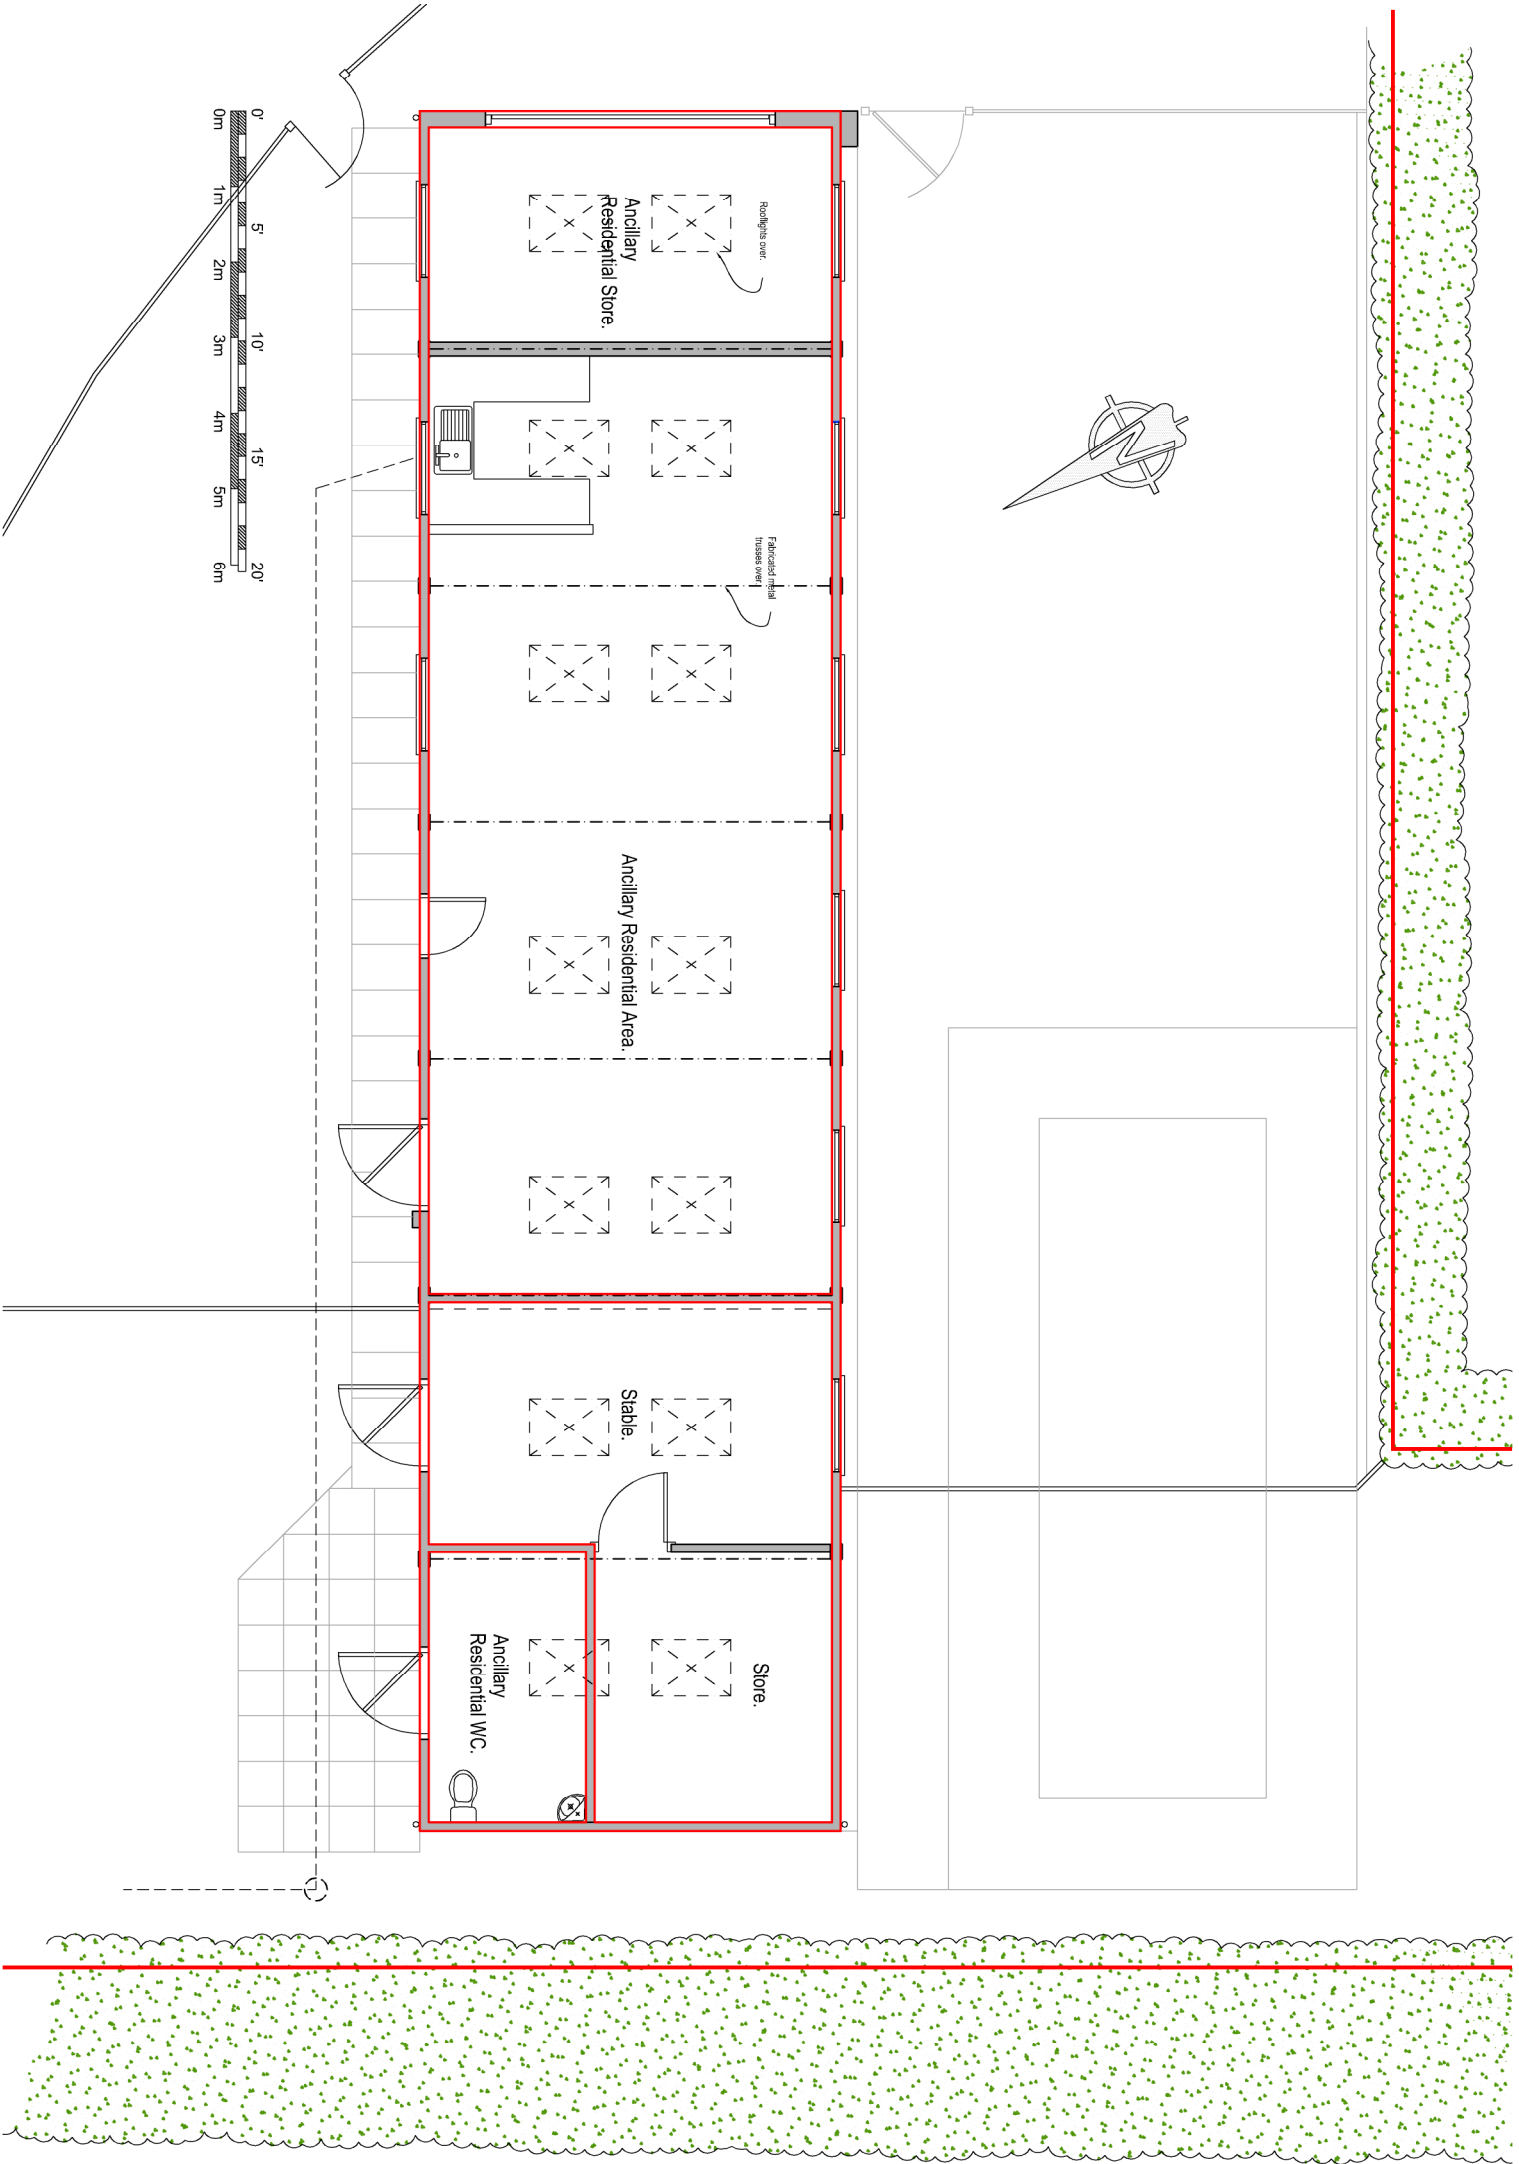

Old Stable Block - Existing Floor Plan

Scale 1:100

Rev.	A	28/05/26	CJN	Drawing title changed.
Rev.		Date	Initials	Notes

Chris Neale Architectural & Planning Consultant 12, Stockwell Road East Gristead W. Sussex, RH19 4AU. 01342 326281
--

Client	Kim Bryant.
Title	Extg. Plan, Old Stable Block.

Drawn	CJN	Drawing No.		Rev.	
Scale	1:100 @ A3		P	24-04-01 TP.	A
Date	Oct. 2024				
Do not scale from this drawing. All figured dimensions to be checked on site before construction and any discrepancies to be notified immediately.					
© The design is copyright.					
PRELIMINARY, liable to change without notice, not for construction					