


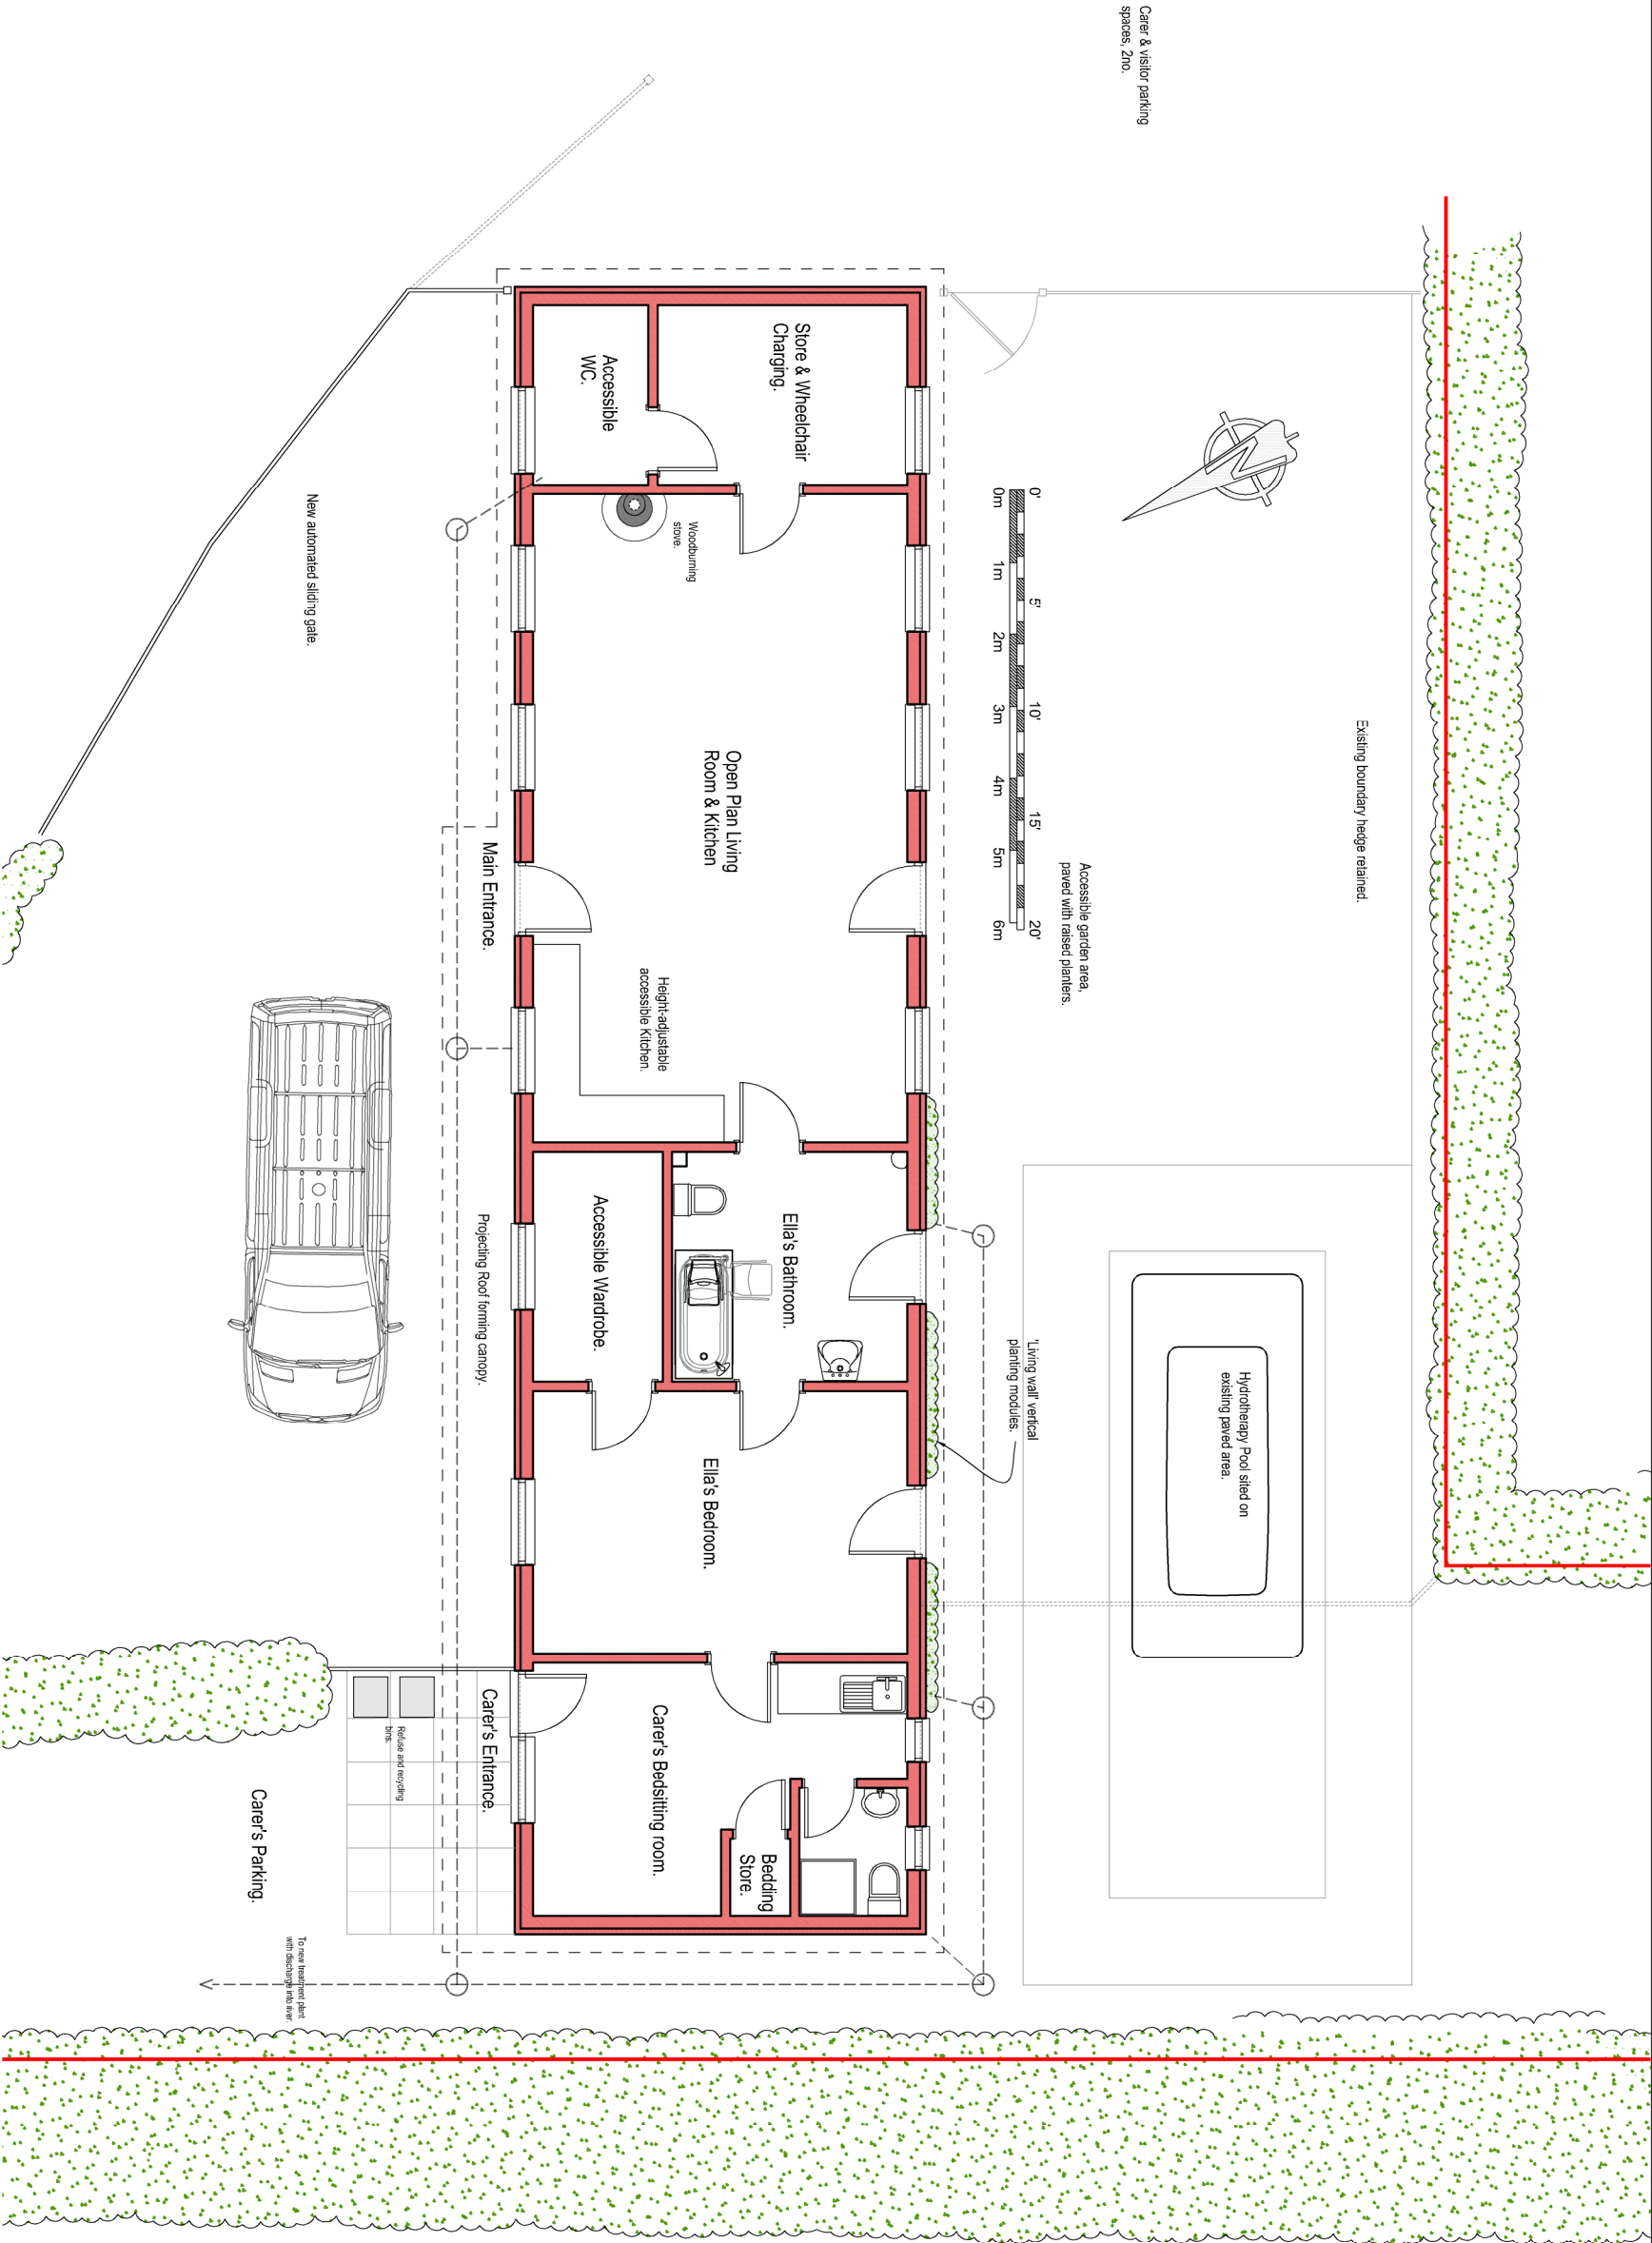

Rev.	Date	Initials	Notes
A	28.05.26	CJN	Drawing title changed.

Chris Neale
Architectural & Planning Consultant
12, Stockwell Road East Grinstead
W. Sussex, RH19 4AU. 01342 326281

Client **Kim Bryant.**

Project **Proposed Property for,
Ella Bryant-Brand, Kettlesbridge Farm,
West Chiltington Lane, Conehurst, RH14 9DN.**

Title **Proposed Floor Plan - New-Build Alternative.**

Drawn	CJN	Drawing No.	Rev.
Scale	1:100 @ A3	P	24-04-30 TP.
Date	Oct. 2025		A

Do not scale from this drawing. All figured dimensions to be checked on site before construction and any discrepancies to be notified immediately.
© The design is copyright.

PRELIMINARY, liable to change without notice, not for construction