

Change Control
To be able to manage and reach consensus that design work is compliant, monitor identified compliance risks and assess gaps in designers' competence, change control and record in connection with the Client, Principal Contractor and any Sub-Contractor thereafter must be ensured throughout all associated RIBA stages, including any variation to the design proposals imposed without prior knowledge of the Principal Designer otherwise the role of designer is assumed by the responsible party for the accountability and the duty of design.




Proposed Front Elevation

1:100



Proposed Rear Elevation

1:100

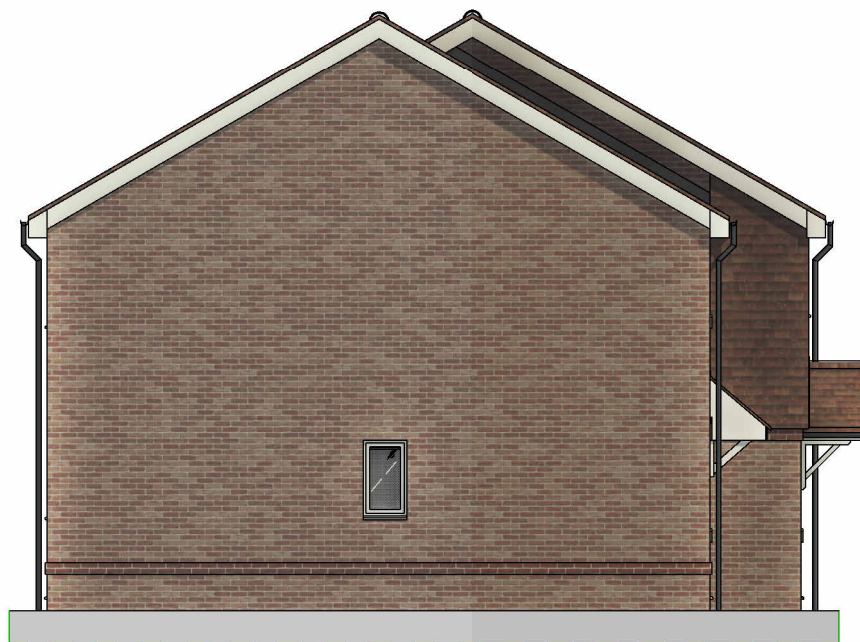


Proposed Side Elevation 1

1:100




Proposed Side Elevation 2

1:100

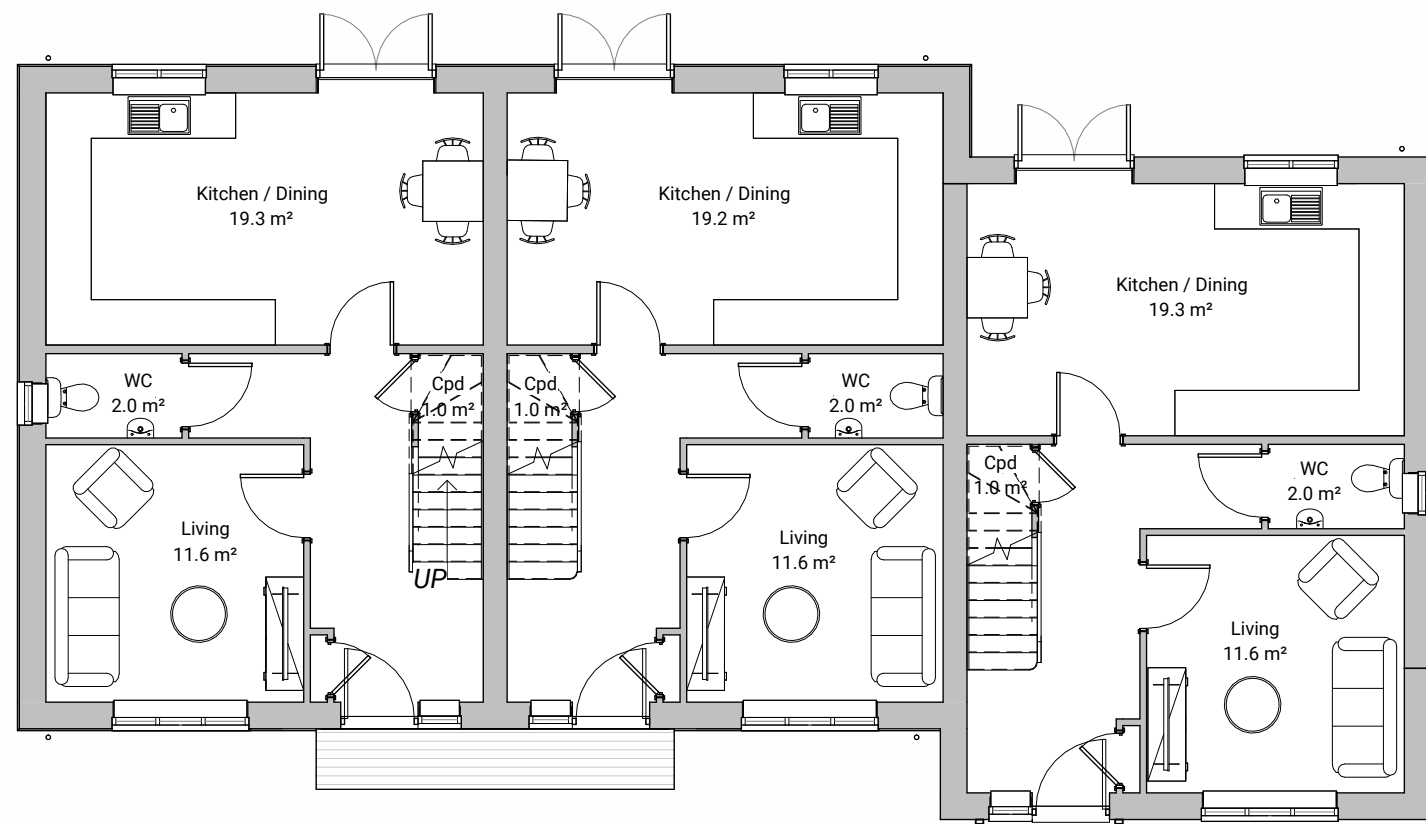


Ground Floor Plan

1:100

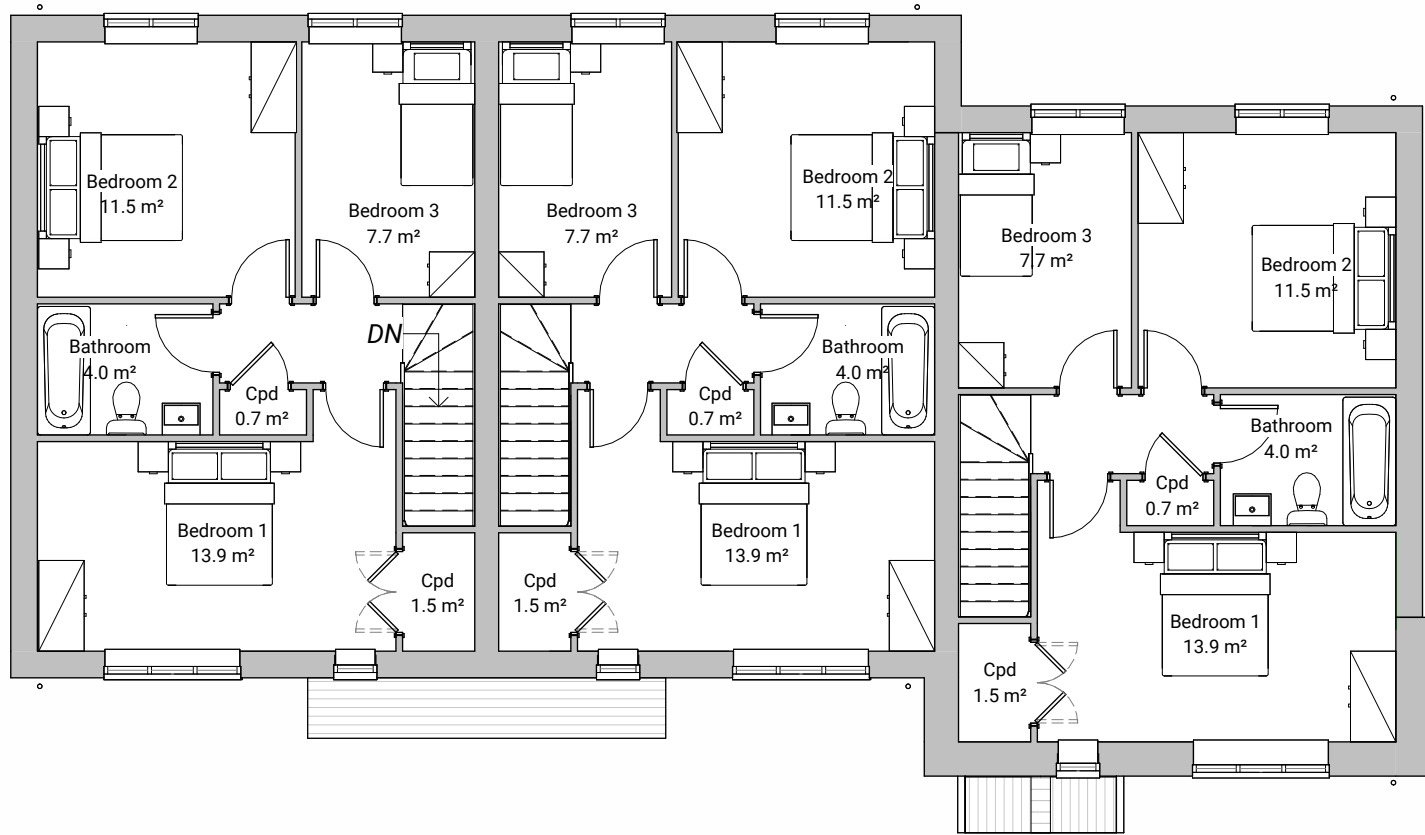

First Floor Plan

1:100

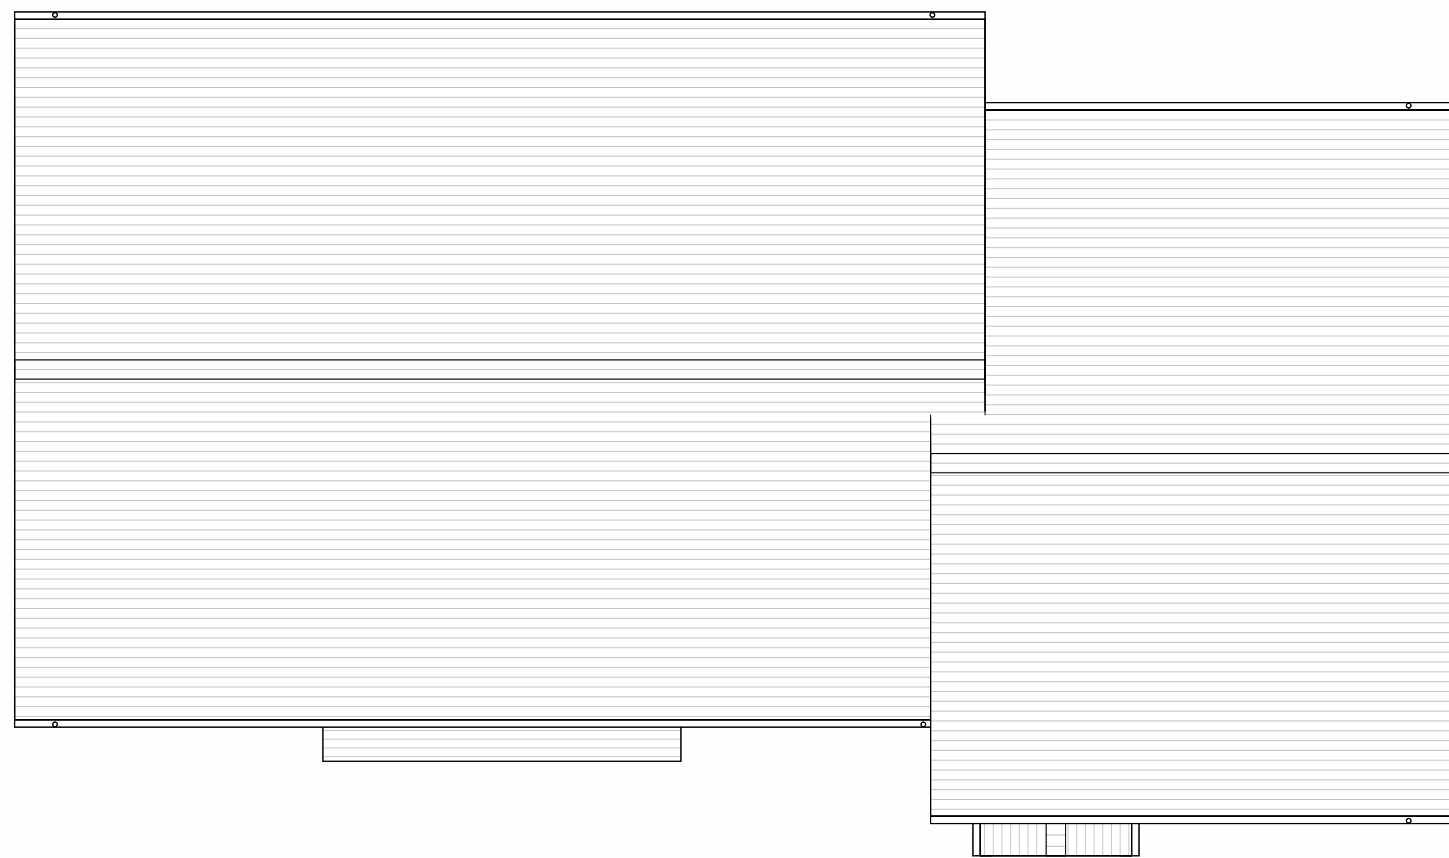

Roof Plan

ZA P02 14.07.26 Planning Issue
ZA P01 05.06.26 Preliminary Issue
Rev By Rev Date Description



OSG Project No.

25-1906

Project Title

Proposed Residential Development at
Land to the rear of Furze Common Road,
Pulborough,
Thakeham,
RH20 3GW

Drawing Description.

Plots 05-07 - Proposed Plans & Elevations

Scale @A1.

1 : 100

Date Created.

June 2026

Drawn By:

ZA

Checked By:

TG

Approved By:

KO

Project.

251906 -

Originator.

OSG -

Volume.

XX -

Lvl/Loc.

XX -

Type.

DR -

Role.

A -

Drawing No.

70

Suitability.

S0

Revision.

P02

General Notes.

- Do not scale except for Planning Application purposes.
- All dimensions, tolerances and references must be verified on site prior to construction and any discrepancies reported back to OSG Architecture Limited prior to the works being commenced.
- Where an item is covered by drawings to different scales the larger scale drawing is to be worked to.
- Only .pdf versions of this drawing are controlled. All other formats of this drawing (e.g. .dwg or .rvt) are un-controlled and are used at risk of the beneficiary.

COPYRIGHT: this drawing is the copyright of OSG Architecture Limited (Registered No. 8507286). Their written consent must be obtained before this drawing is copied, transmitted or used for any purpose other than the one for which it was supplied.

1 0 1 2 3 4 5 6 7 8 9 10 11 metres