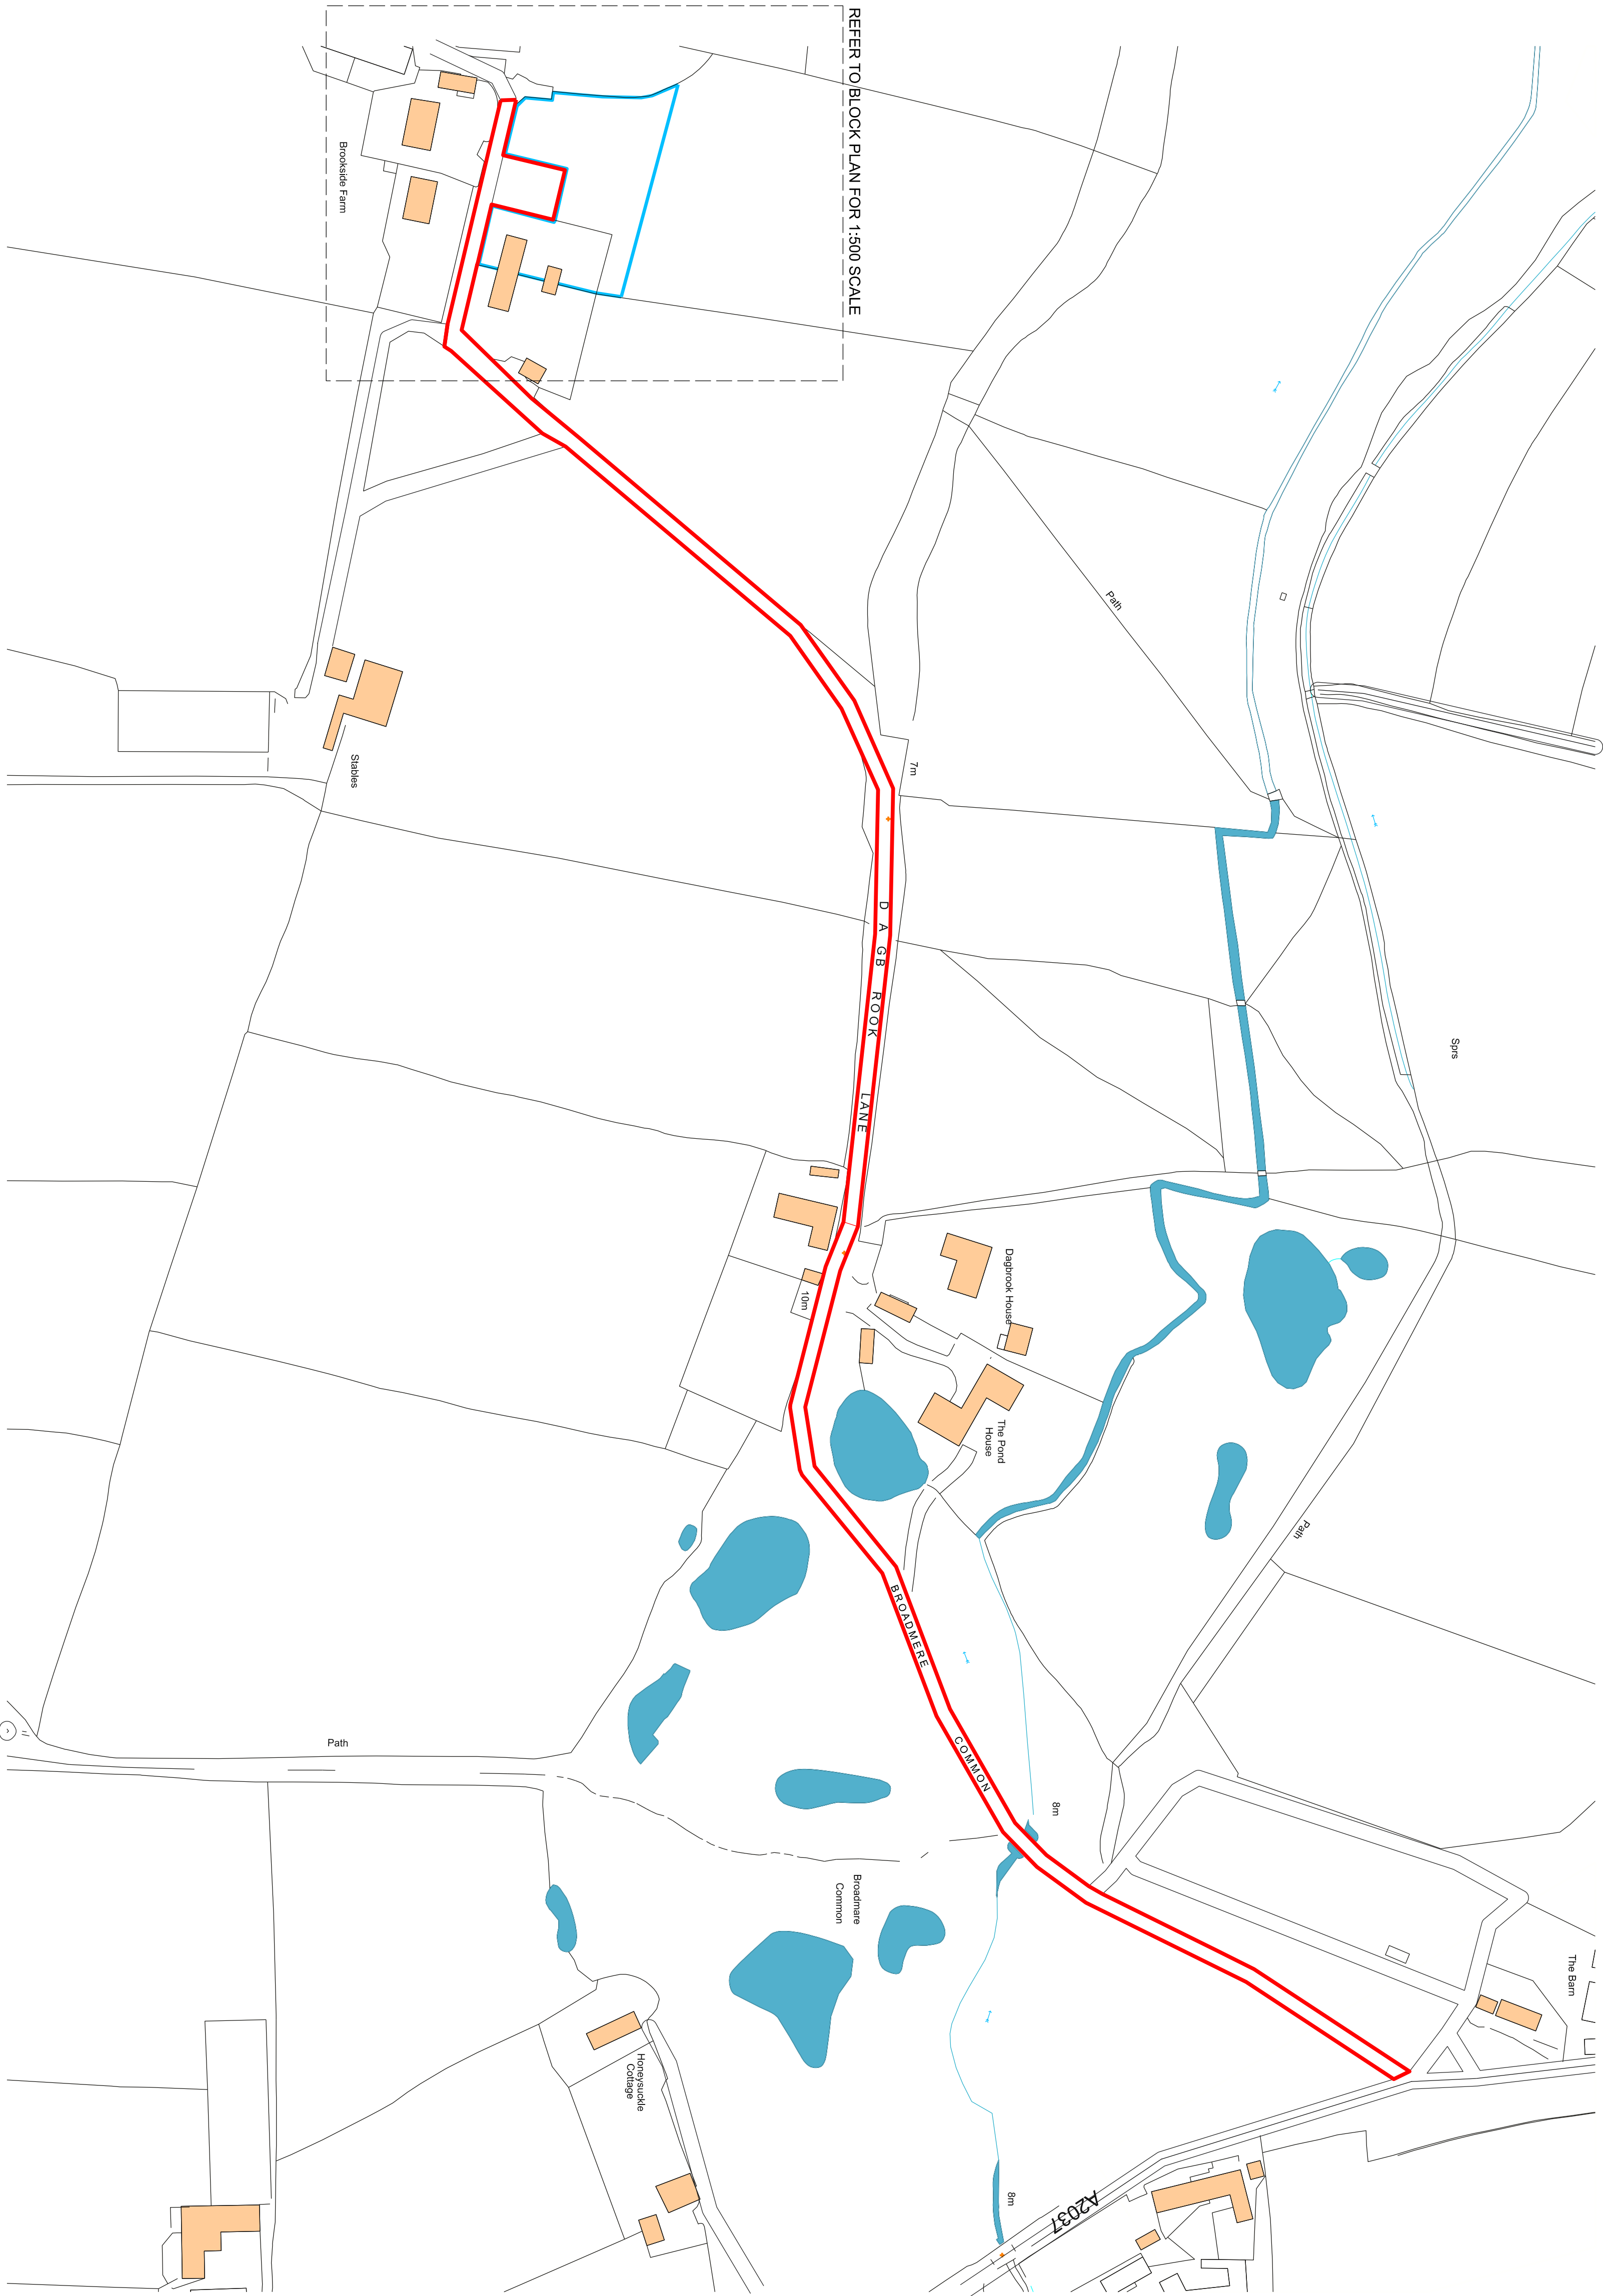


SITE BOUNDARY
OTHER LAND OWNED
BY APPLICANT

revision	date	
07.01.2026	PLANNING	

Andrew Paine
Architecture
T 020 7207 2888
E studio@aparchitect.co.uk
W www.aparchitect.co.uk

job title	BROOKSIDE COTTAGE		
drawing title	EXISTING SITE PLAN - SHOWING ACCESS		
scale	1:1250 at A1 1:2500 at A3	status	PLANNING
project	25004	drawing	008
		revision	