



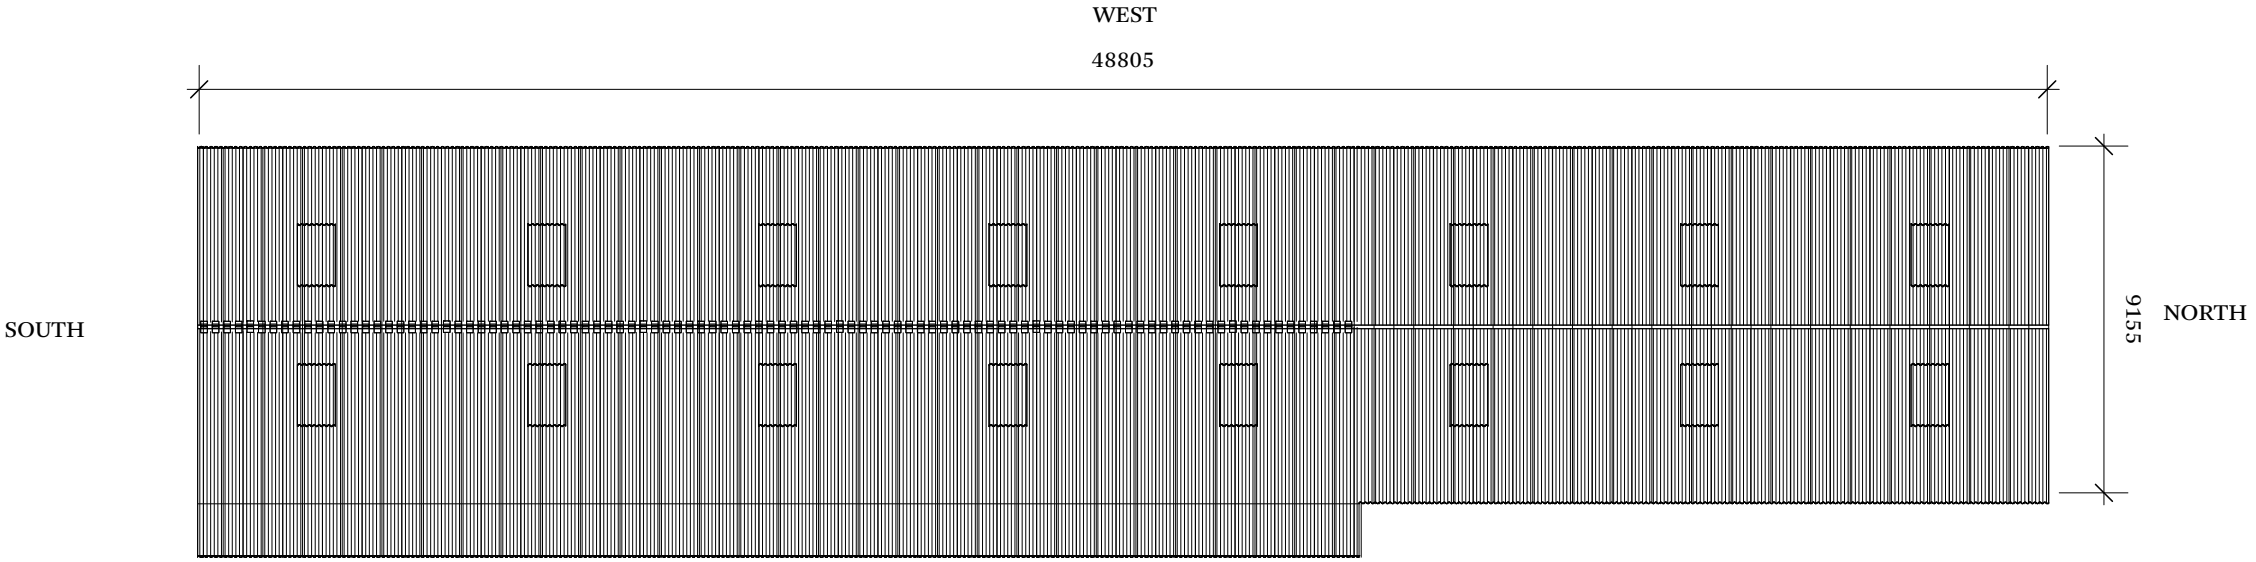

1 Cow Shed Roof Plan
Scale: 1:200

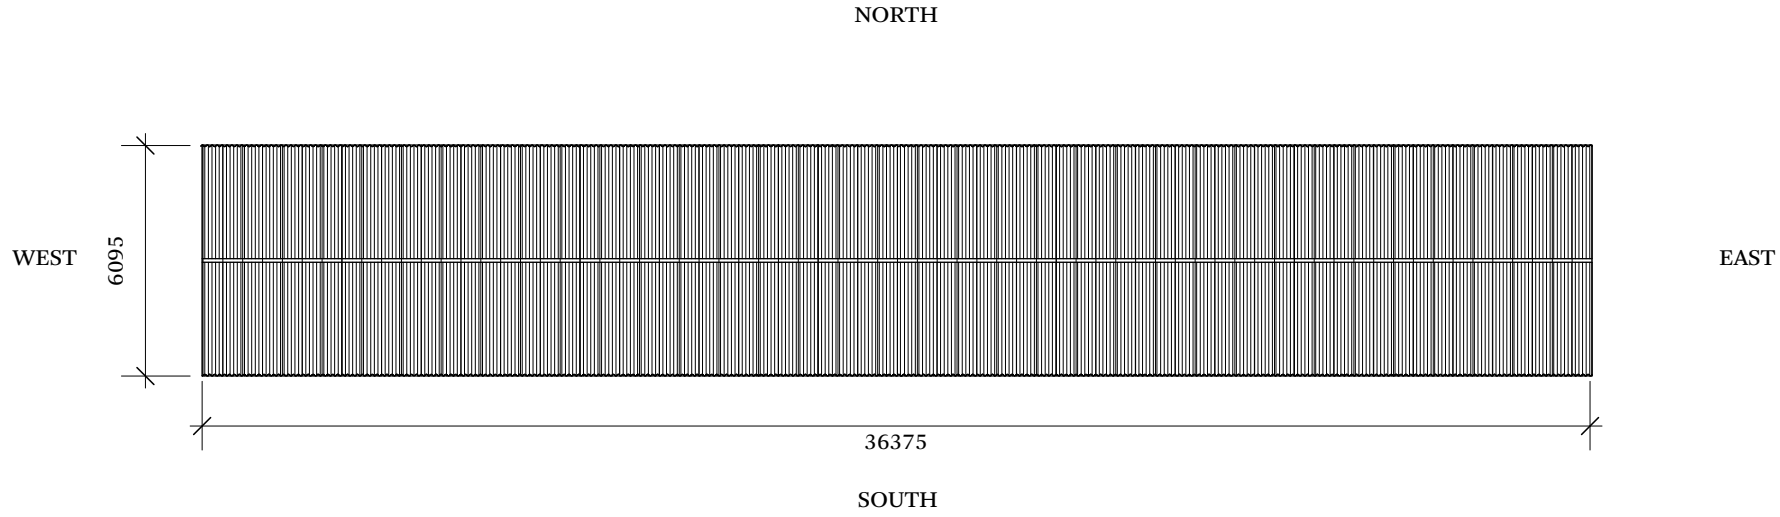

2 Hay Barn Roof Plan
Scale: 1:200



NOTES

All dimensions are from structure to structure unless indicated otherwise.

Elements of structure and services are indicated for coordination purposes. For full structural and services layouts refer to Structural and Services Engineers' drawings

Do not scale directly from drawing. All dimension to checked on site prior to construction or fabrication of any elements.

Any discrepancies between figured dimensions to be reported to architect for clarification prior to commencing work.

© Copyright Reserved

Rev	Date	Comments
A	16/03/26	Scale bar added.

SandyRendelArchitects Sandy Rendel Architects Ltd Unit 20a, Iliffe Yard, London SE17 3QA T: +44(0)20 3602 1260 E: info@sandyrendel.com	
Job No:	268
Project:	Moatfield Farm Barns
Drawing title:	Existing Roof Plans
Scale:	1:100 @ A1 / 1:200 @ A3
Origination Date:	January 2022
Status:	Planning
Drawing No :	268/PL/101
Rev	A