



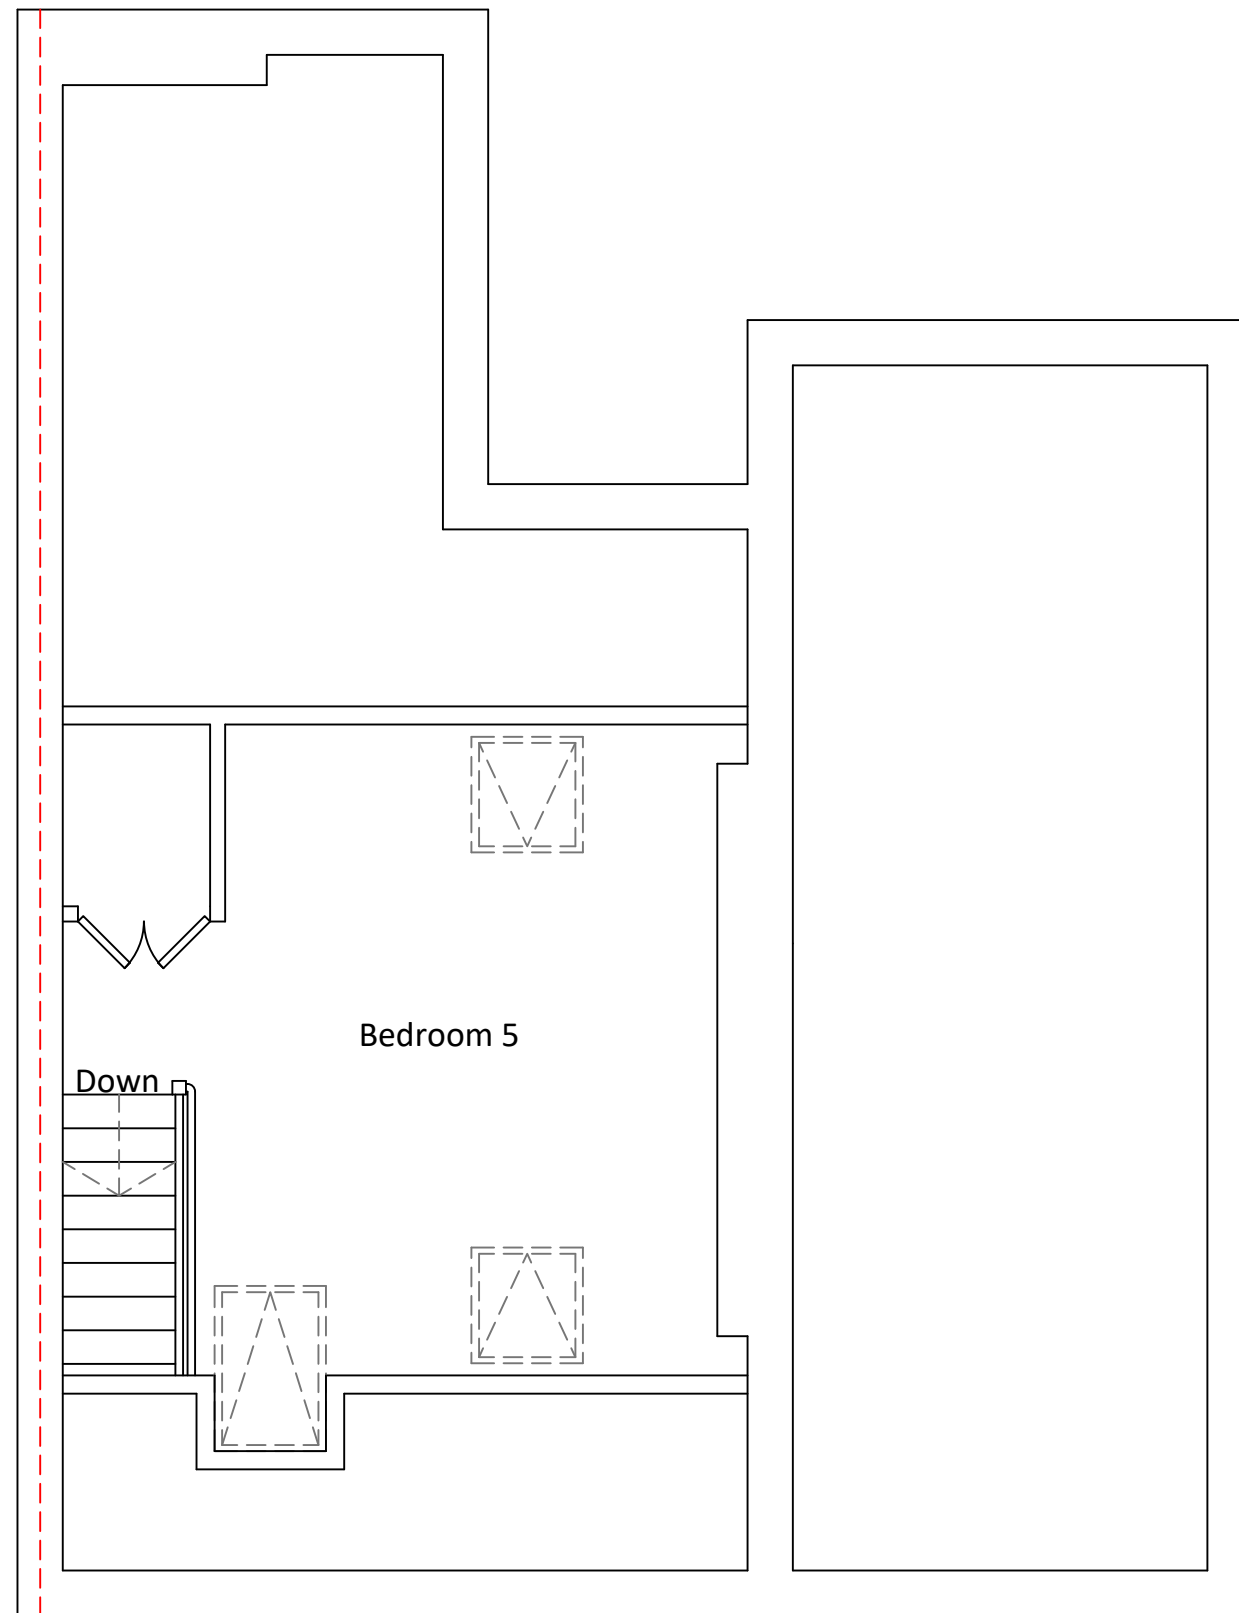

Existing Second Floor Plan

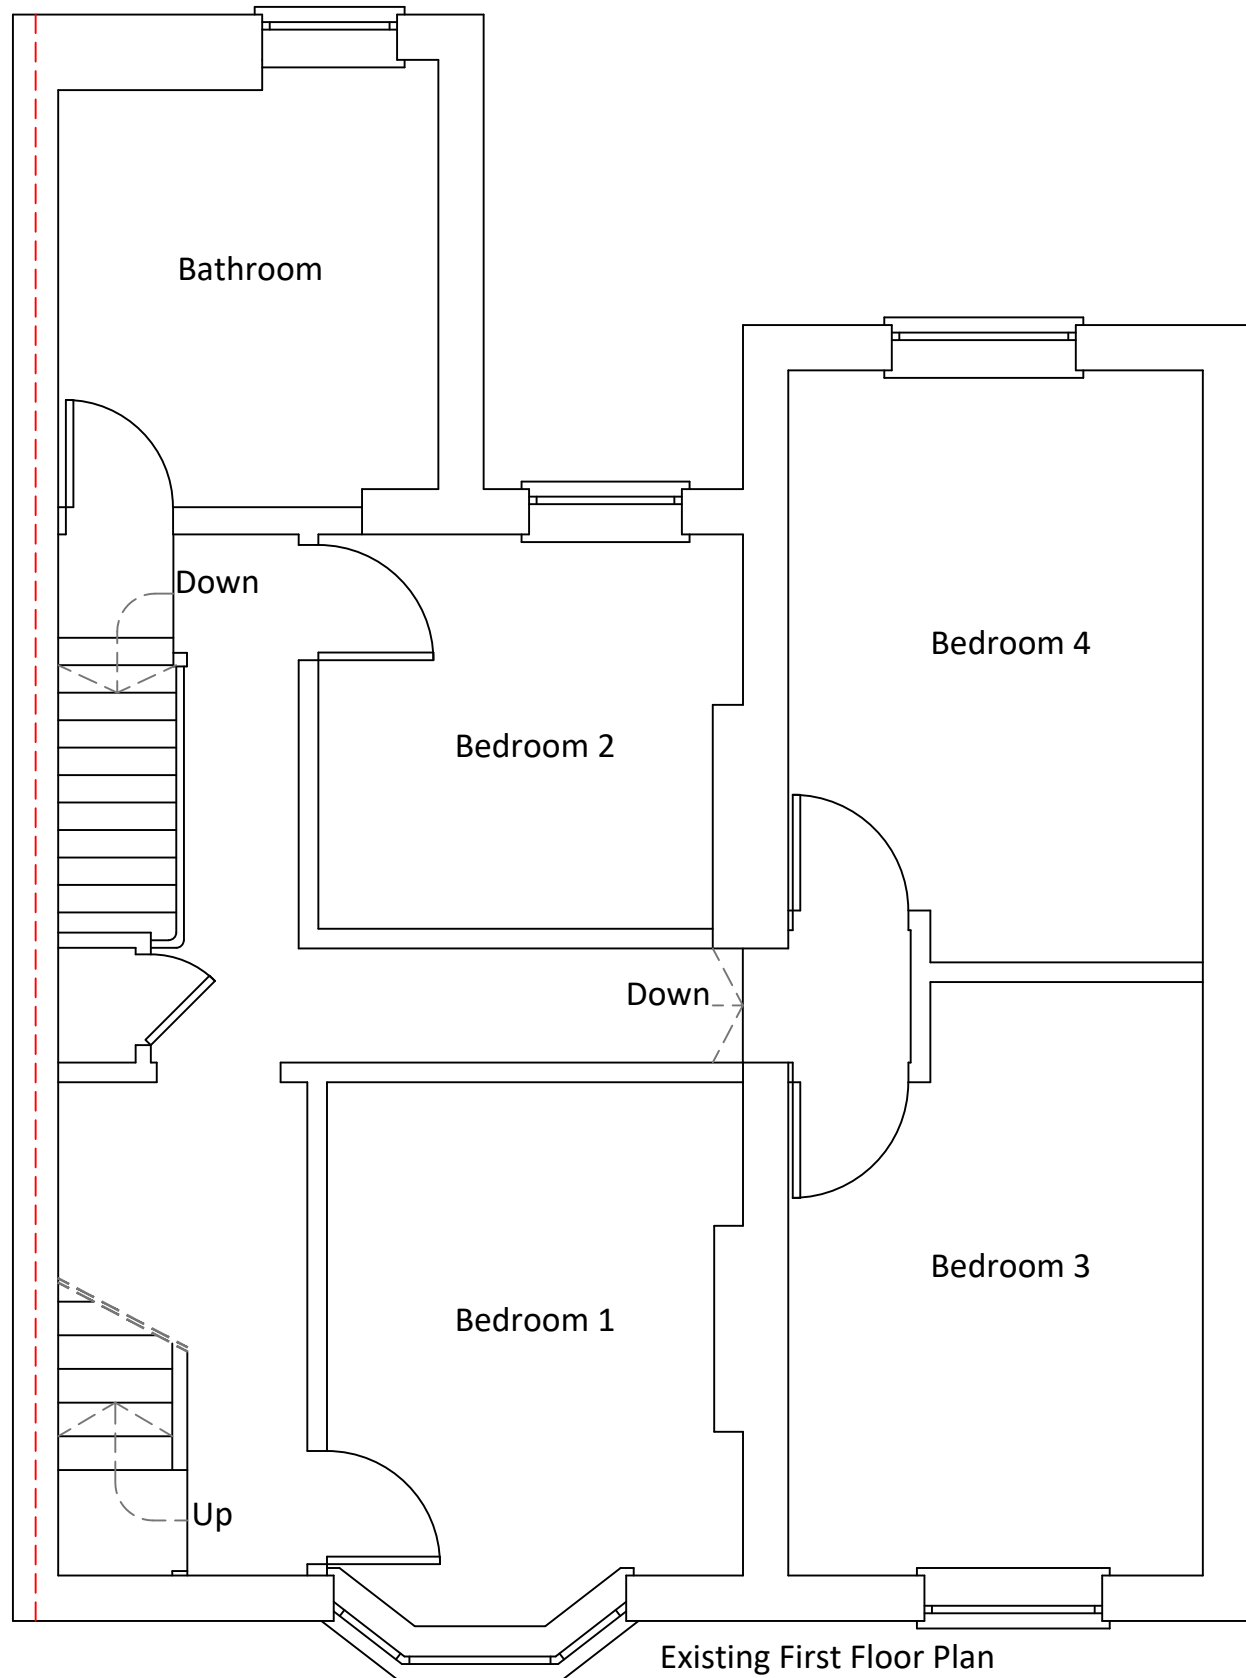

Mount View
Tattenham Crescent
Epsom
KT18 5NU

T 07402981208
E jack@commercialdrawing.com
W www.commercialdrawing.com

Drawing Title
Existing First & Second Floor Plan

Project
35 Cambridge Road Horsham RH13 5ED

Client
Mr & Mrs Sanders

Scale @ A3	Issue Date	Drawn By
Section 1:50	11/08/2026	JT
Job No.	Drawing No.	Revision
CBR/2026	002	

Notes
Contractors should not scale or use the dimensions shown on this drawing. Any dimensions should be verified from the contractors own measurements taken on site before any the manufacture or installation of any materials. This drawing is the property of CDS Ltd. it should not be copied or issued without their consent.