




BUILDING REGULATION
NOTES

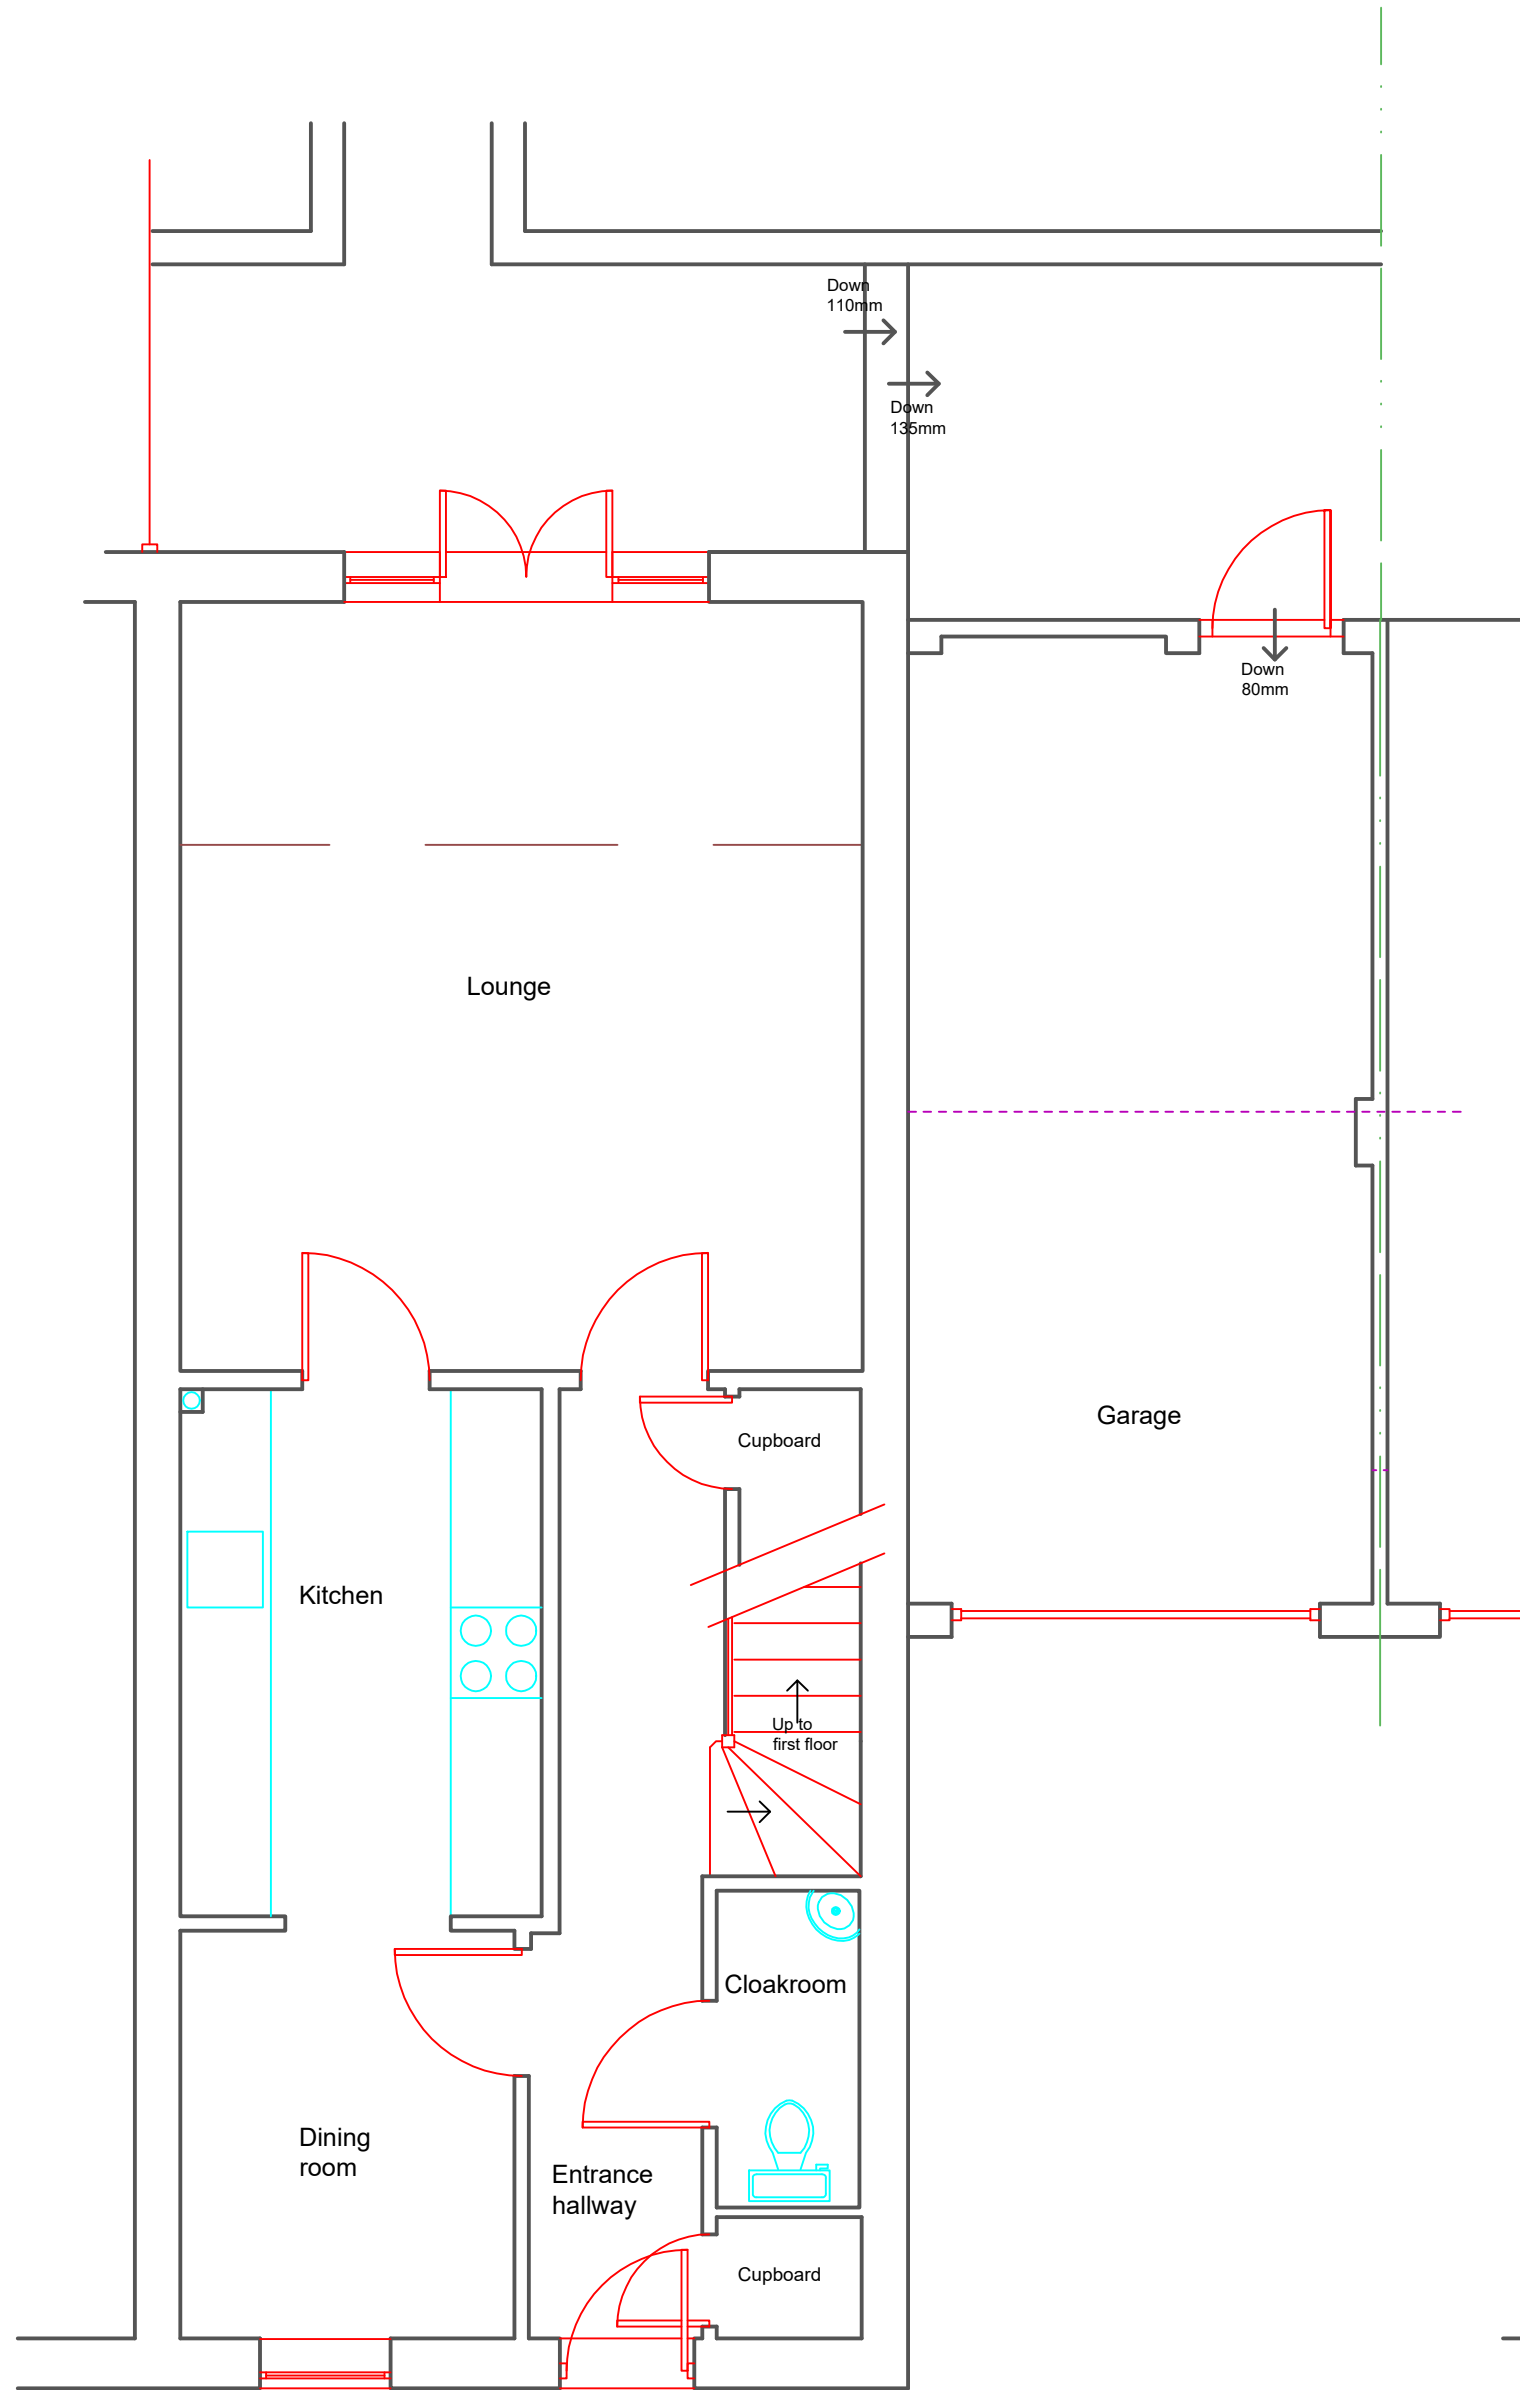


Existing Ground Floor Plan

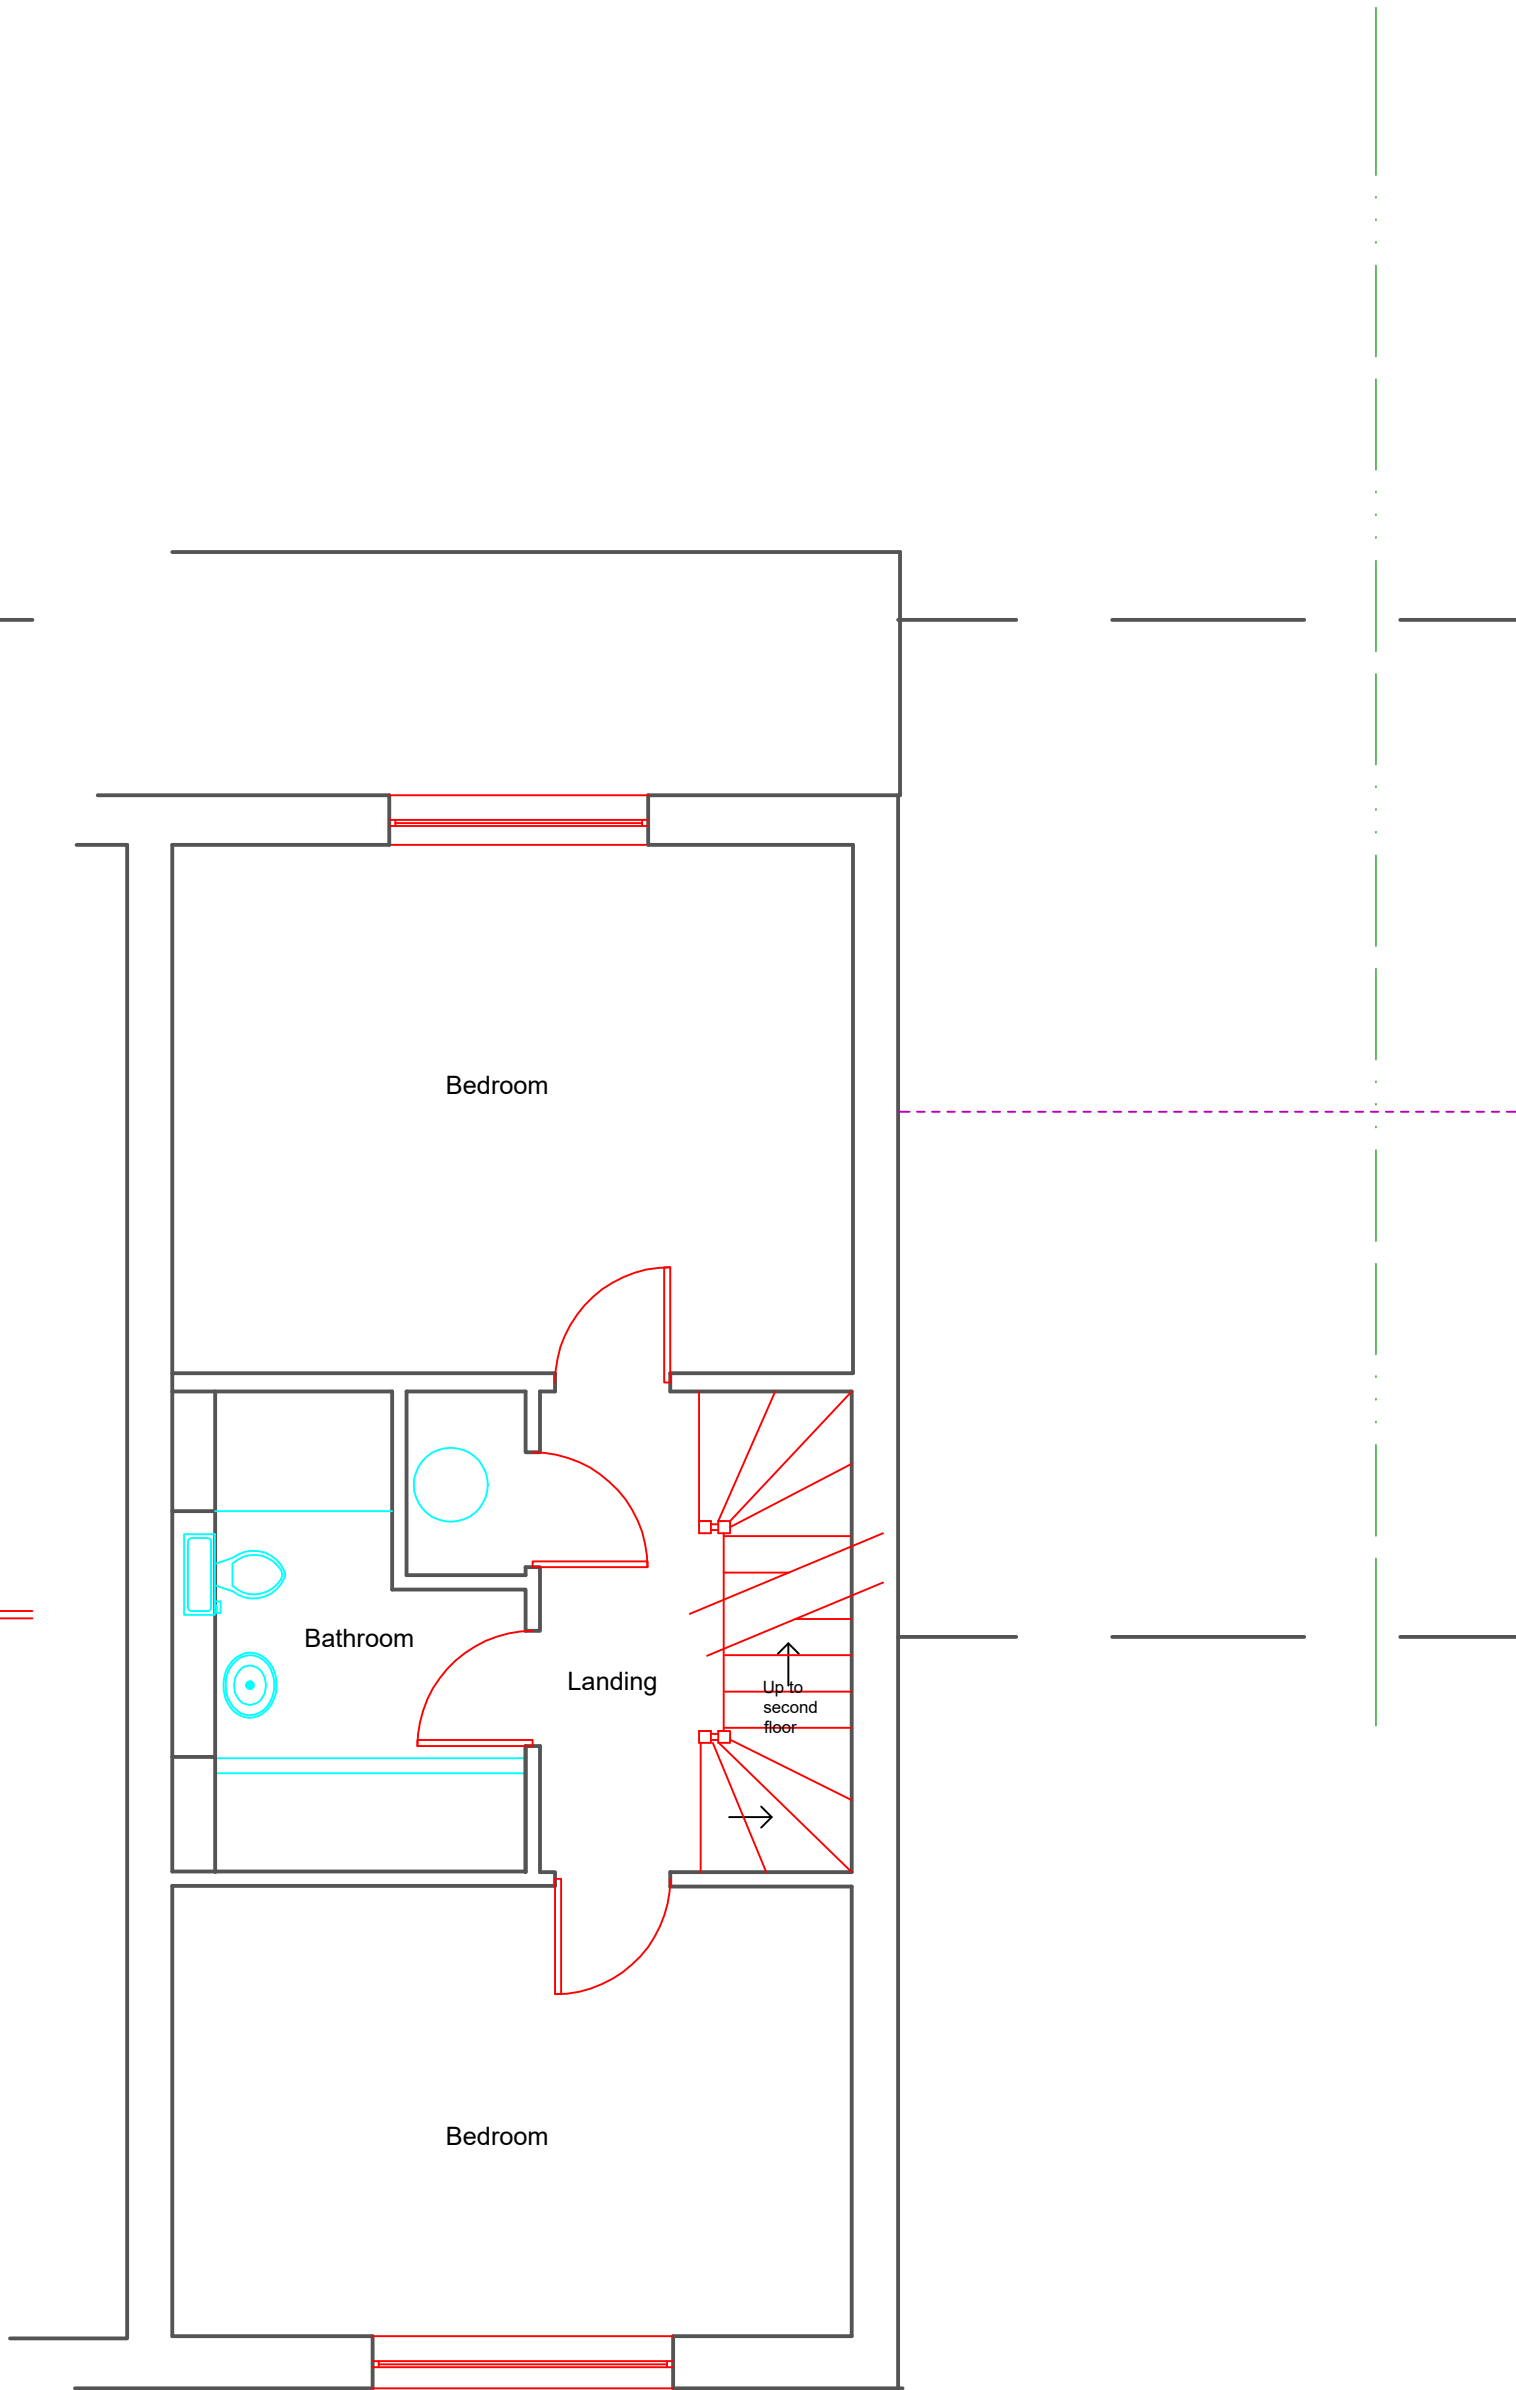

Existing First Floor Plan

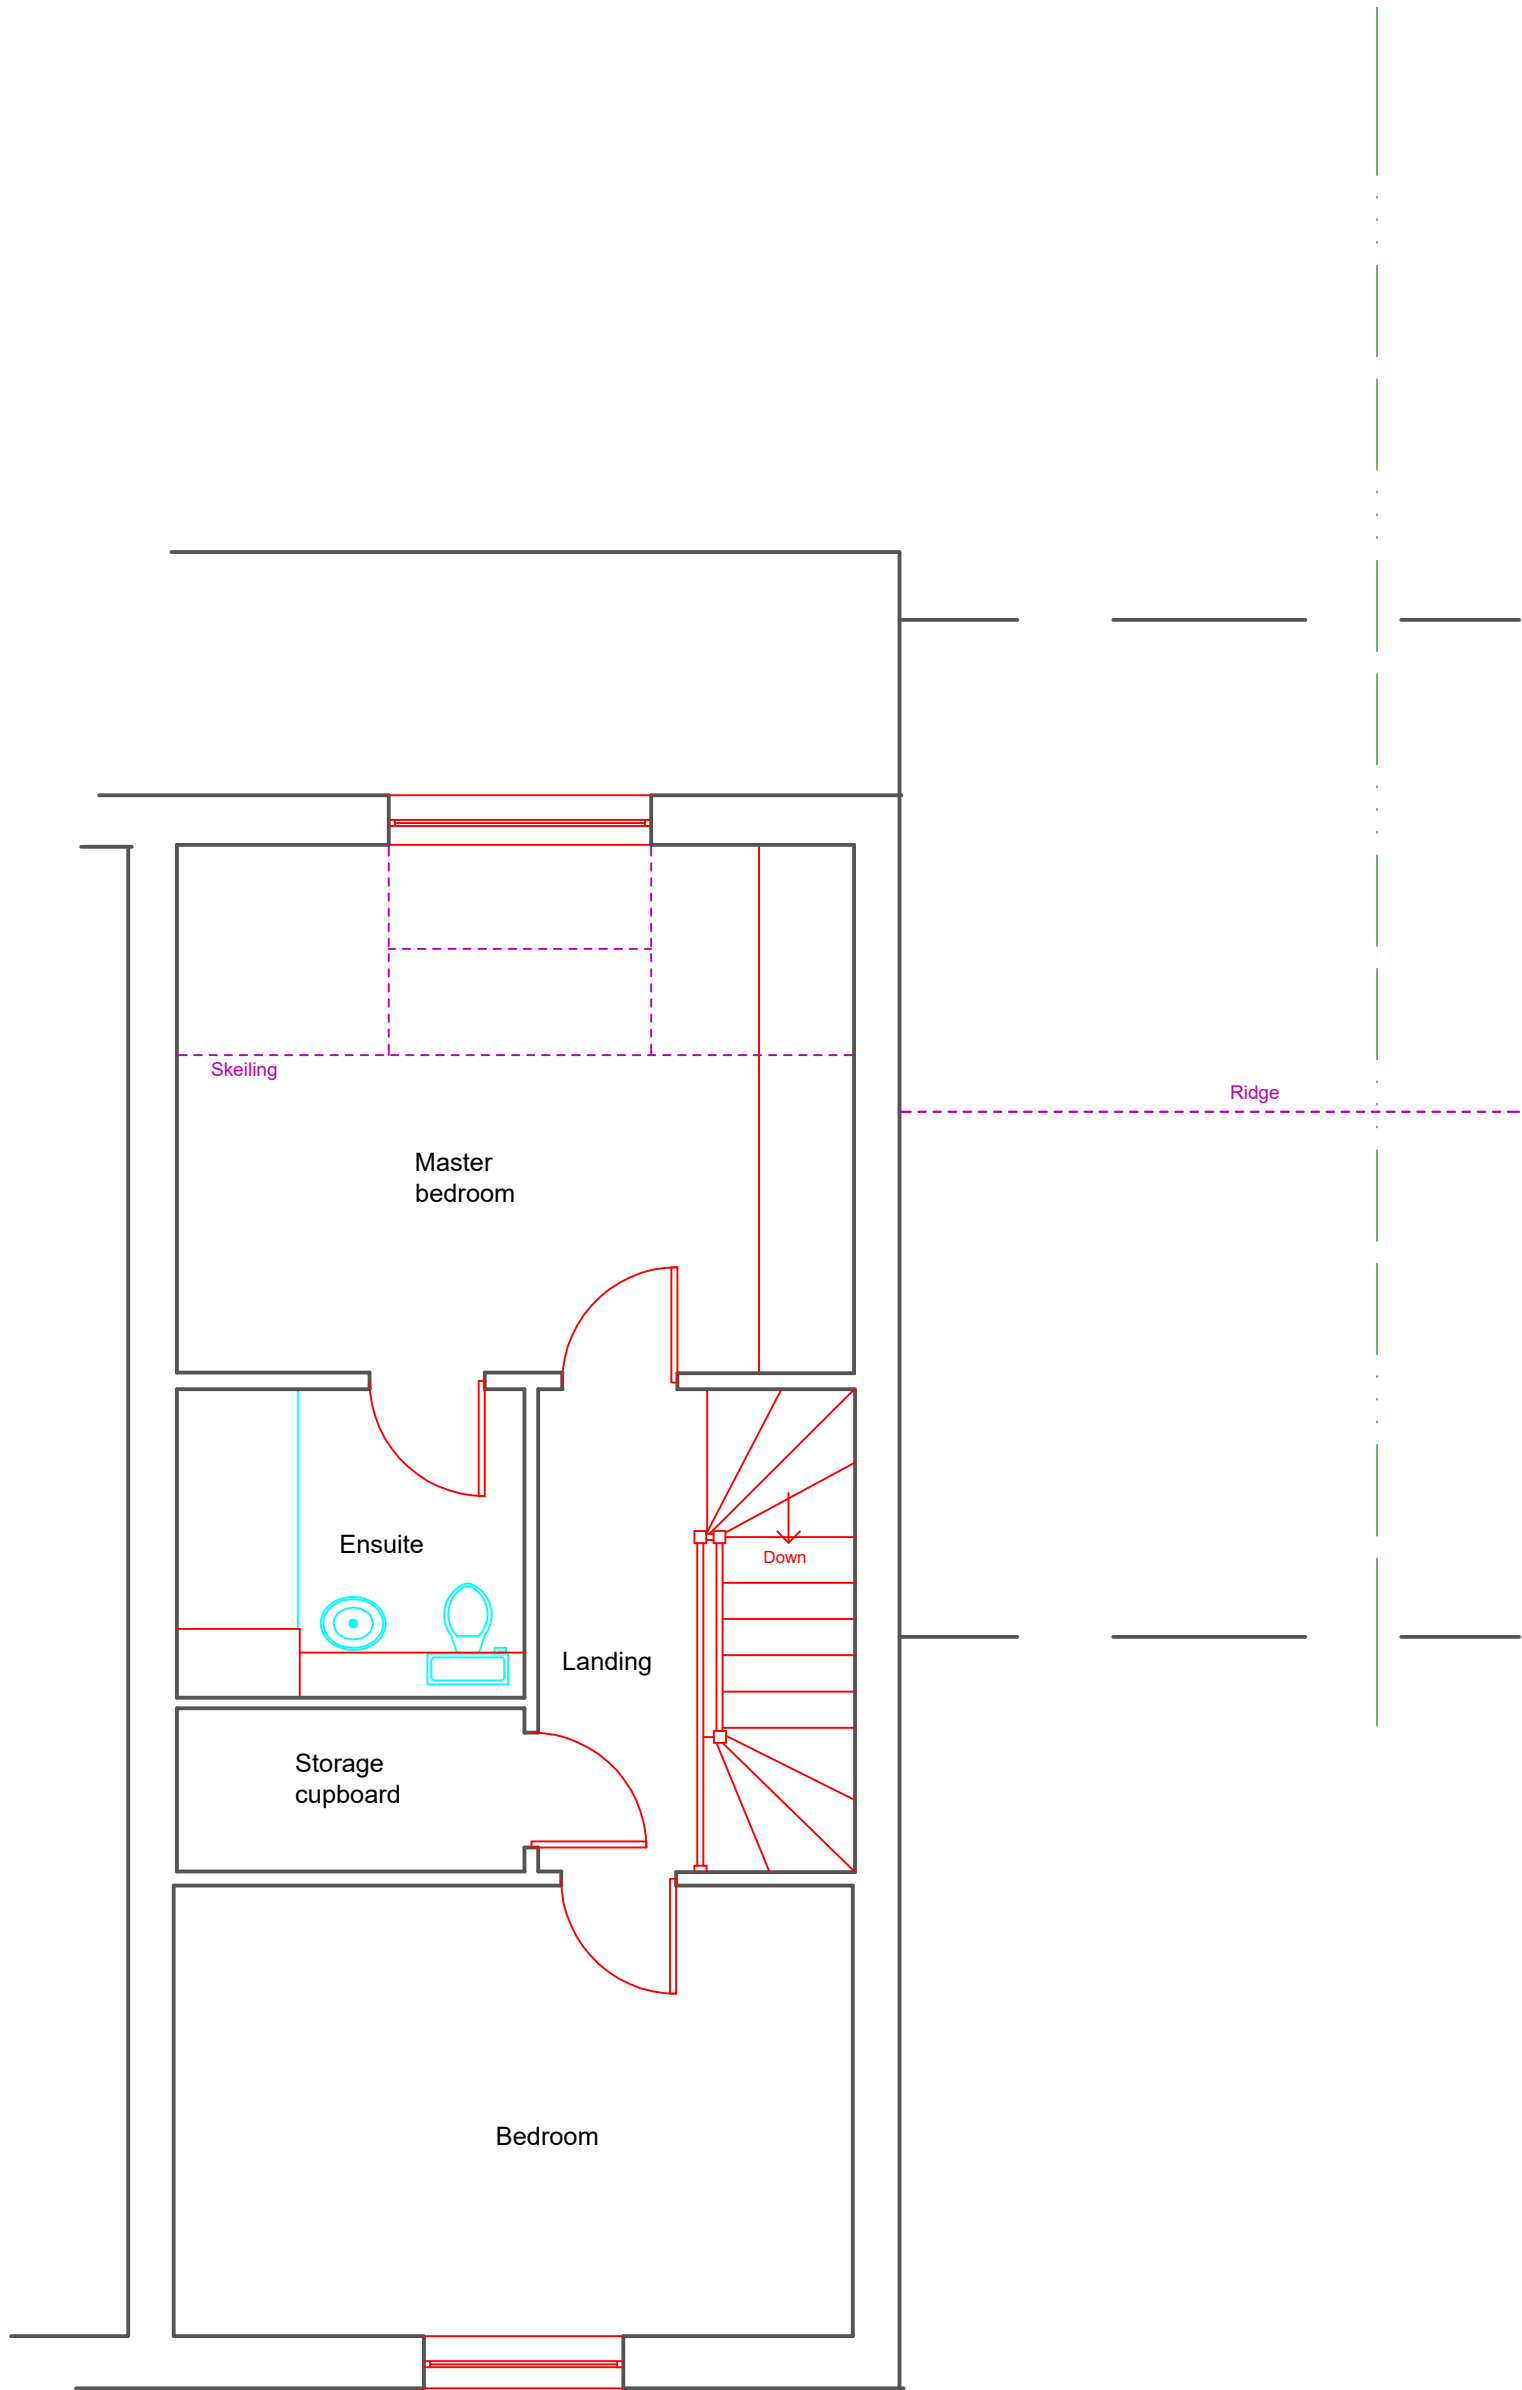

Existing Second Floor Plan

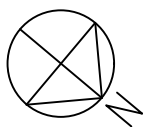

Copyright
Graham Askew
Chartered Building Surveyor
Principal: Graham Askew MRICS
Bay Tree Cottage,
5 Hurston Grove
Hurston Lane, Storrington,
West Sussex, RH20 4HQ.
Tel/Fax: (01903) 743231
email: askewsurveyor@outlook.com

Client
Mr & Mrs Peachey

Job Title
51 Olive Close
Horsham
West Sussex
RH12 4TH

Drawing Title
Existing floor plans.

NOTE:
All dimensions must be checked on
site and not scaled from this drawing

Scale 1:50

Date 30.04.2026 Drawn by K.L.Carter

Drg No.	In conjunction with:-	Rev.
2026/4/1		