


BUILDING REGULATION
NOTES

Existing, interlocking concrete roof tiles, over garage, are to be removed and re-used on new, first floor roof, together with existing roof trusses.

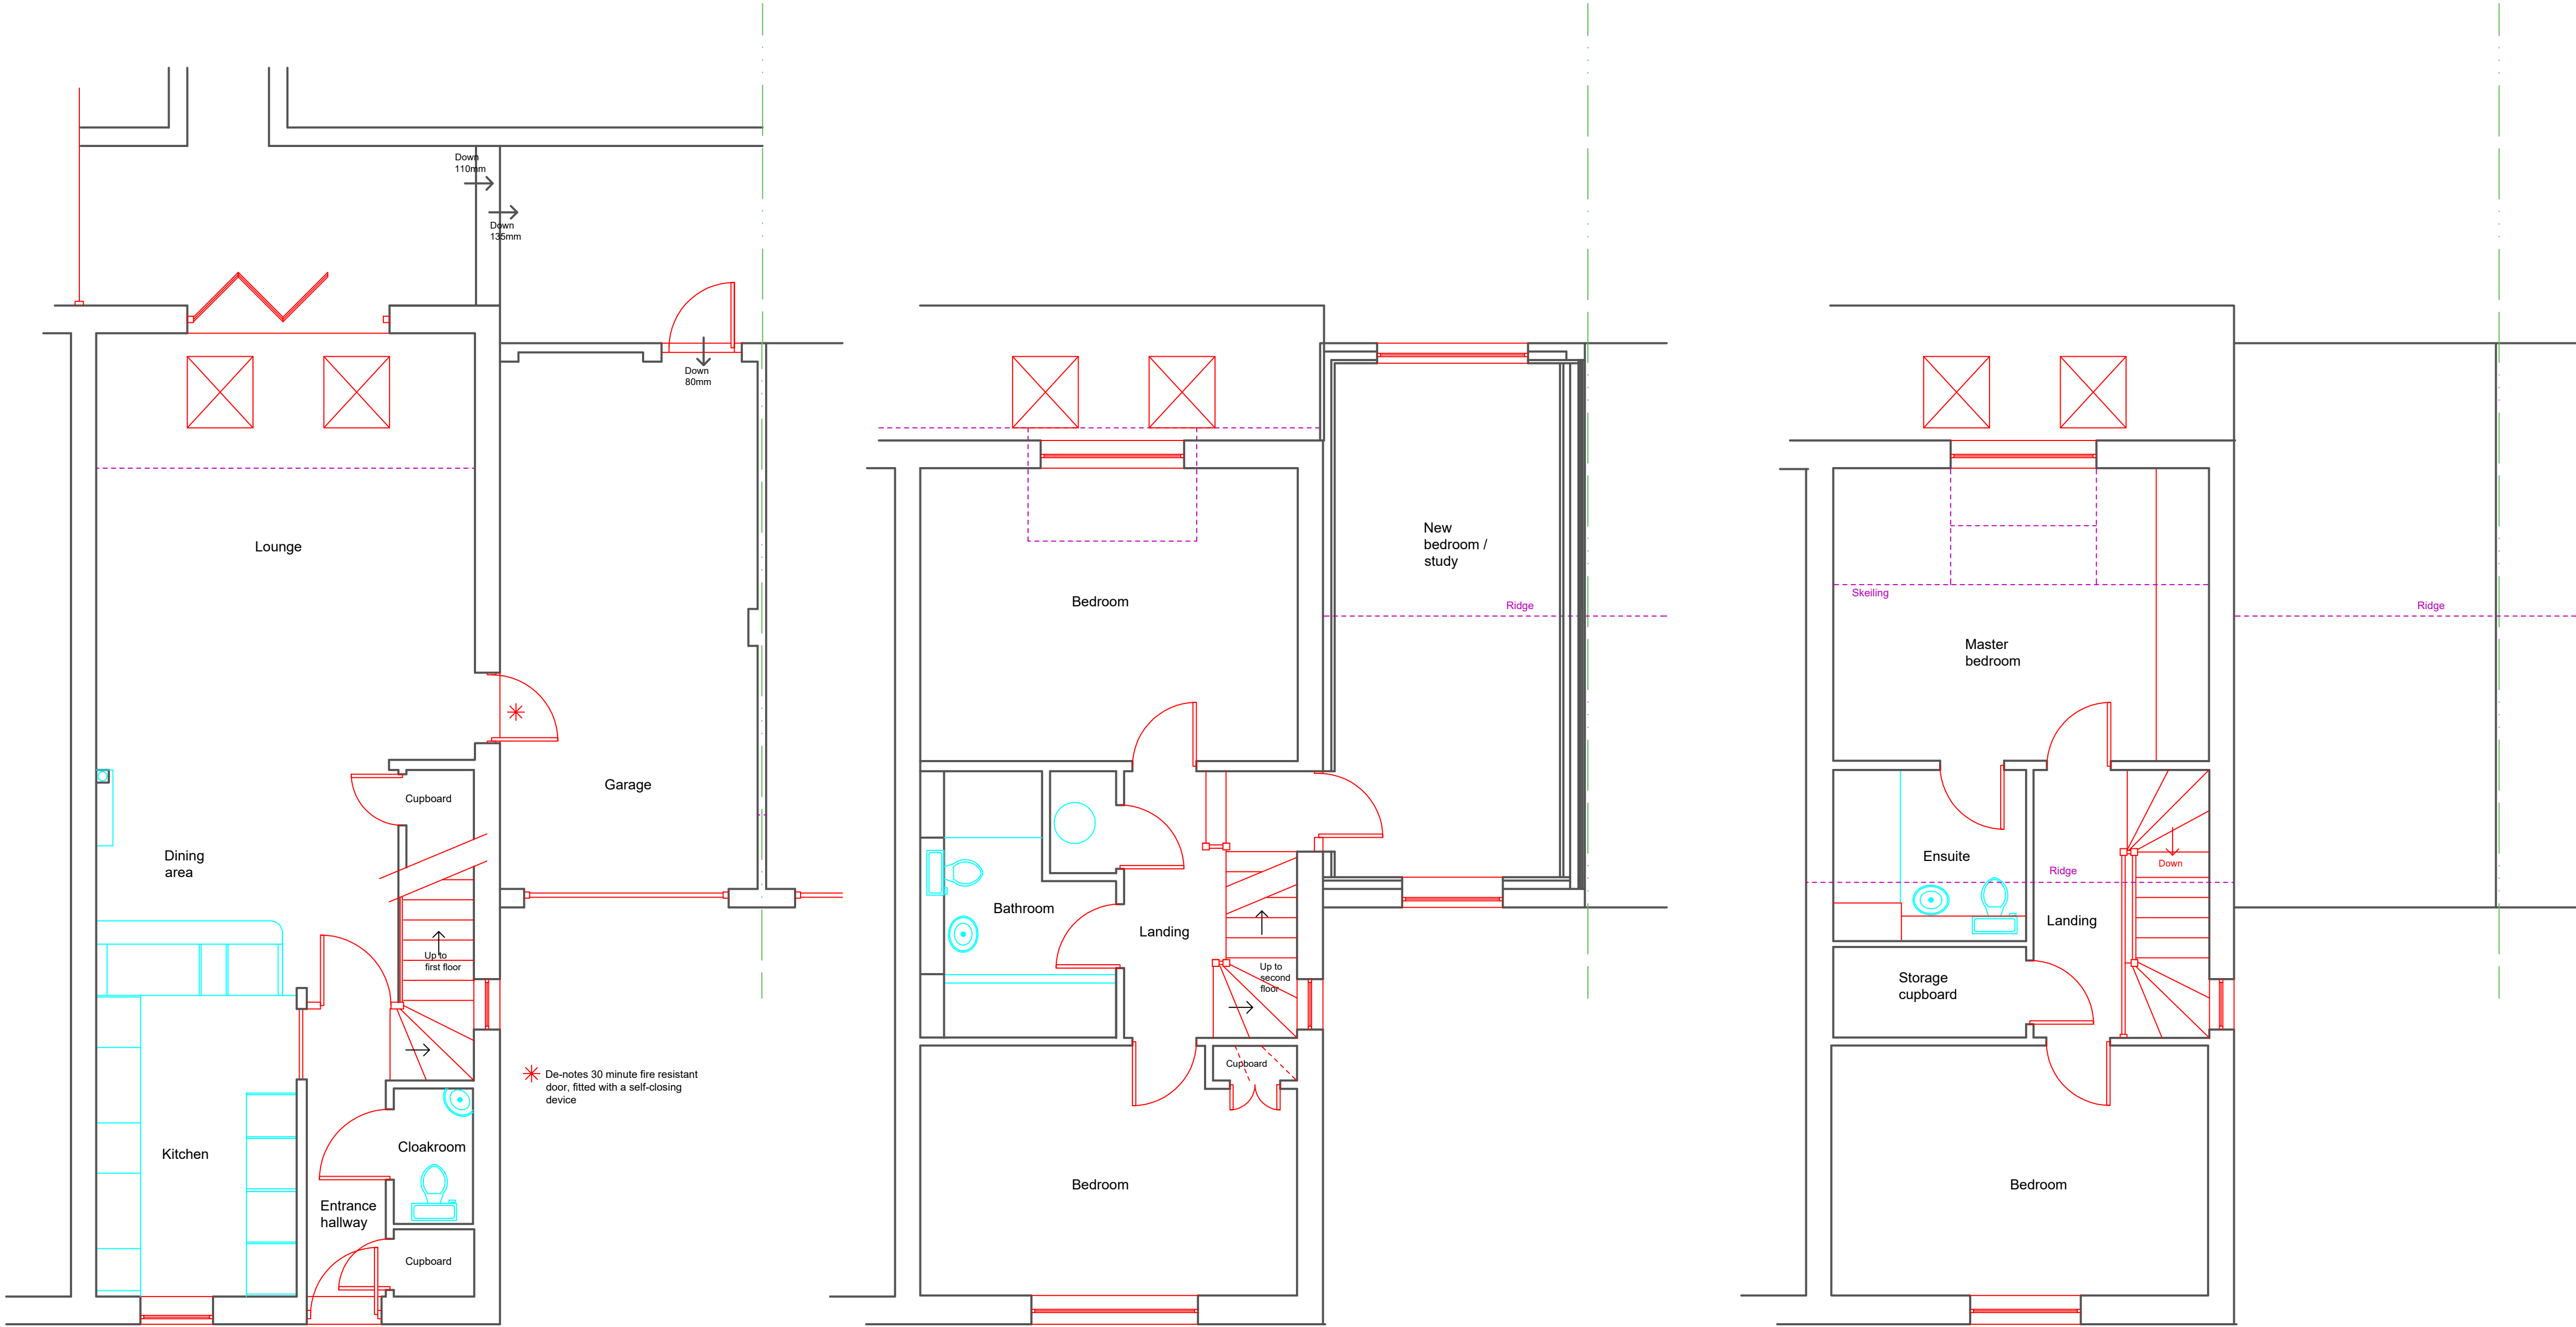


Proposed Ground Floor Plan

Proposed First Floor Plan

Second Floor Plan - unaltered



Scale bar

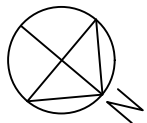

Drawing Title
Proposed floor plans.

NOTE:
All dimensions must be checked on site and not scaled from this drawing

Scale 1:50

Date 13.05.2026 Drawn by K.L.Carter

Drg No.	In conjunction with:-	Rev.
2026/4/2		B