






Side Elevation

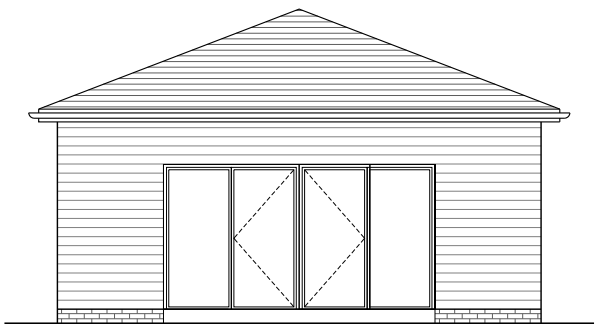

Front Elevation

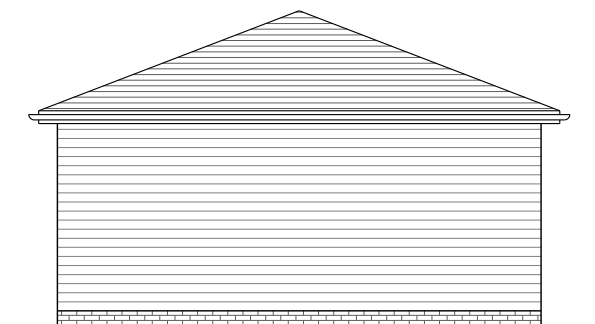


Side Elevation

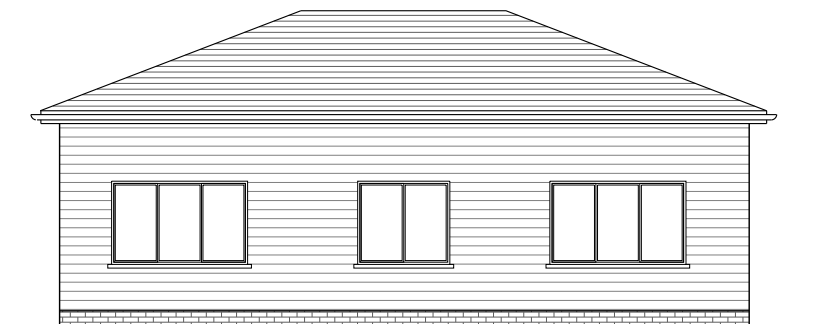


Rear Elevation

GIA: 49m²

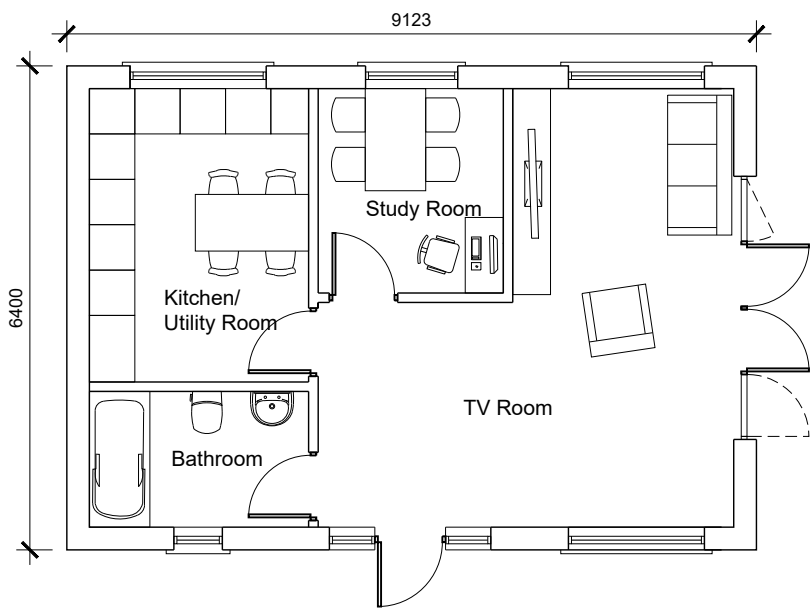


Ground Floor Plan

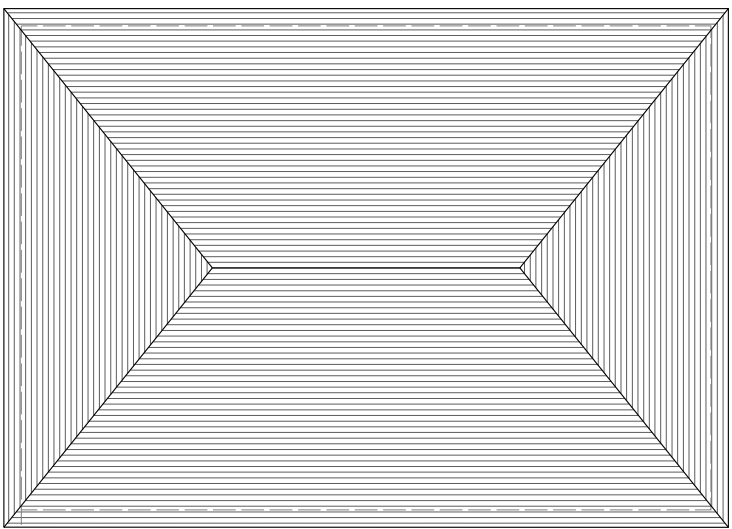

Roof Plan

As Proposed Dayroom Plans and Elevations

 

Rev	Date	Description
 Surrey Office 5 Pool House Bancroft Rd Reigate RH2 7RP London Office TBDH Sunley House 4 Bedford Park Croydon CR0 2AP T: 01737 225711 T: 020 3628 1186 www.wspa.co.uk admin@wspa.co.uk		
Date September 2026		Drawn By KA
Scale 1:100@A3		Checked BW
Client Ripley, Sam		
Project Plot 4, Bramblefield Crays Lane, Thakeham West Sussex, RH20 3DZ		
Title As Proposed Dayroom Plans and Elevations		
Drawing No. J005720-DD-14		Rev.