




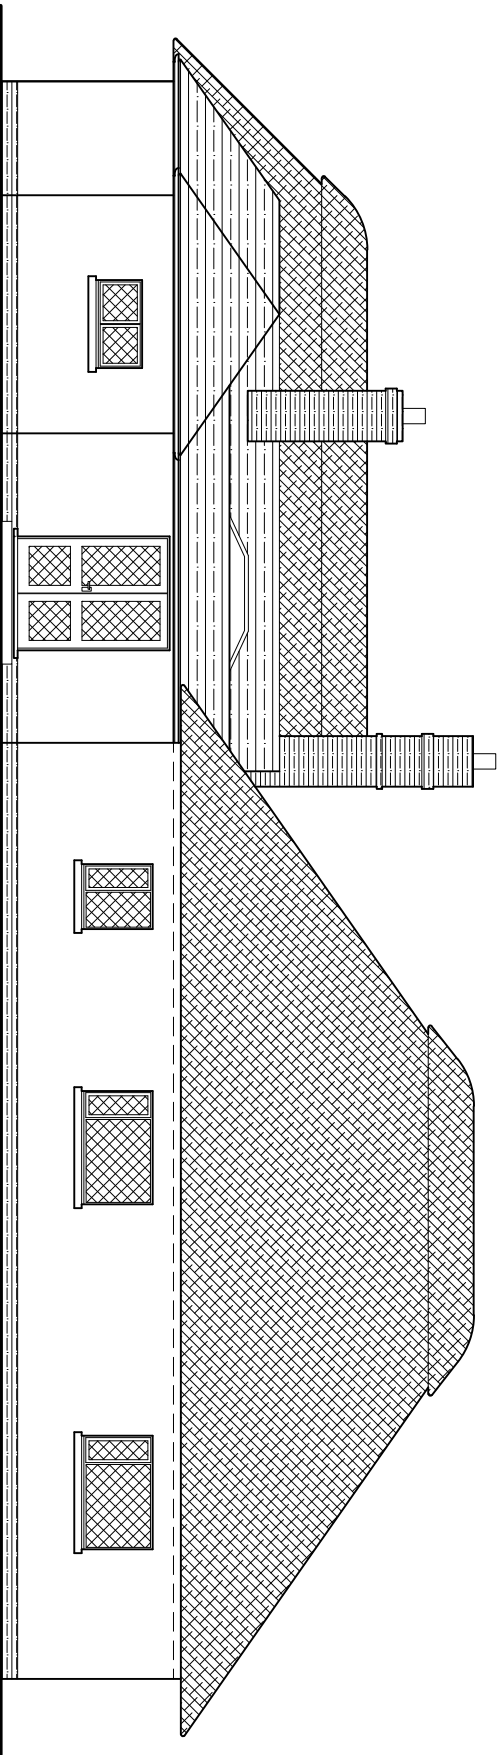


Existing Rear (east) Elevation  
Scale 1:100

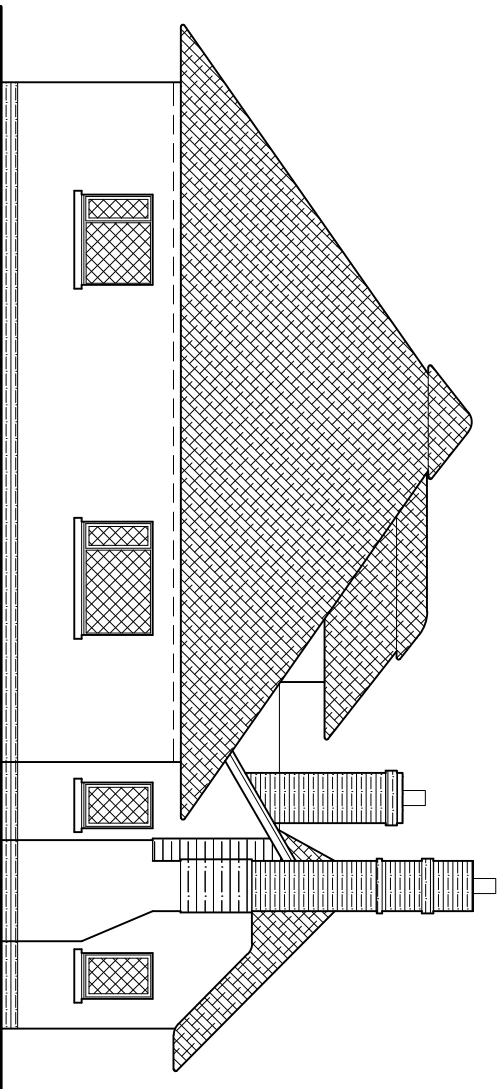


Existing Side (north) Elevation  
Scale 1:100

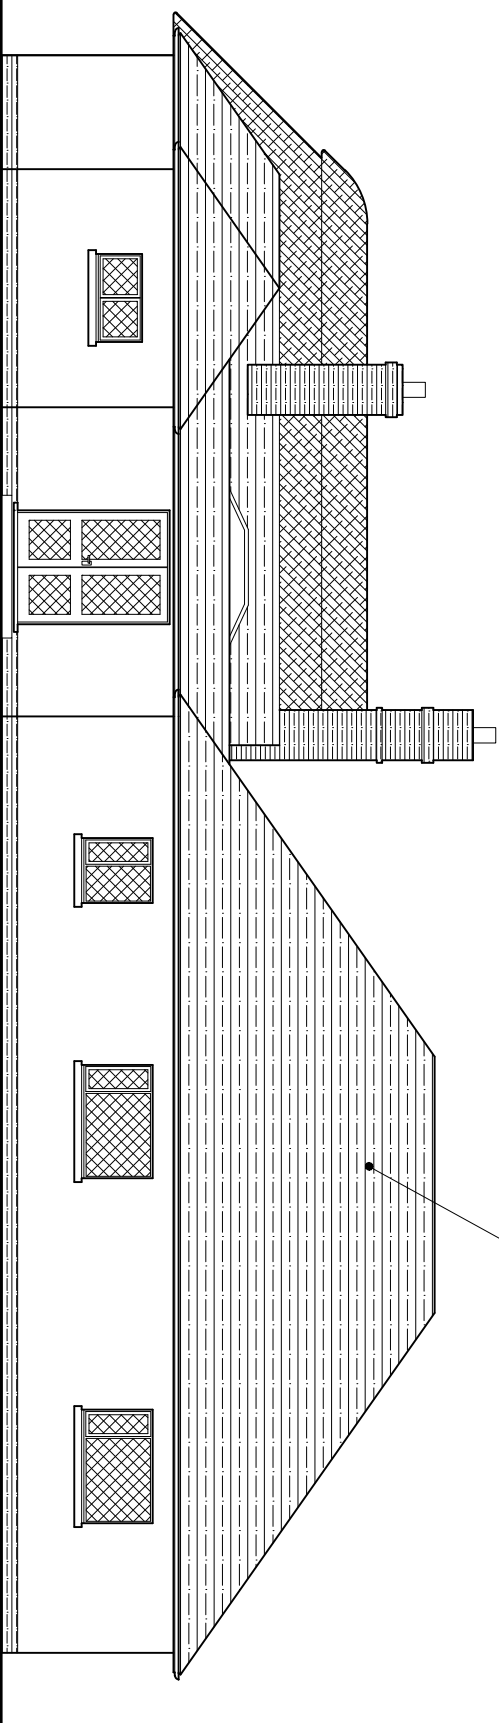


Proposed Rear (east) Elevation  
Scale 1:100

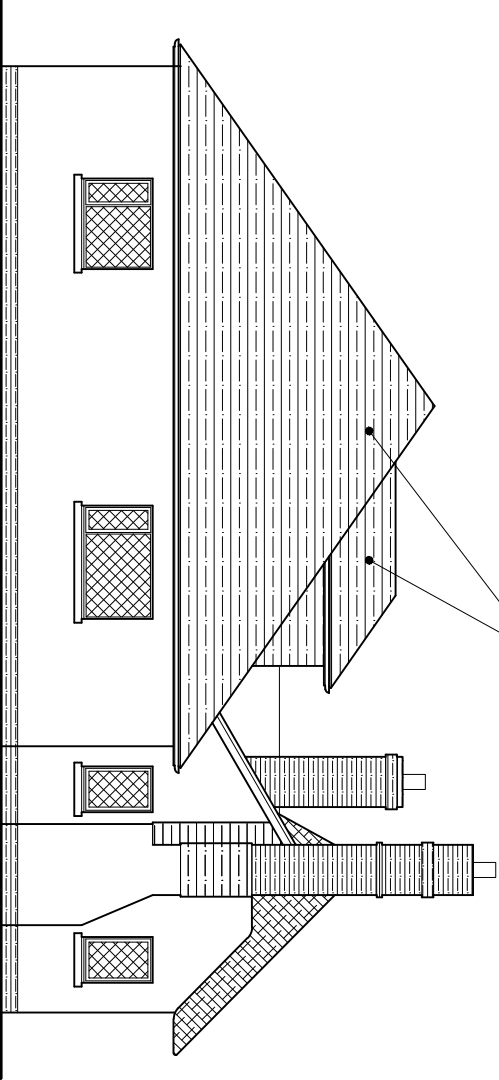


Proposed Side (north) Elevation  
Scale 1:100

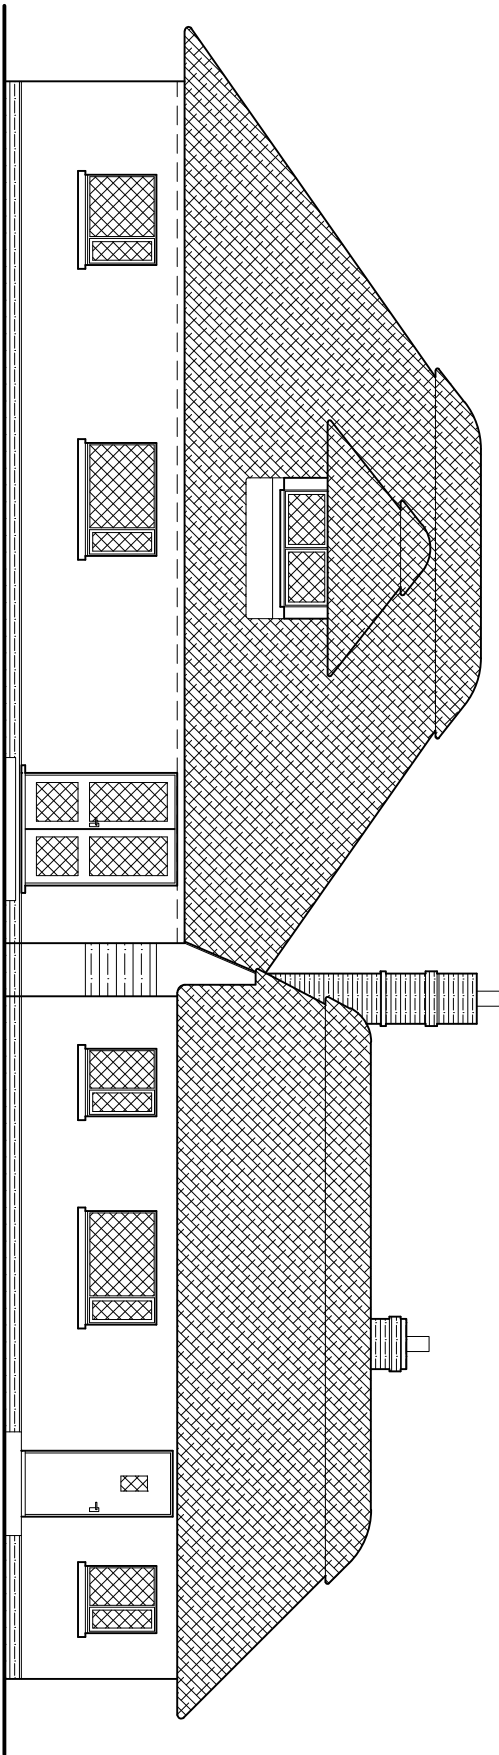


Existing Front (west) Elevation  
Scale 1:100

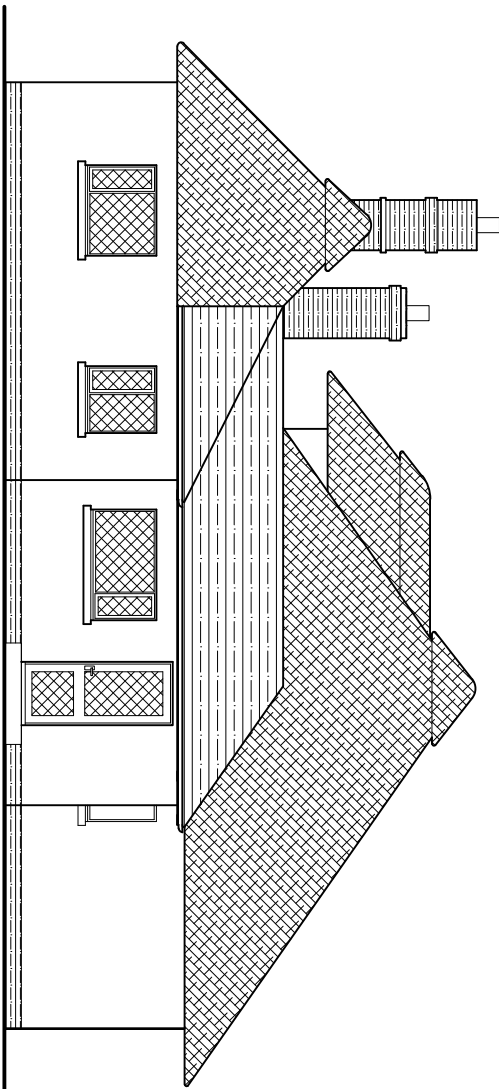


Existing Side (south) Elevation  
Scale 1:100

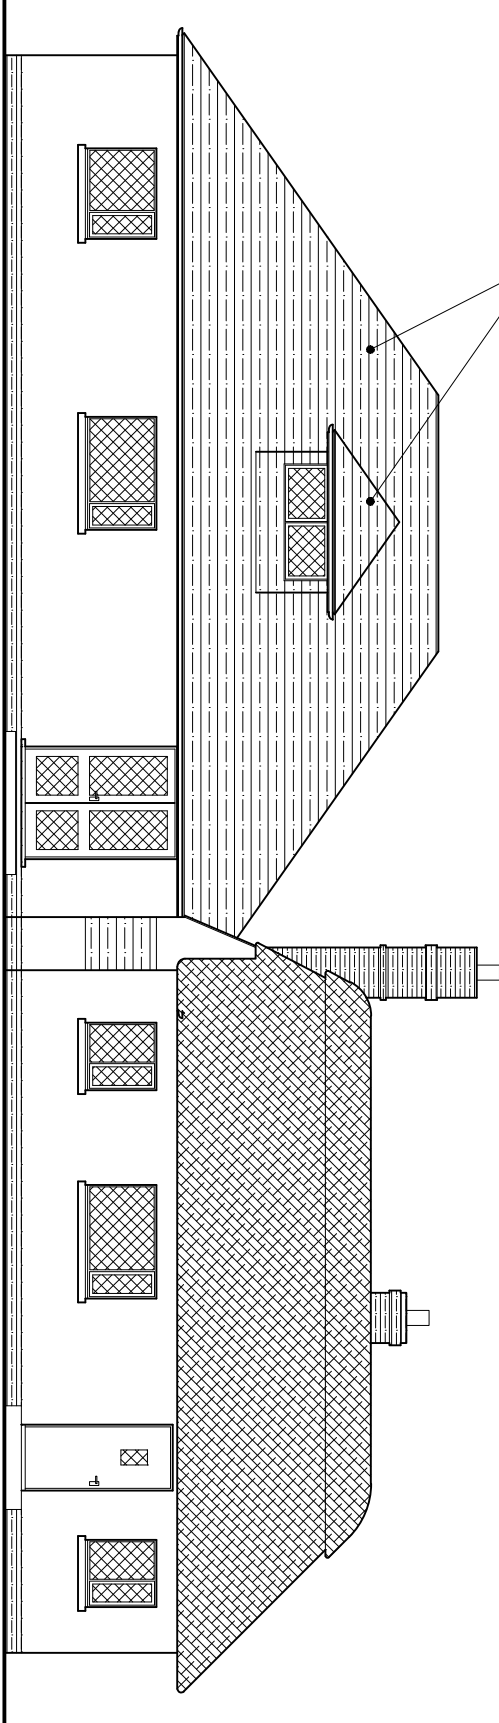


Proposed Front (west) Elevation  
Scale 1:100

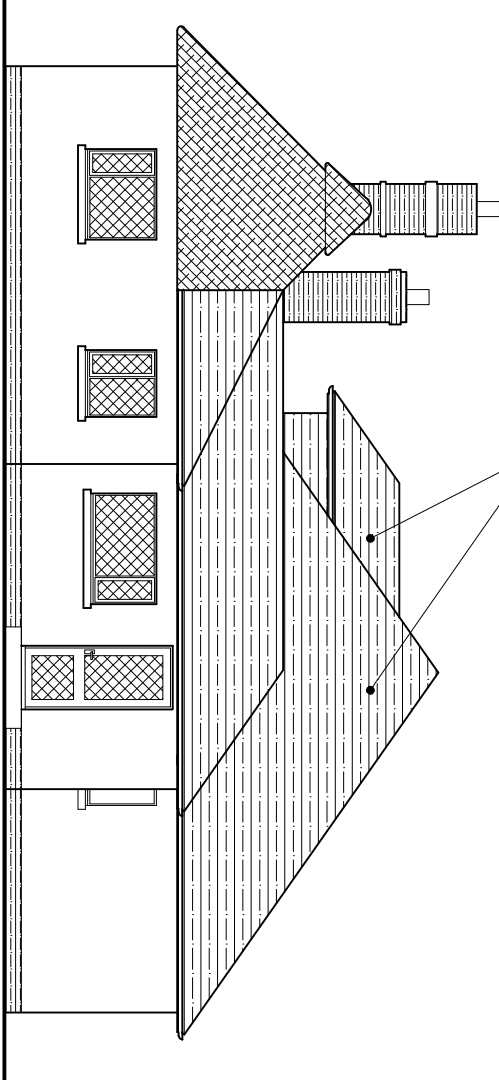

Proposed Side (south) Elevation  
Scale 1:100

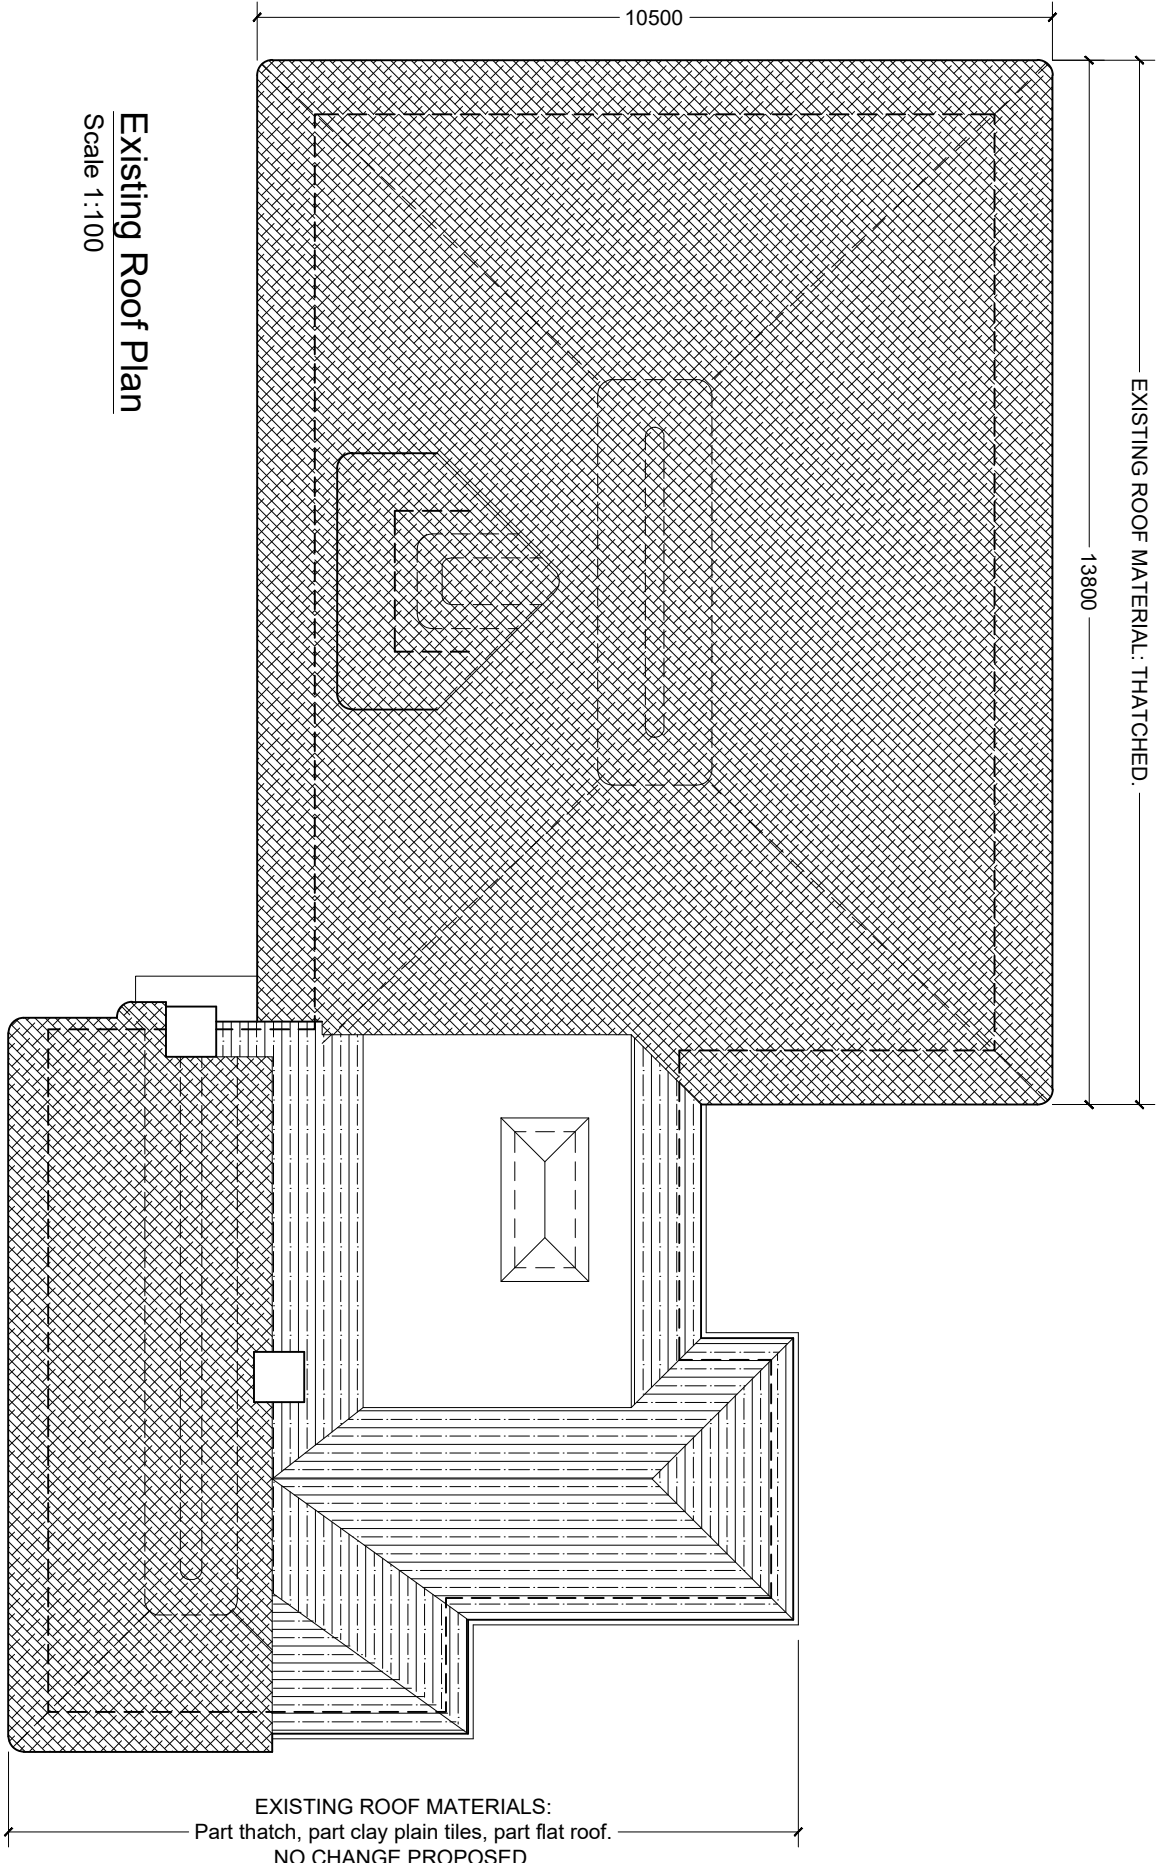

Existing Roof Plan  
Scale 1:100

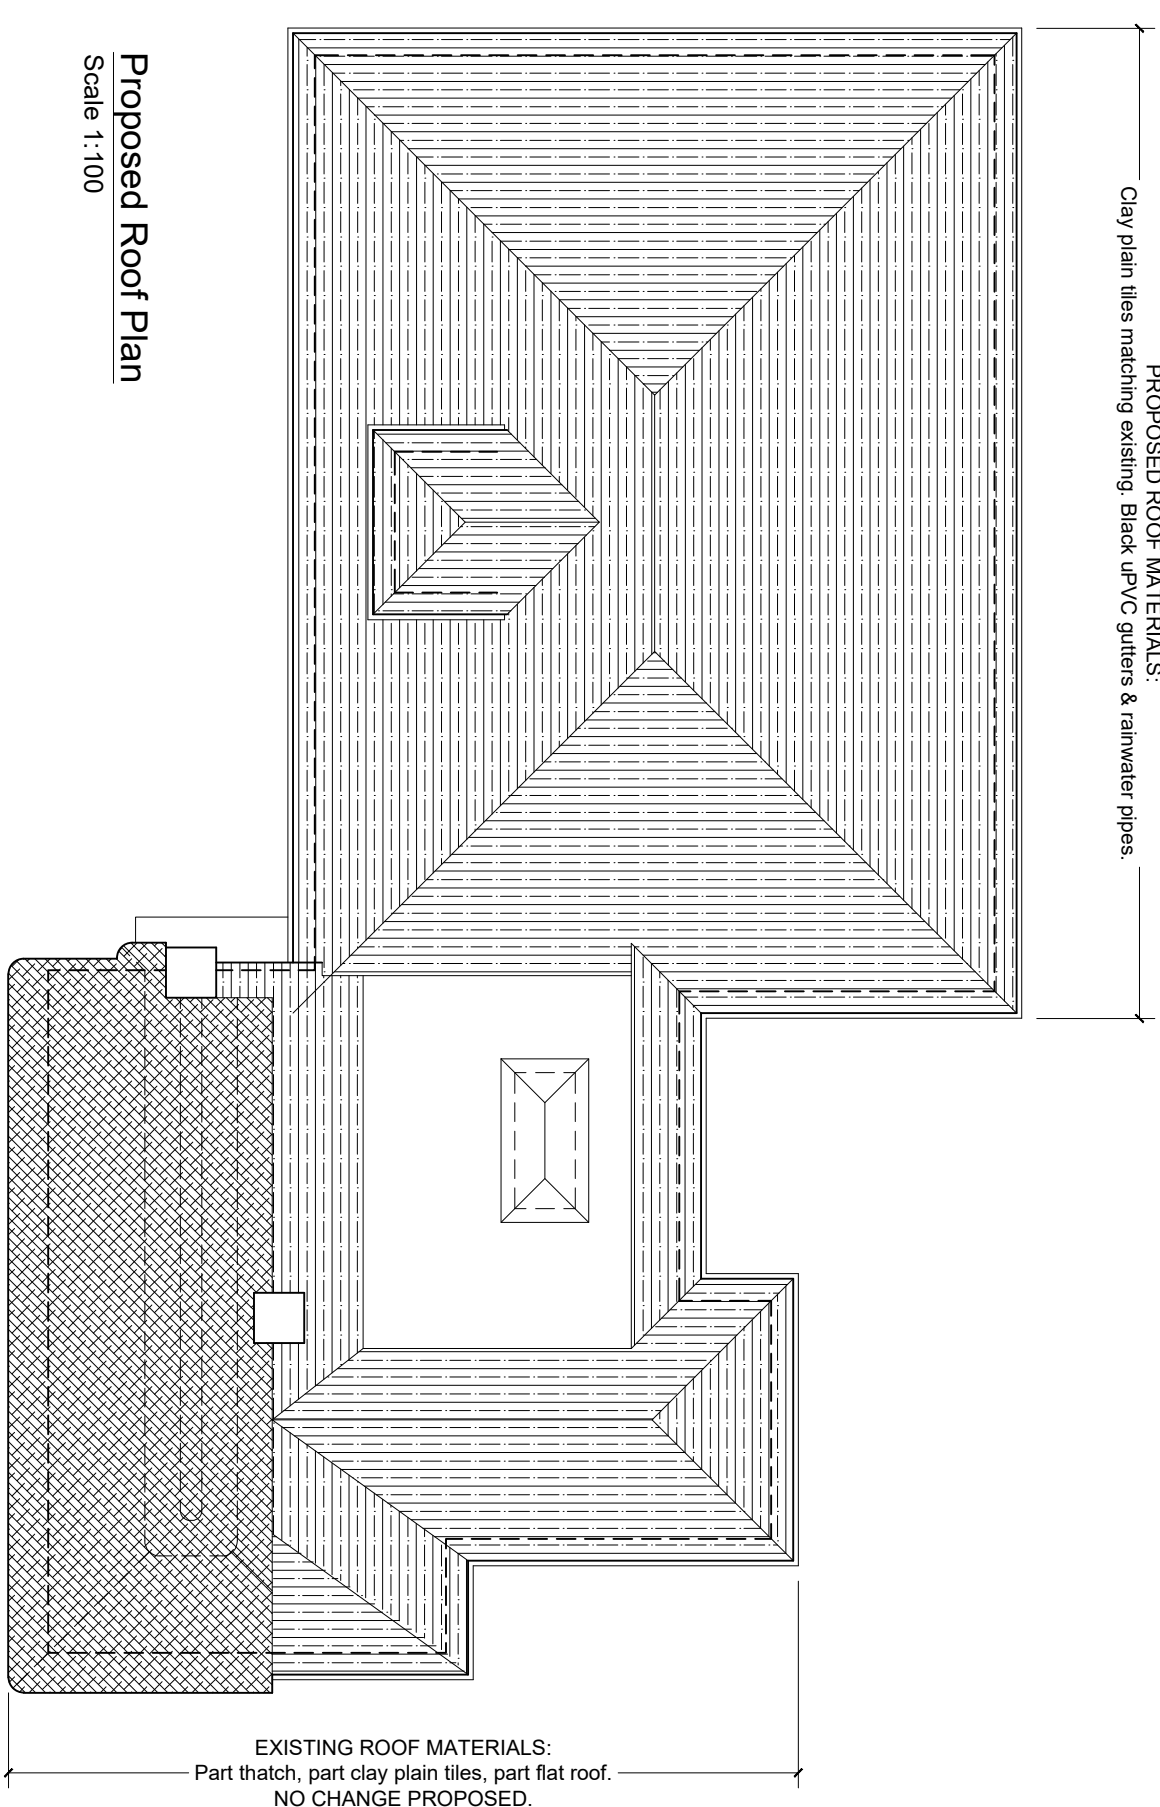

Proposed Roof Plan  
Scale 1:100

|      |                                                      |          |
|------|------------------------------------------------------|----------|
| A    | Roof geometry changed, change of material corrected. | 27.10.25 |
| Rev. | Description                                          | Date     |



Client:  
Mr Lapinskas

Project:  
Proposed Change of Roof Covering:  
Squirrels  
Spinney Lane,  
West Chillington  
West Sussex, RH20 2NX

Drawing title:  
Existing & Proposed Roof Plans & Elevations.

|                 |            |
|-----------------|------------|
| Scale:          | 1:100 @ A1 |
| Date:           | 24.10.25   |
| Drawn:          | KWF        |
| Drawing number: | 3241-01    |
| Revision:       | A          |