



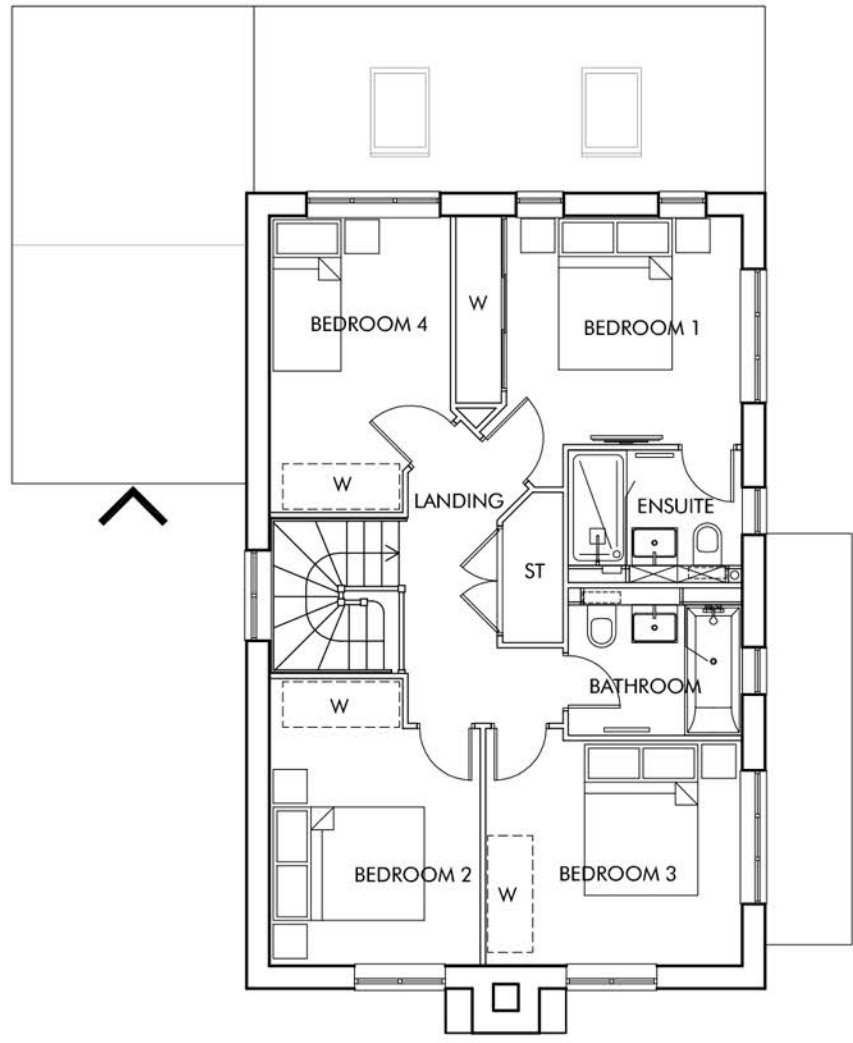

FIRST FLOOR PLAN

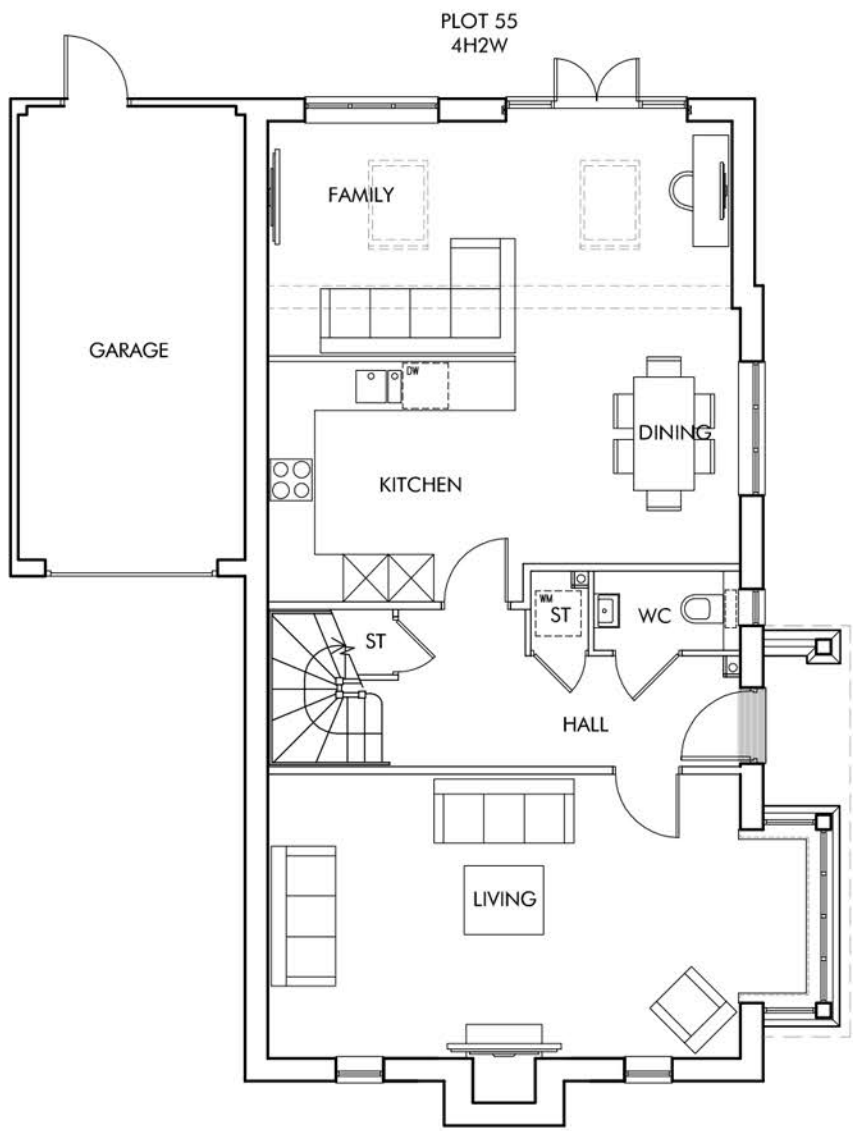


GROUND FLOOR PLAN



FRONT ELEVATION A - SCALE 1:50




SIDE ELEVATION - B

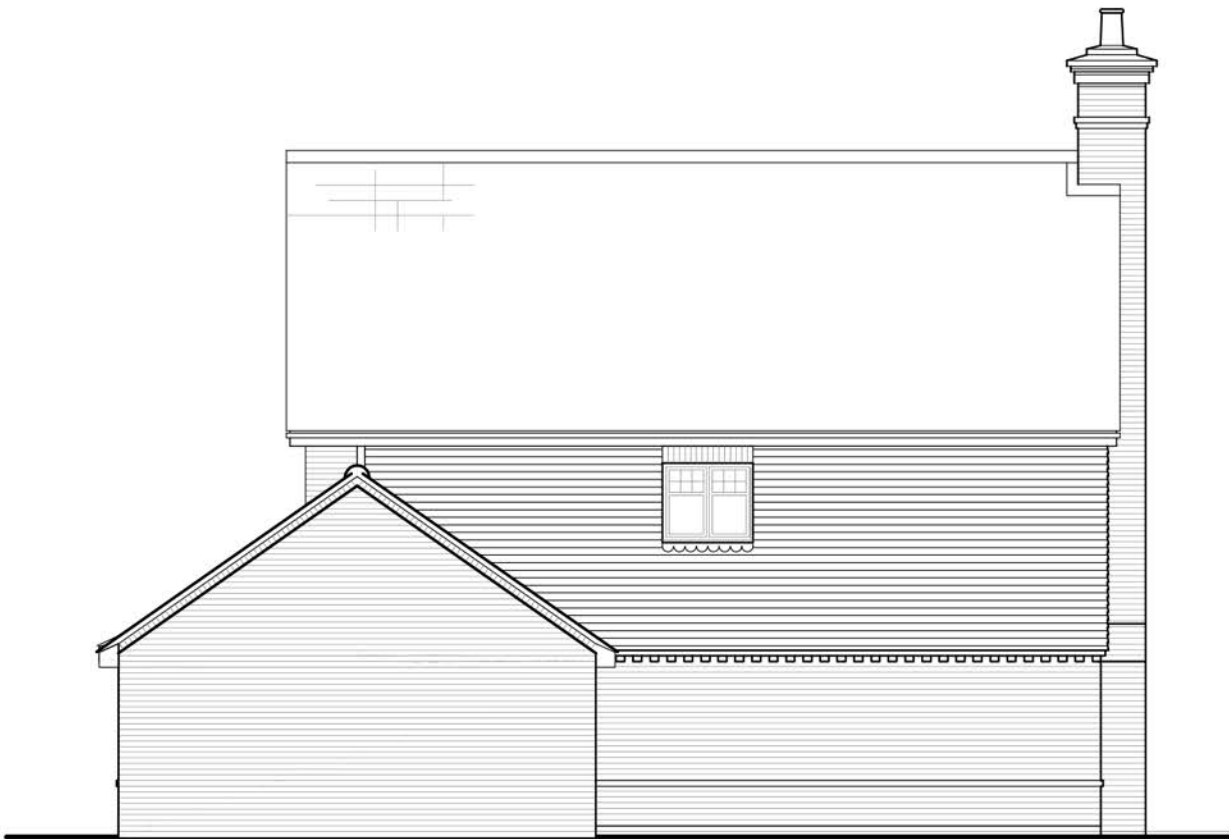

SIDE ELEVATION C




REAR ELEVATION D

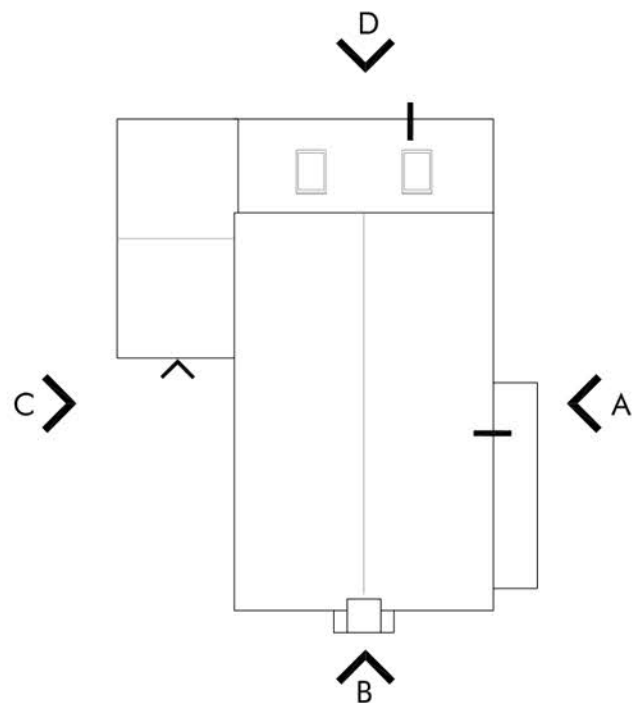

ROOF PLAN 1:200



KEY PLAN 1:2000

 

Berkeley
Designed for life

Omega
Architects

Unit 6, AC Court, High Street, Thomas Ditton, Surrey, KT7 0SR
T: 01372 470 313 W: www.omega-architects.co.uk

Client:
BERKELEY HOMES

Project:
SOUTHWATER, PHASE 5

Drawing Title:
TYPE 4H2W - Plot 55
Plans & Elevations

Scale:
1:100 @ A1
(except where stated)

Revision	Drawn	Check	Date
A	GB	TJ	12.11.19
-	-	-	-
-	-	-	-

Project No	Class	Dwg No	Status	Rev
2772	C	3037	PL	A

Omega Architects is a registered architect. The services of this firm are not to be used or reproduced in whole or in part without the written consent of Omega Architects Limited. Due to Planning and Design Regulations, Omega Architects Limited is required to provide a copy of this drawing to the local authority. Omega Architects Limited, 10, High Street, Epsom, Surrey, KT8 9JF