




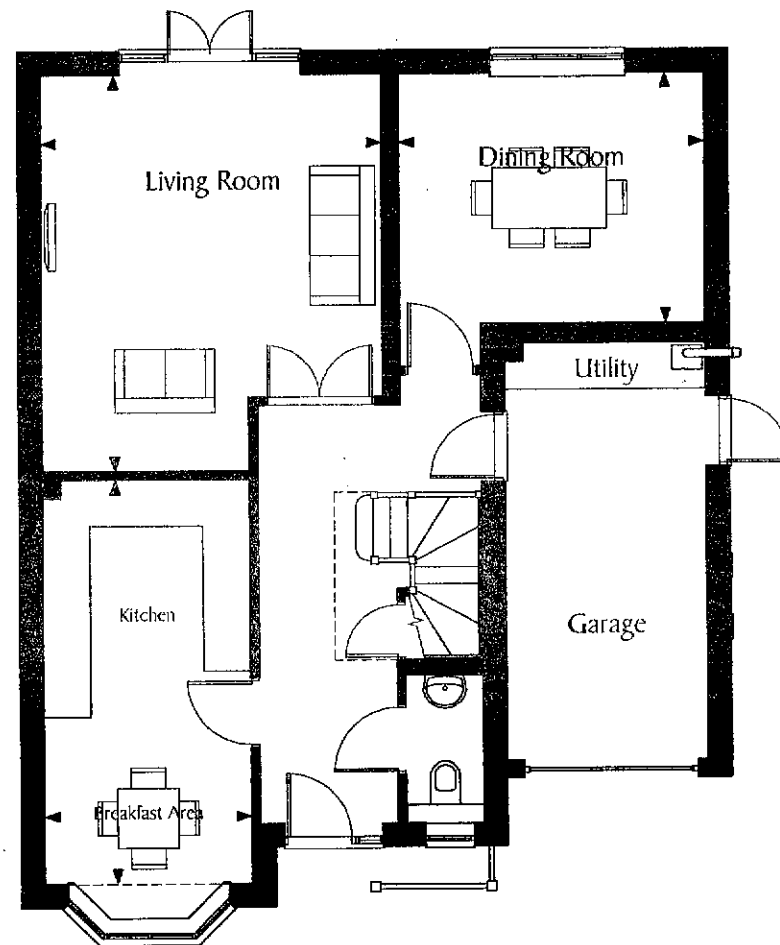

Ground Floor

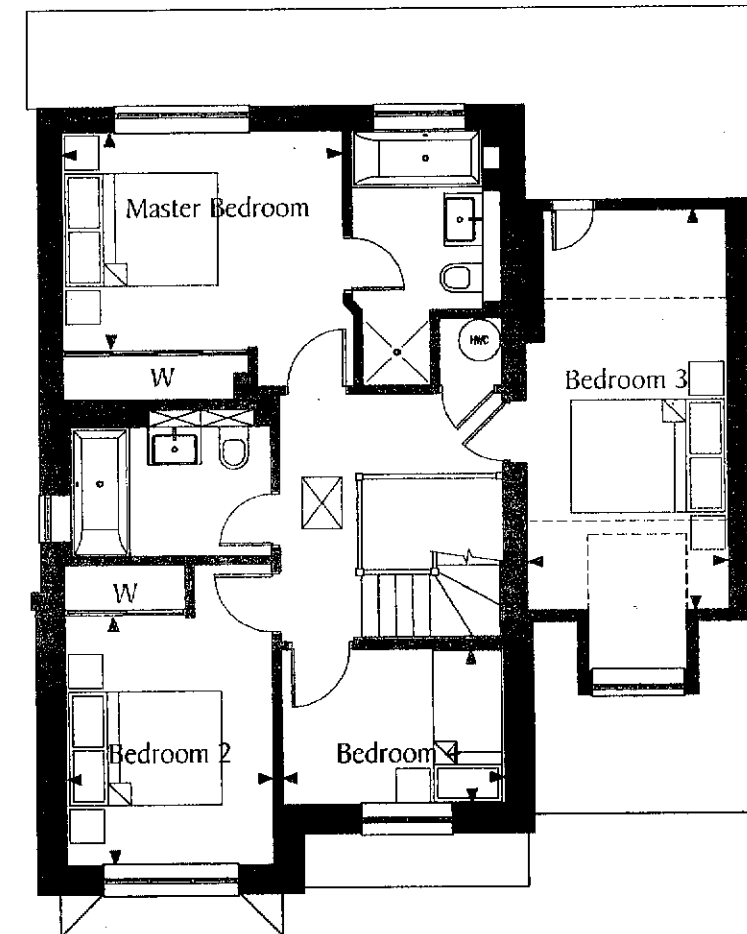

First Floor

 

Fernden, Farthings Walk,
Horsham RH12 1WR

Existing Floor Plans

Scale 1:100 @A3 March 2026

Drawing No: FERN/P/02