



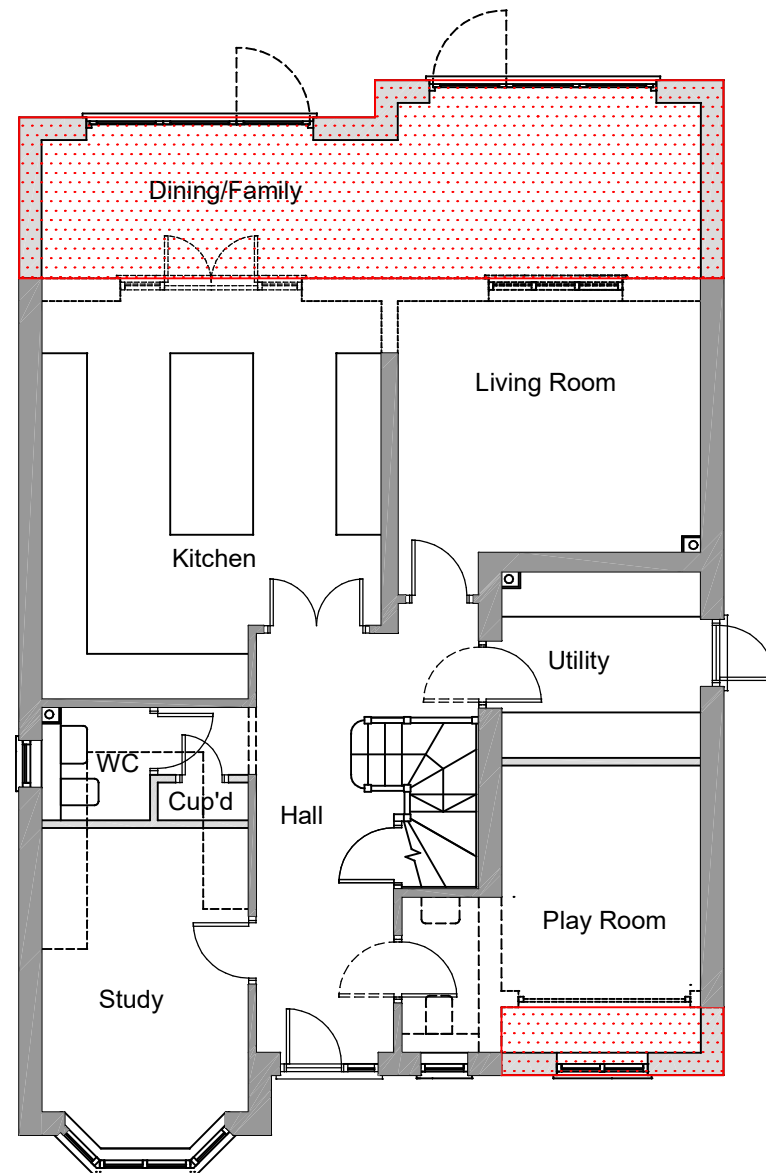


Ground Floor Plan

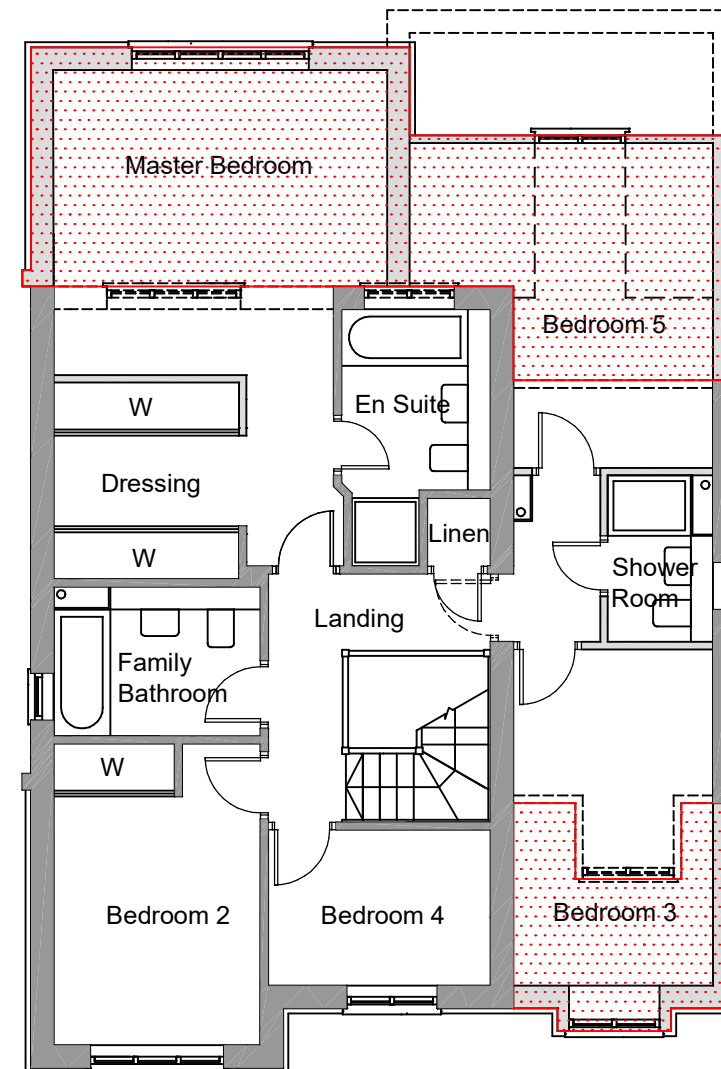

First Floor Plan

- Indicates area of extension on plan
- Indicates existing walls etc removed
- Indicates new walls
- Indicates existing walls

 

Fernden, Farthings Walk,
Horsham RH12 1WR

Proposed Floor Plans

Scale 1:100 @A3 March 2026

Drawing No: FERN/P/04