





Front Elevation (South East)

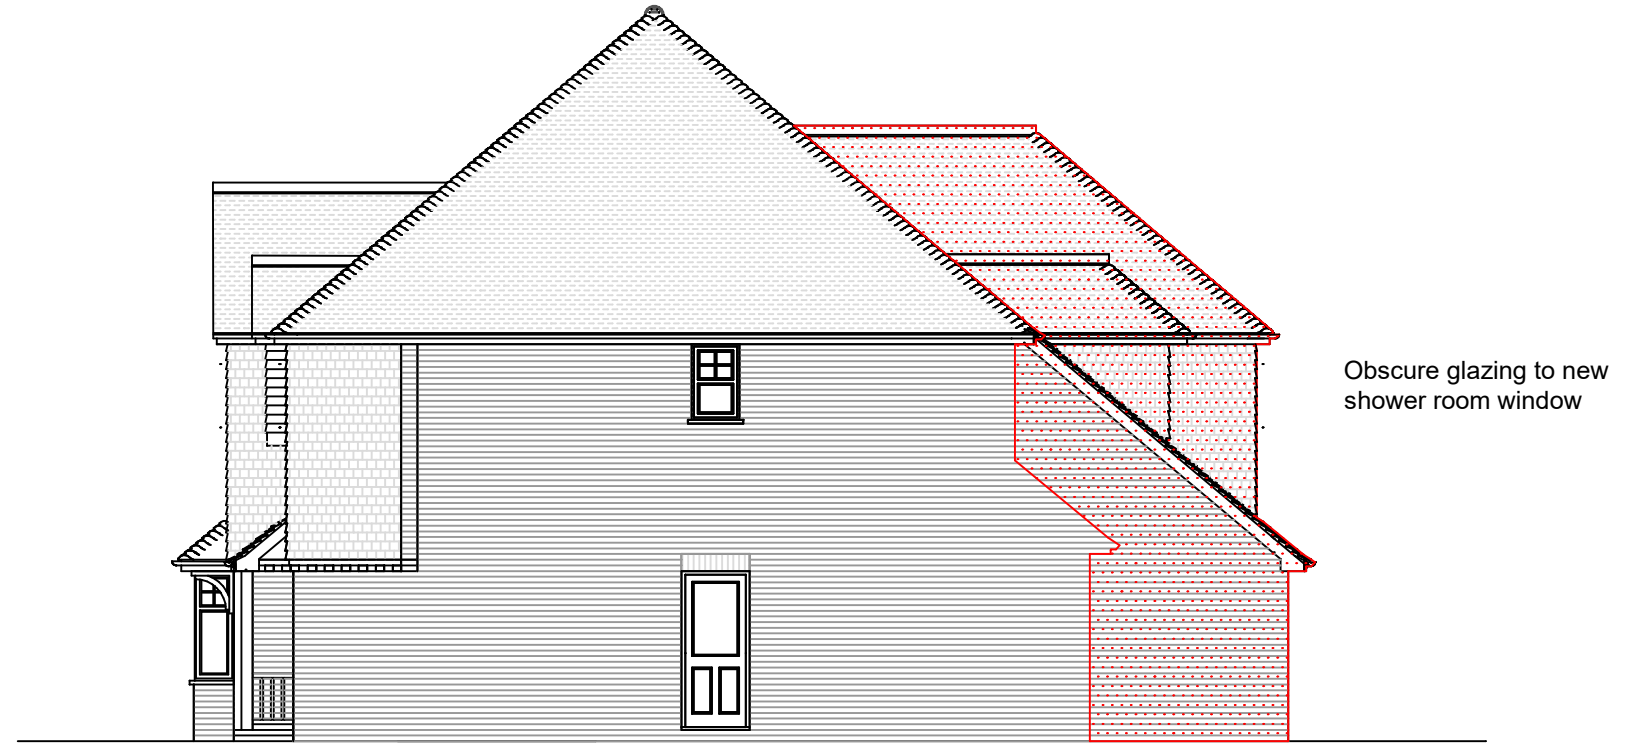

Side Elevation (North East)



Rear Elevation (North West)

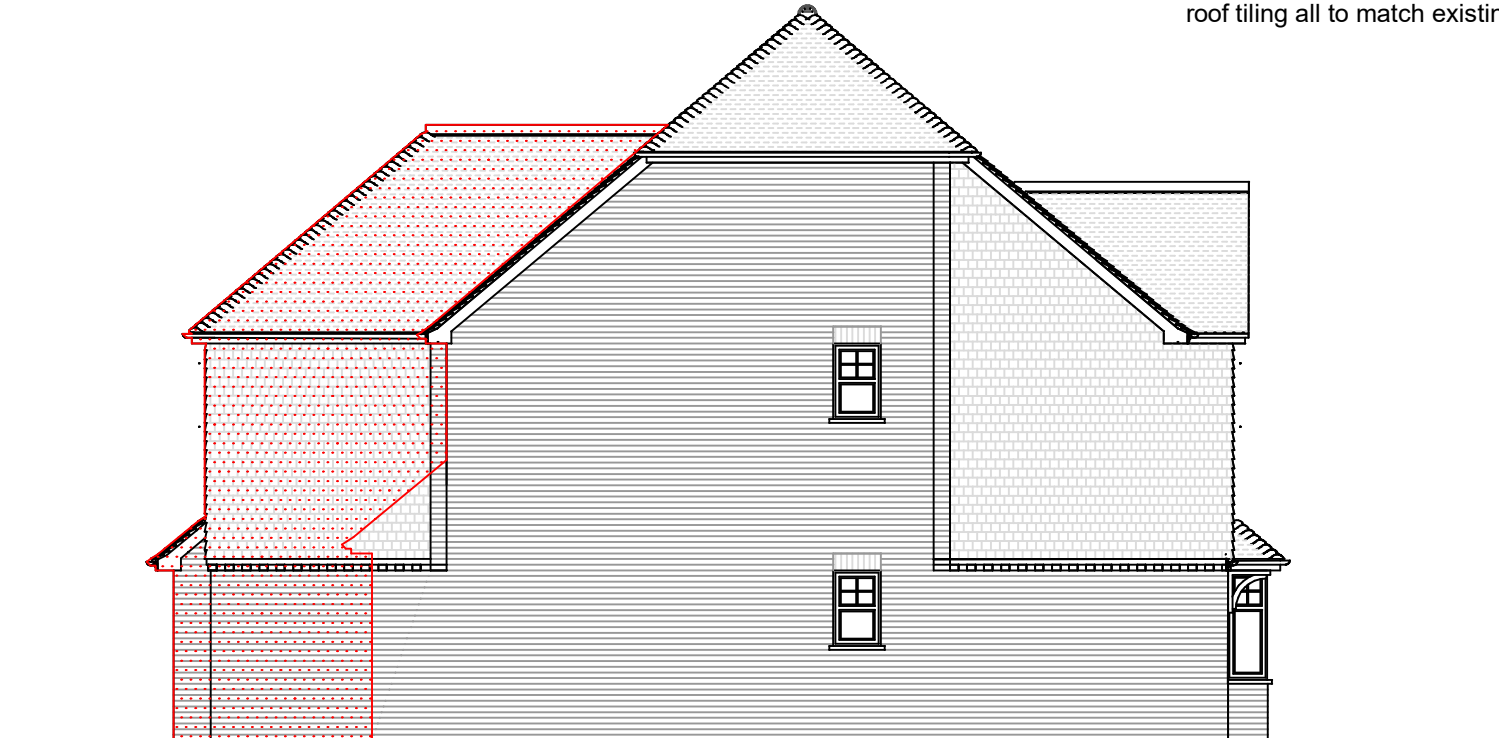

Side Elevation (South West)

Indicates profile of extension beyond existing profile on elevation

Facing brickwork, tile hanging and roof tiling all to match existing



Fernden, Farthings Walk,
Horsham RH12 1WR

Proposed Extension
Elevations

Scale 1:100 @A3 March 2026

Drawing No: FERN/P/05