


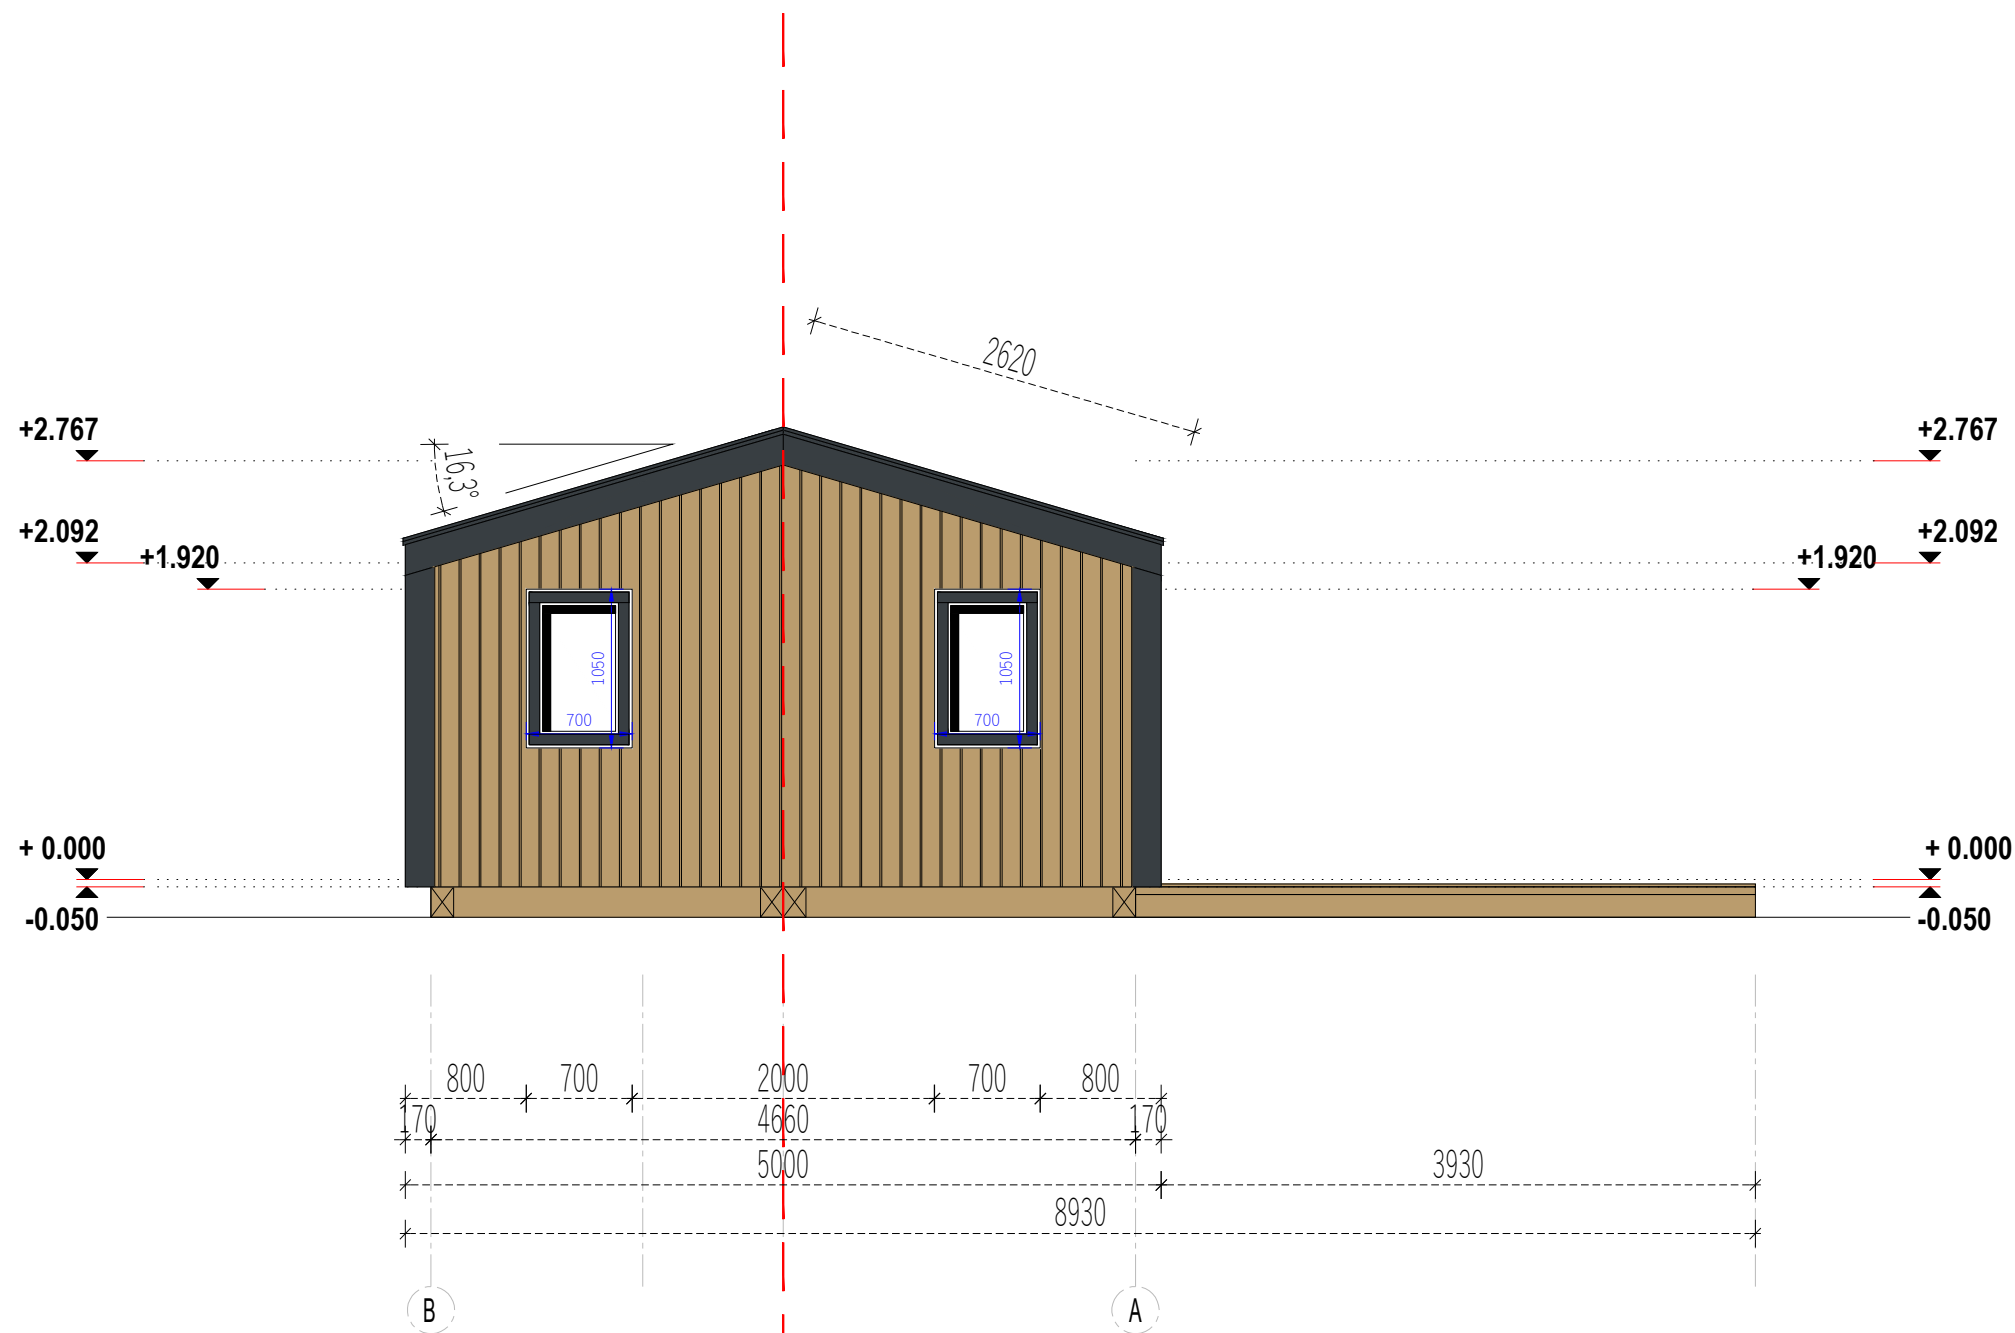


Proposed North East Elevation

	Project Nr.	Sheet Two			Interior area	43.35 m²	Wall thickness		44+C	F.A.	Paper size / scale	A3 / 1:50
	L_146108				Buil - up area	- m²	Built height	min	2092	1 cm - 0.50 meter 01.00 m2.00 m3.00 m4.00 m 2 cm4 cm6 cm8 cm		
	2025-12-18	Name	Date		Roof angle	16.30 °		max	2767			
					Roof area	52.55 m²		-				
					Description		FACADE	1-4				




Proposed South East Elevation

	Project Nr.	Sheet Three			Interior area	43.35 m²	Wall thickness		44+C	F.A.	Paper size / scale	A3 / 1:50		
	L_146108				Buil - up area	- m²	Built height	min	2092	1 cm - 0.50 meter 01.00 m2.00 m3.00 m4.00 m 2 cm4 cm6 cm8 cm				
	2025-12-18	Name	Date		Roof angle	16.30 °		max	2767					
					Roof area	52.55 m²		-						
					Description		FACADE	B-A						

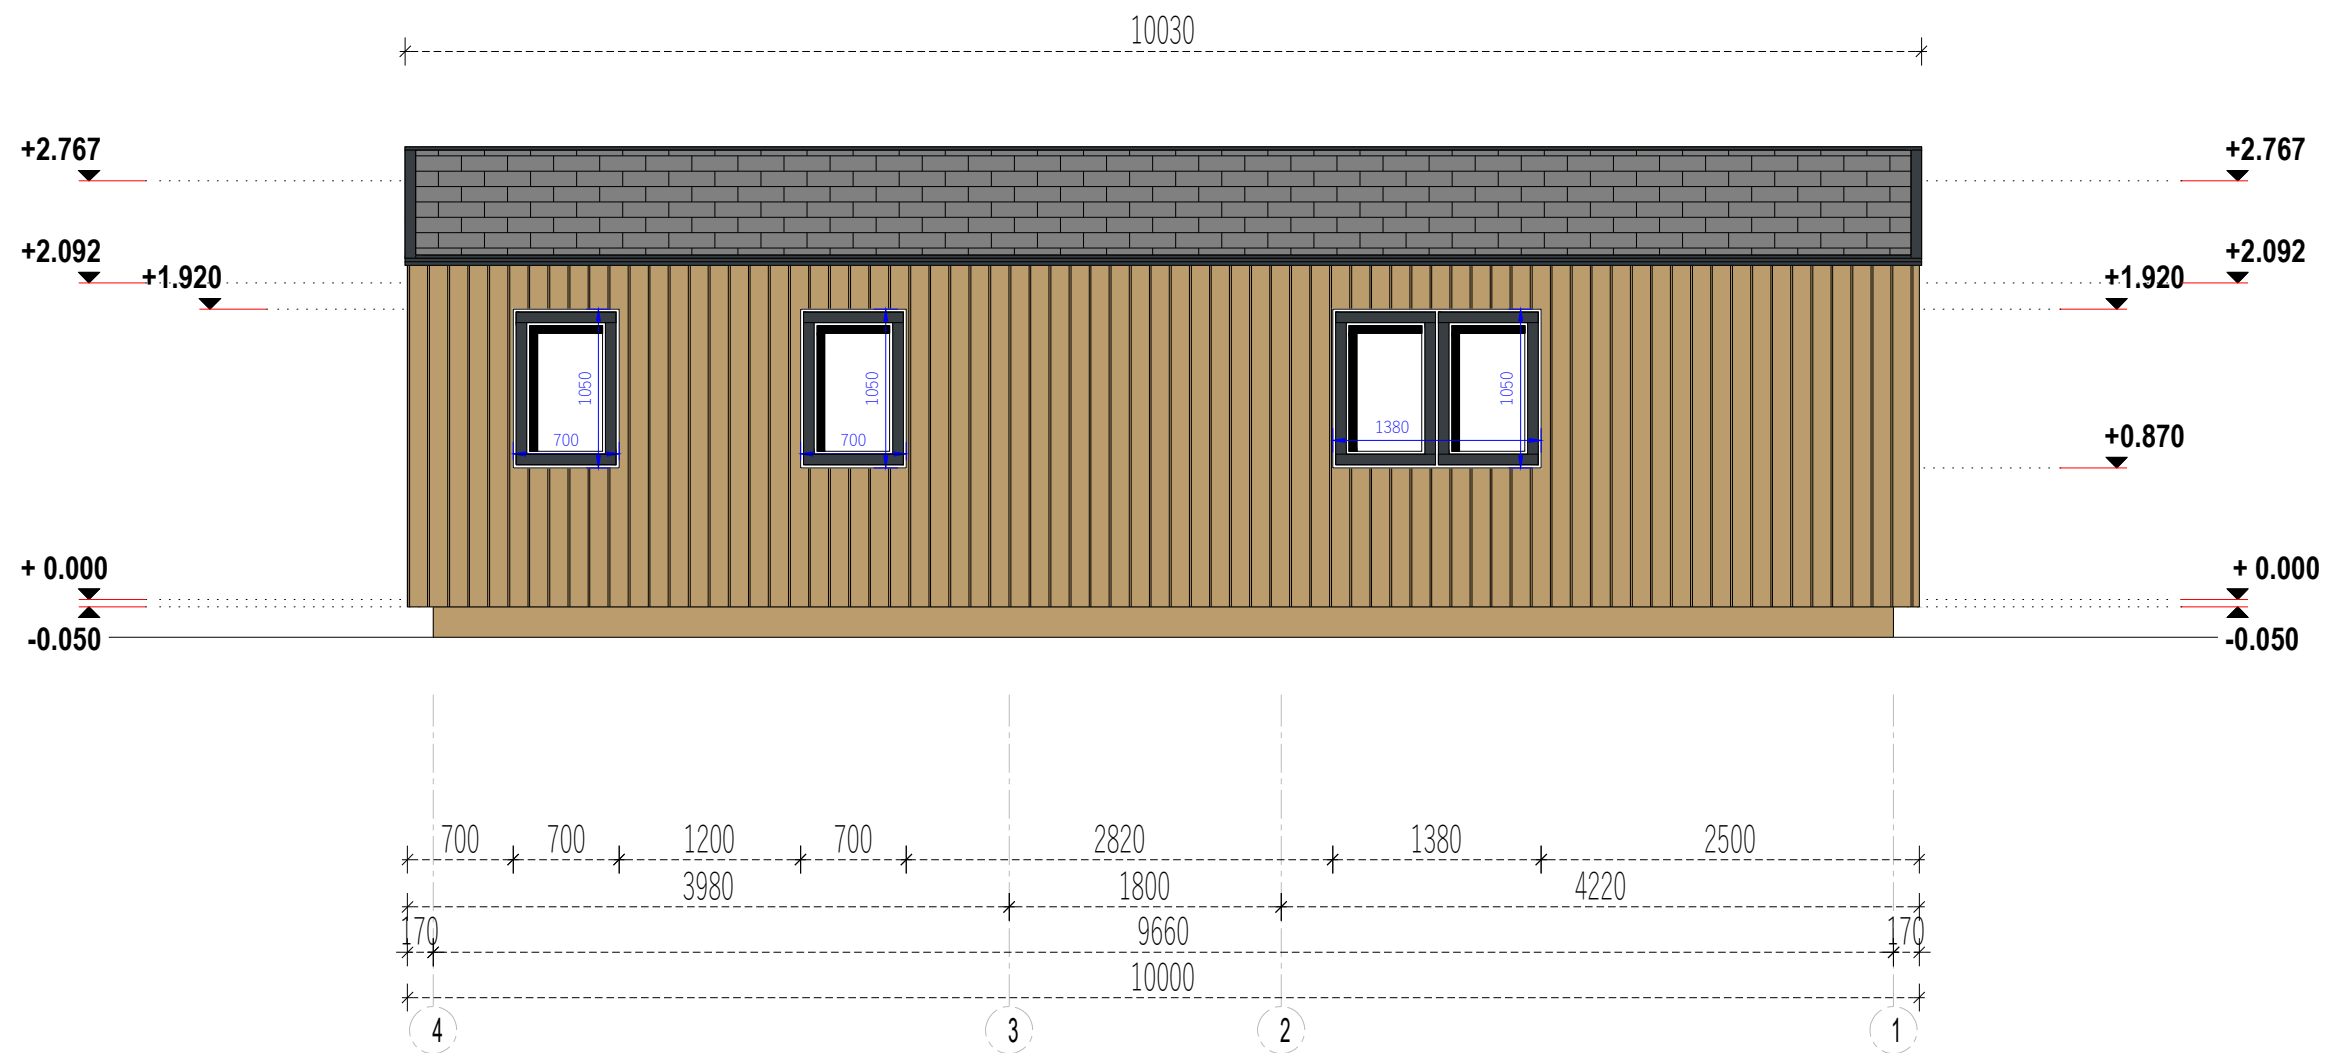


proposed South West Elevation

	Project Nr.	Sheet Four			Interior area	43.35 m²	Wall thickness		44+C	F.A.	Paper size / scale	A3 / 1:50
	L_146108				Buil - up area	- m²	Built height	min	2092	1 cm - 0.50 meter 01.00 m2.00 m3.00 m4.00 m 2 cm4 cm6 cm8 cm		
	2025-12-18	Name	Date		Roof angle	16.30 °		max	2767			
					Roof area	52.55 m²		-				
					Description		FACADE	4-1				

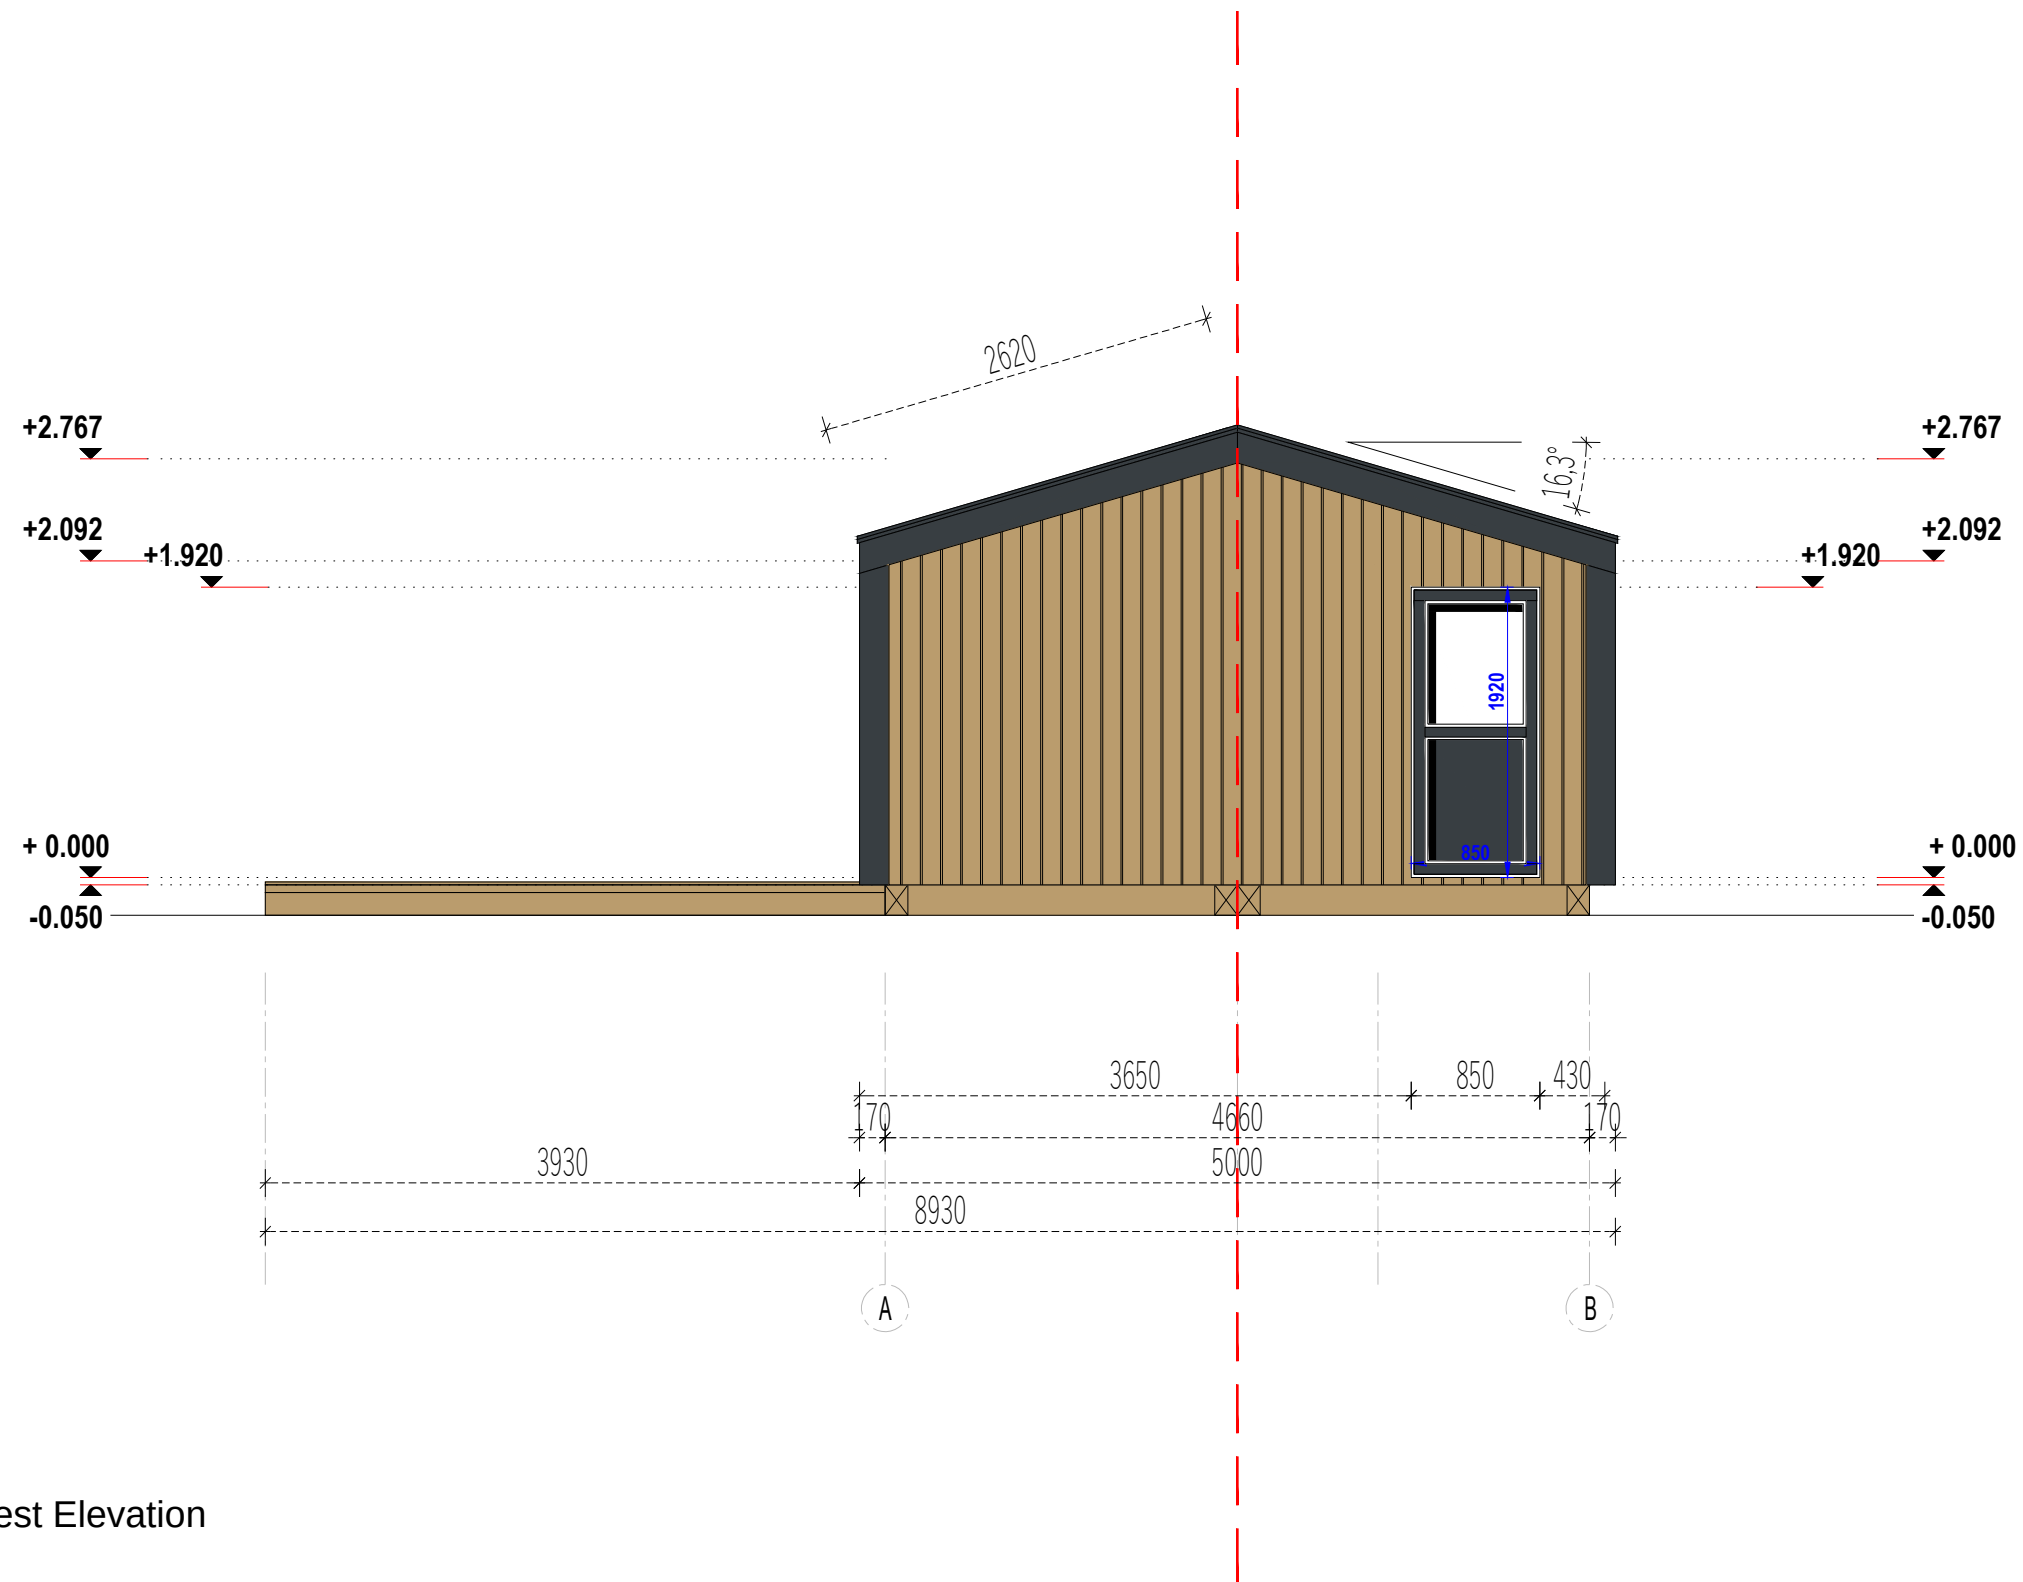

Proposed North West Elevation


	Project Nr.	Sheet Five			Interior area	43.35 m²	Wall thickness		44+C	F.A.	Paper size / scale	A3 / 1:50
	L_146108				Buil - up area	- m²	Built height	min	2092	1 cm - 0.50 meter 01.00 m2.00 m3.00 m4.00 m 2 cm4 cm6 cm8 cm		
	2025-12-18	Name	Date		Roof angle	16.30 °		max	2767			
					Roof area	52.55 m²		-				
					Description		FACADE	A-B				

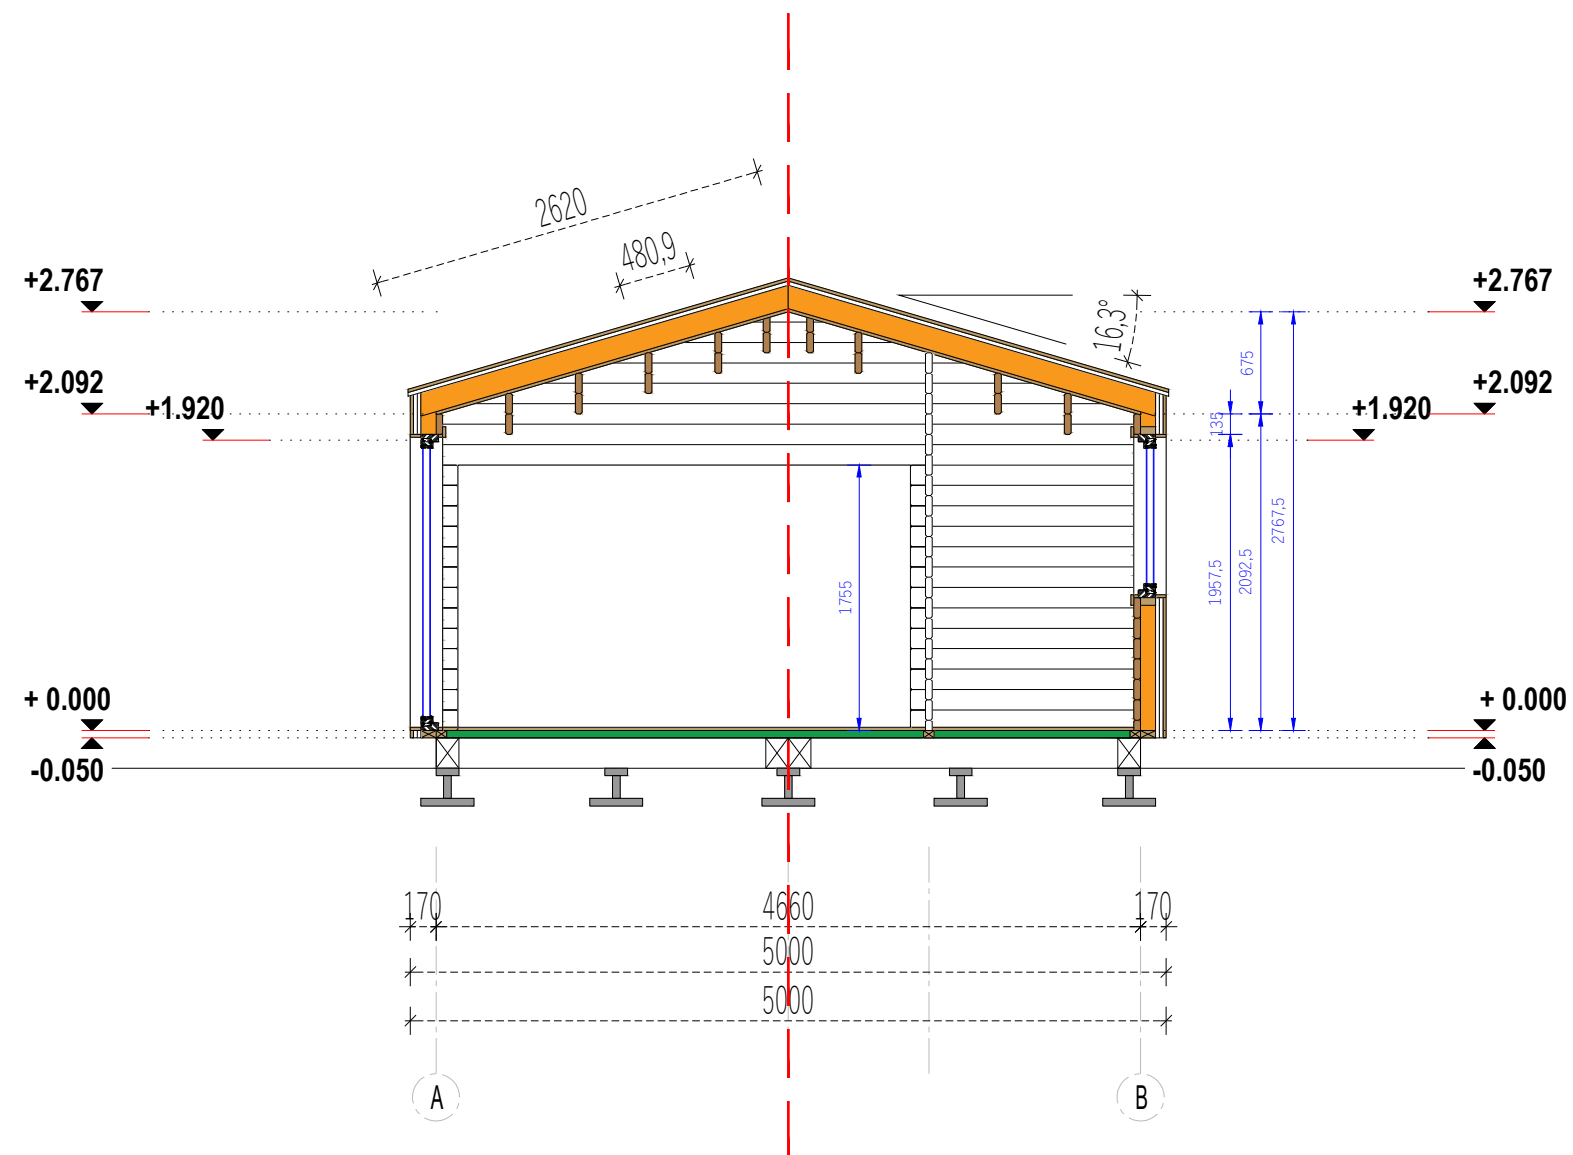



proposed Section

	Project Nr.	Sheet Six			Interior area	43.35 m²	Wall thickness		44+C	F.A.	Paper size / scale	A3 / 1:50
	L_146108				Buil - up area	- m²	Built height	min	2092	1 cm - 0.50 meter 01.00 m2.00 m3.00 m4.00 m 2 cm4 cm6 cm8 cm		
	2025-12-18	Name	Date		Roof angle	16.30 °		max	2767			
					Roof area	52.55 m²		-				
					Description		SECTION	A-A				


SIDE A

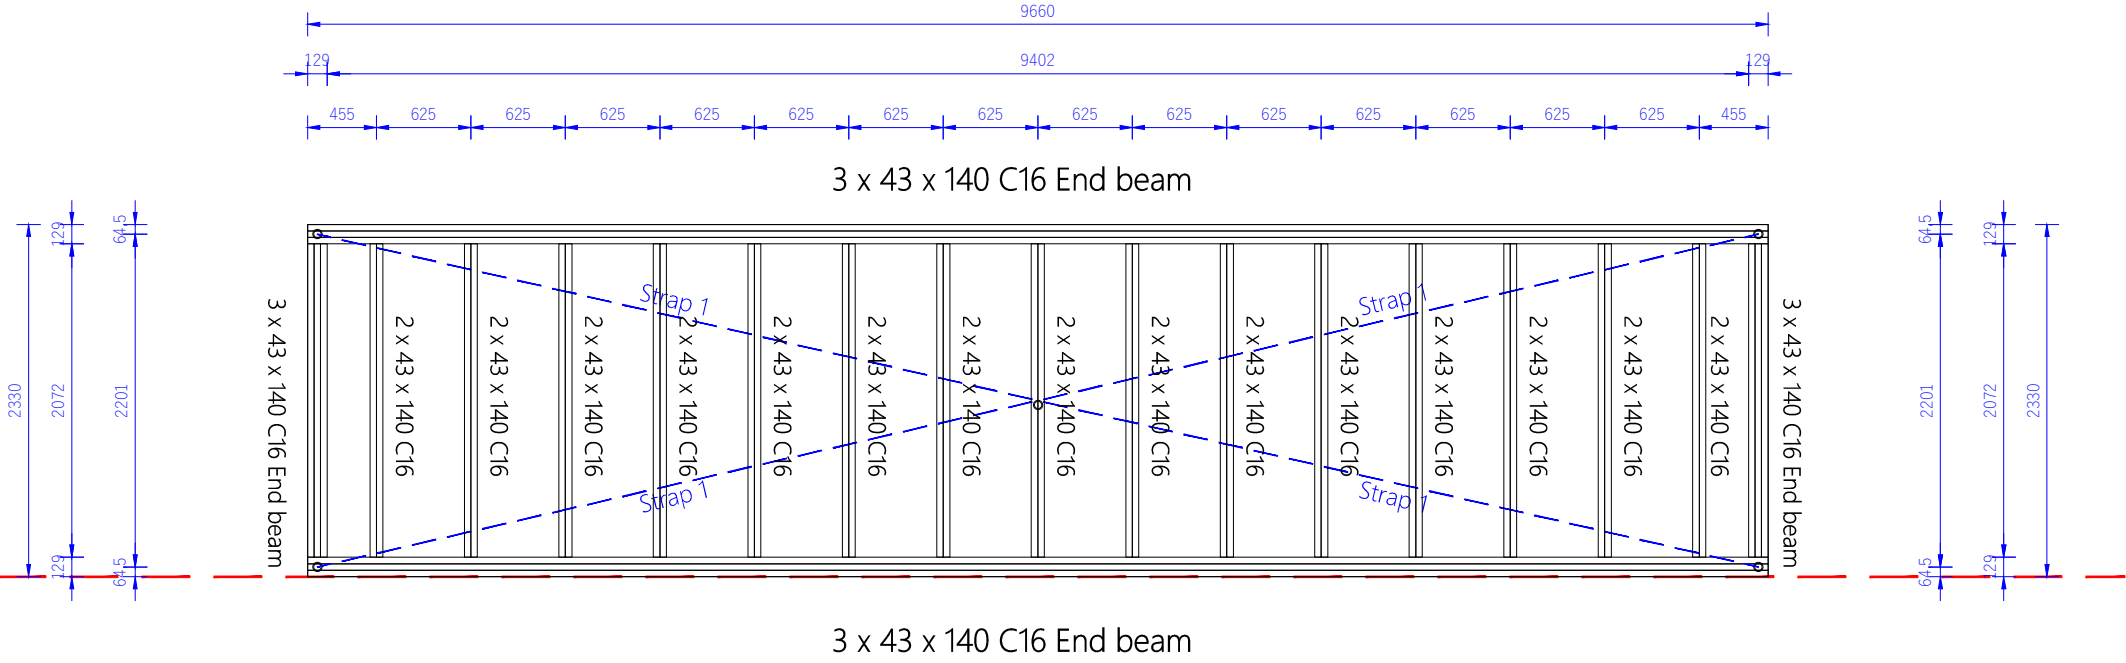

SIDE B

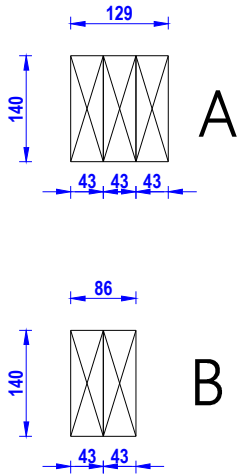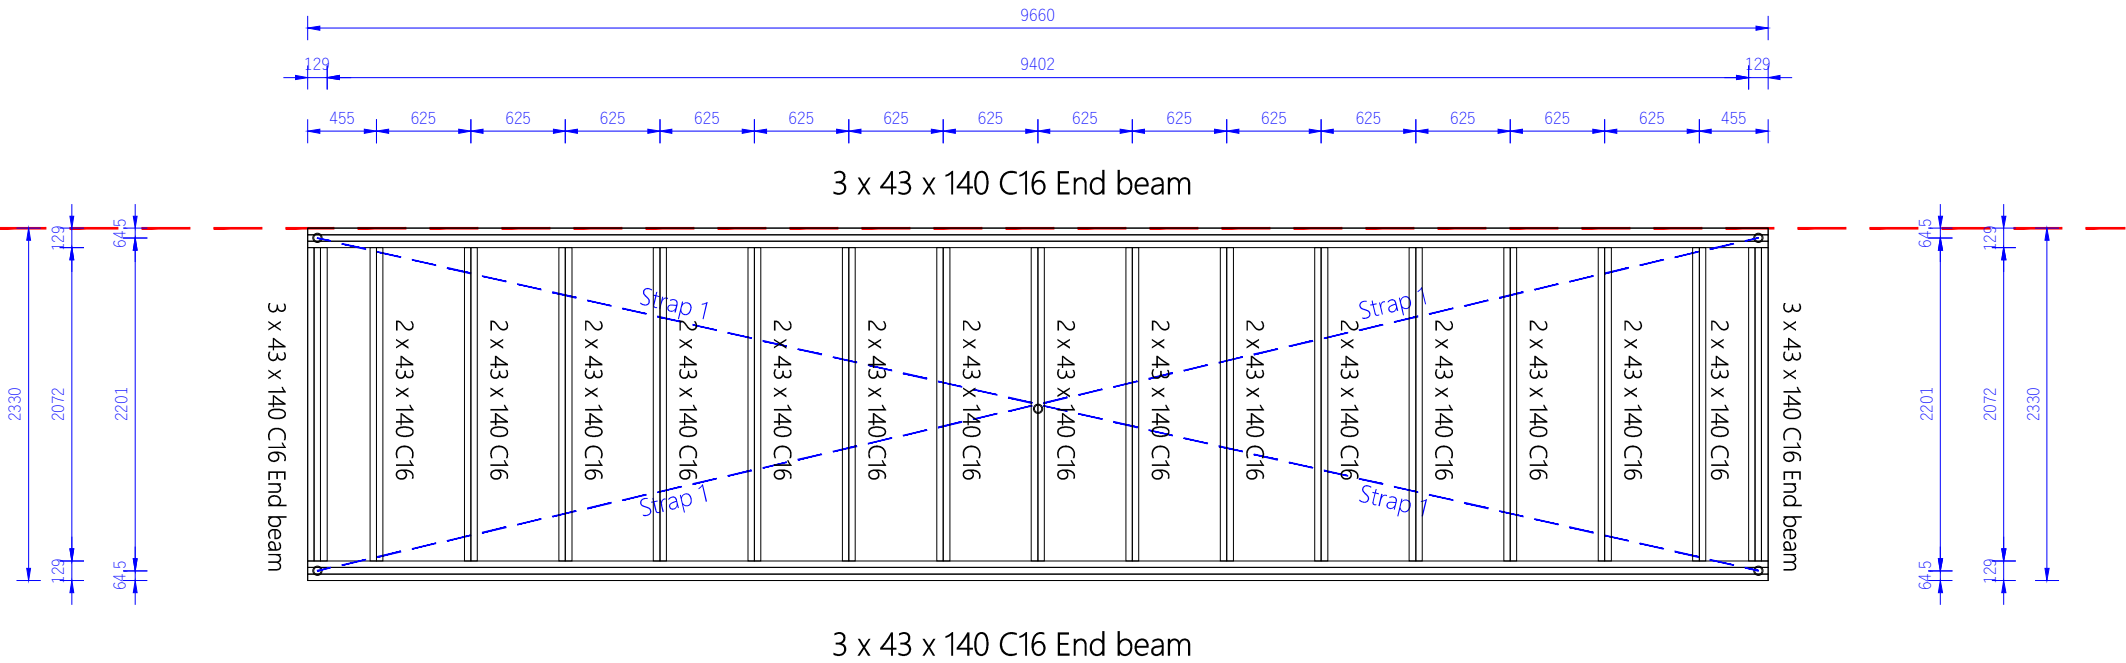

	Project Nr.				Interior area	43.35 m²	Wall thickness		44+C	F.A.	Paper size / scale	A3 / 1:50	
	L_146108				Buil - up area	- m²	Built height	min	2092	1 cm - 0.50 meter 01.00 m2.00 m3.00 m4.00 m 2 cm4 cm6 cm8 cm			
	2025-12-18		Name	Date		Roof angle		16.30 °	max				2767
						Roof area		52.55 m²	-				
						Description			FOUNDATION PLAN				

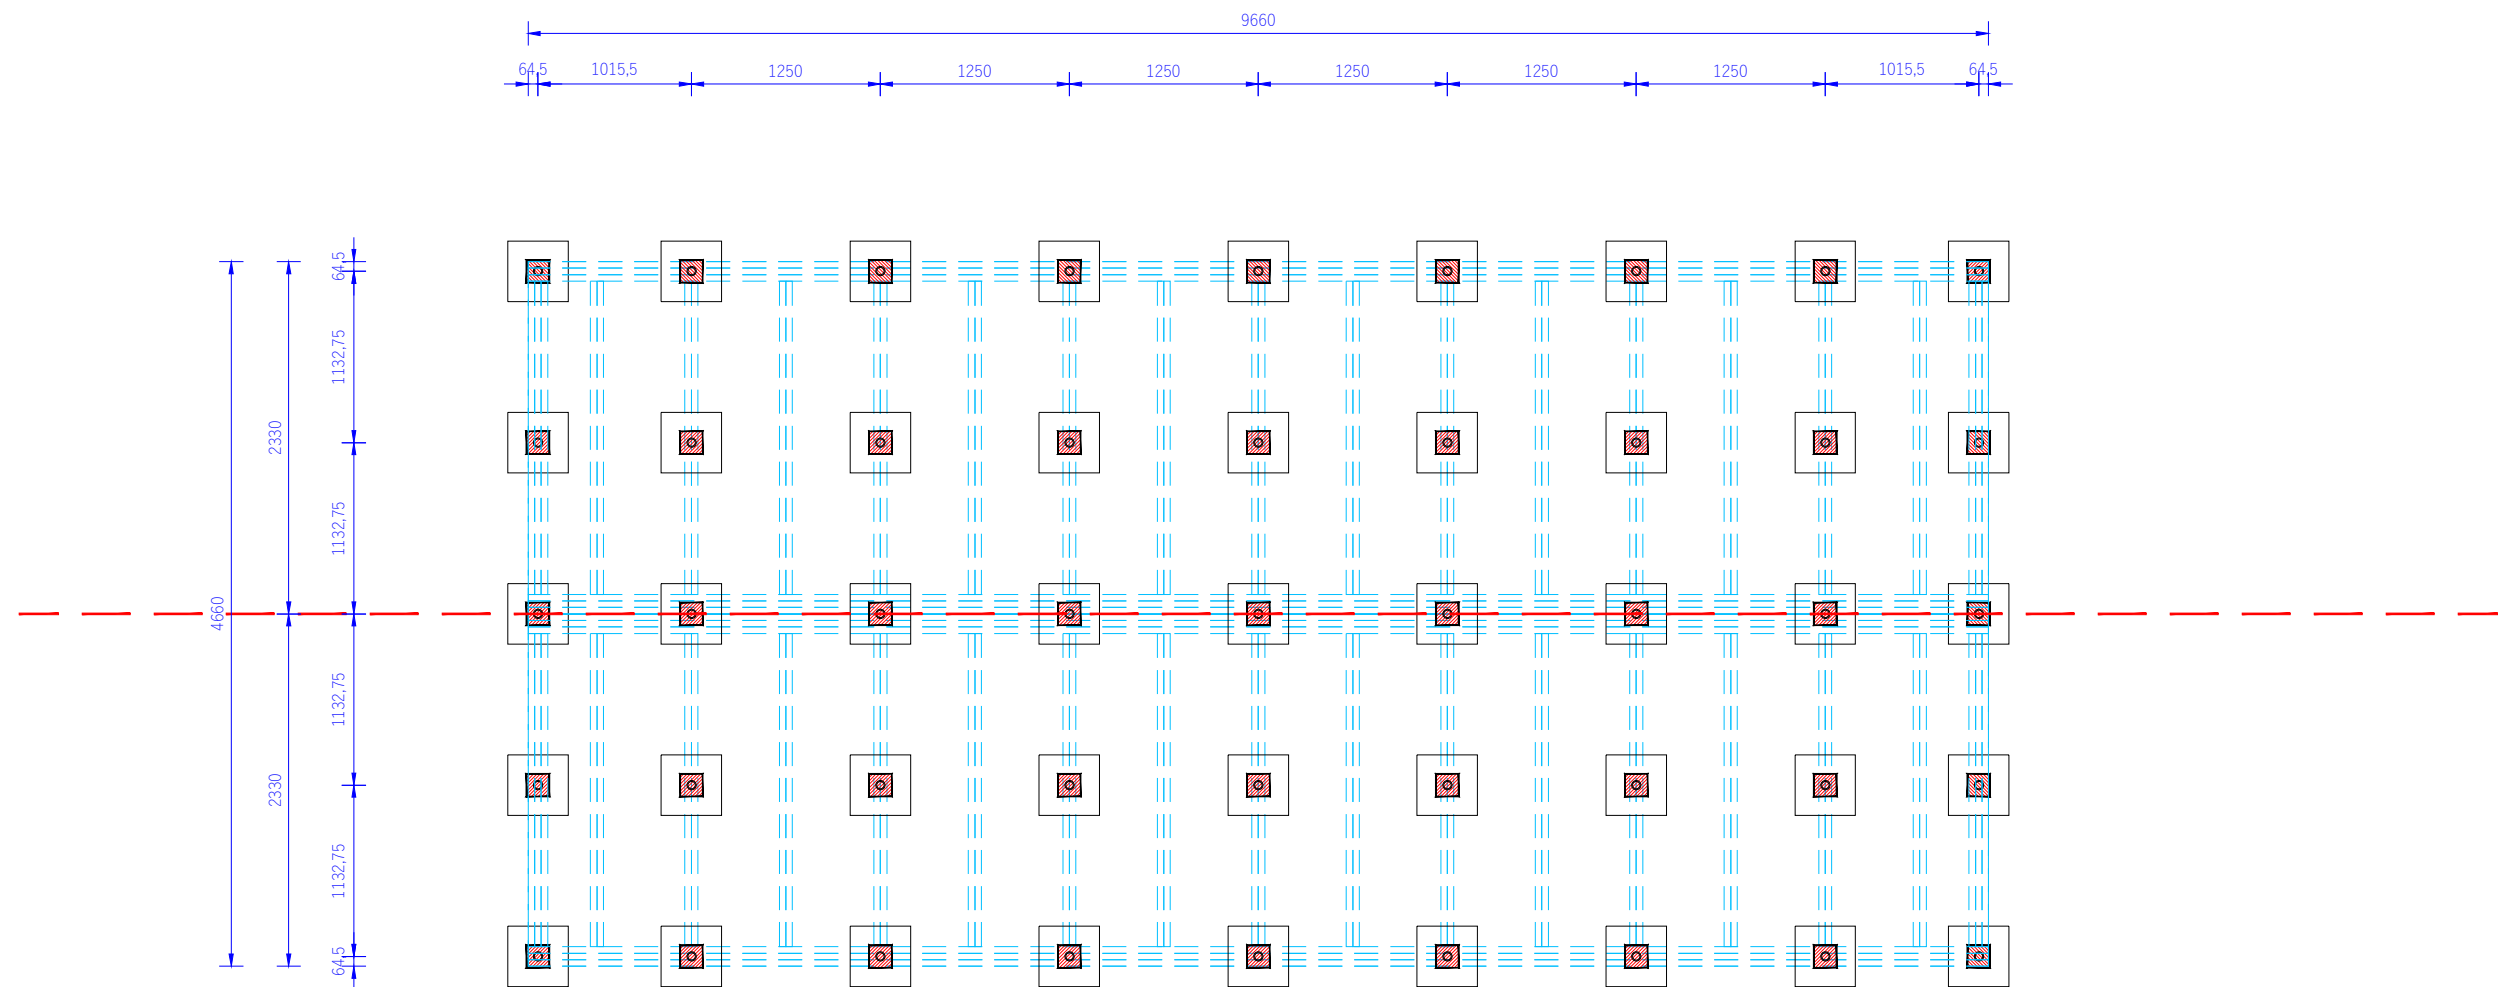


	Project Nr.				Interior area	43.35 m²	Wall thickness		44+C	F.A.	Paper size / scale	A3 / 1:50
	L_146108					Buil - up area	- m²	Built height	min	2092	1 cm - 0.50 meter 01.00 m2.00 m3.00 m4.00 m 2 cm4 cm6 cm8 cm	
	2025-12-18	Name	Date		Roof angle	16.30 °	max		2767			
					Roof area	52.55 m²	-					
					Description		FOUNDATION PLAN					

44mm+C, V
F50/W100/R150

Scale 1:10 @ A3

VERTICAL WOOD SIDING,
BREATHER MEMBRANE,
HORIZONTAL BATTENS 50x25MM,
VENTILATED CAVITY BETWEEN JOISTS 25MM,
VERTICAL BATTENS 50x25MM,
BREATHER MEMBRANE,
BUILT-UP WALL 50X100MM,
ISOLATION, $\Lambda=0.035W/(M/K)$, 100MM,
VAPOR BARRIER,
WALLBOARD 44x135MM,

TONGUE AND GROOVE FLOORBOARDS 18MM,
WOODEN FOUNDATION BEAMS, 70X50MM,
ISOLATION XPS, $\Lambda=0.035W/(M/K)$,50MM,
WATERPROOF MEMBRANE,
TIMBER MOBILE PALLET,
CONCRETE PAD,
HARDCORE.

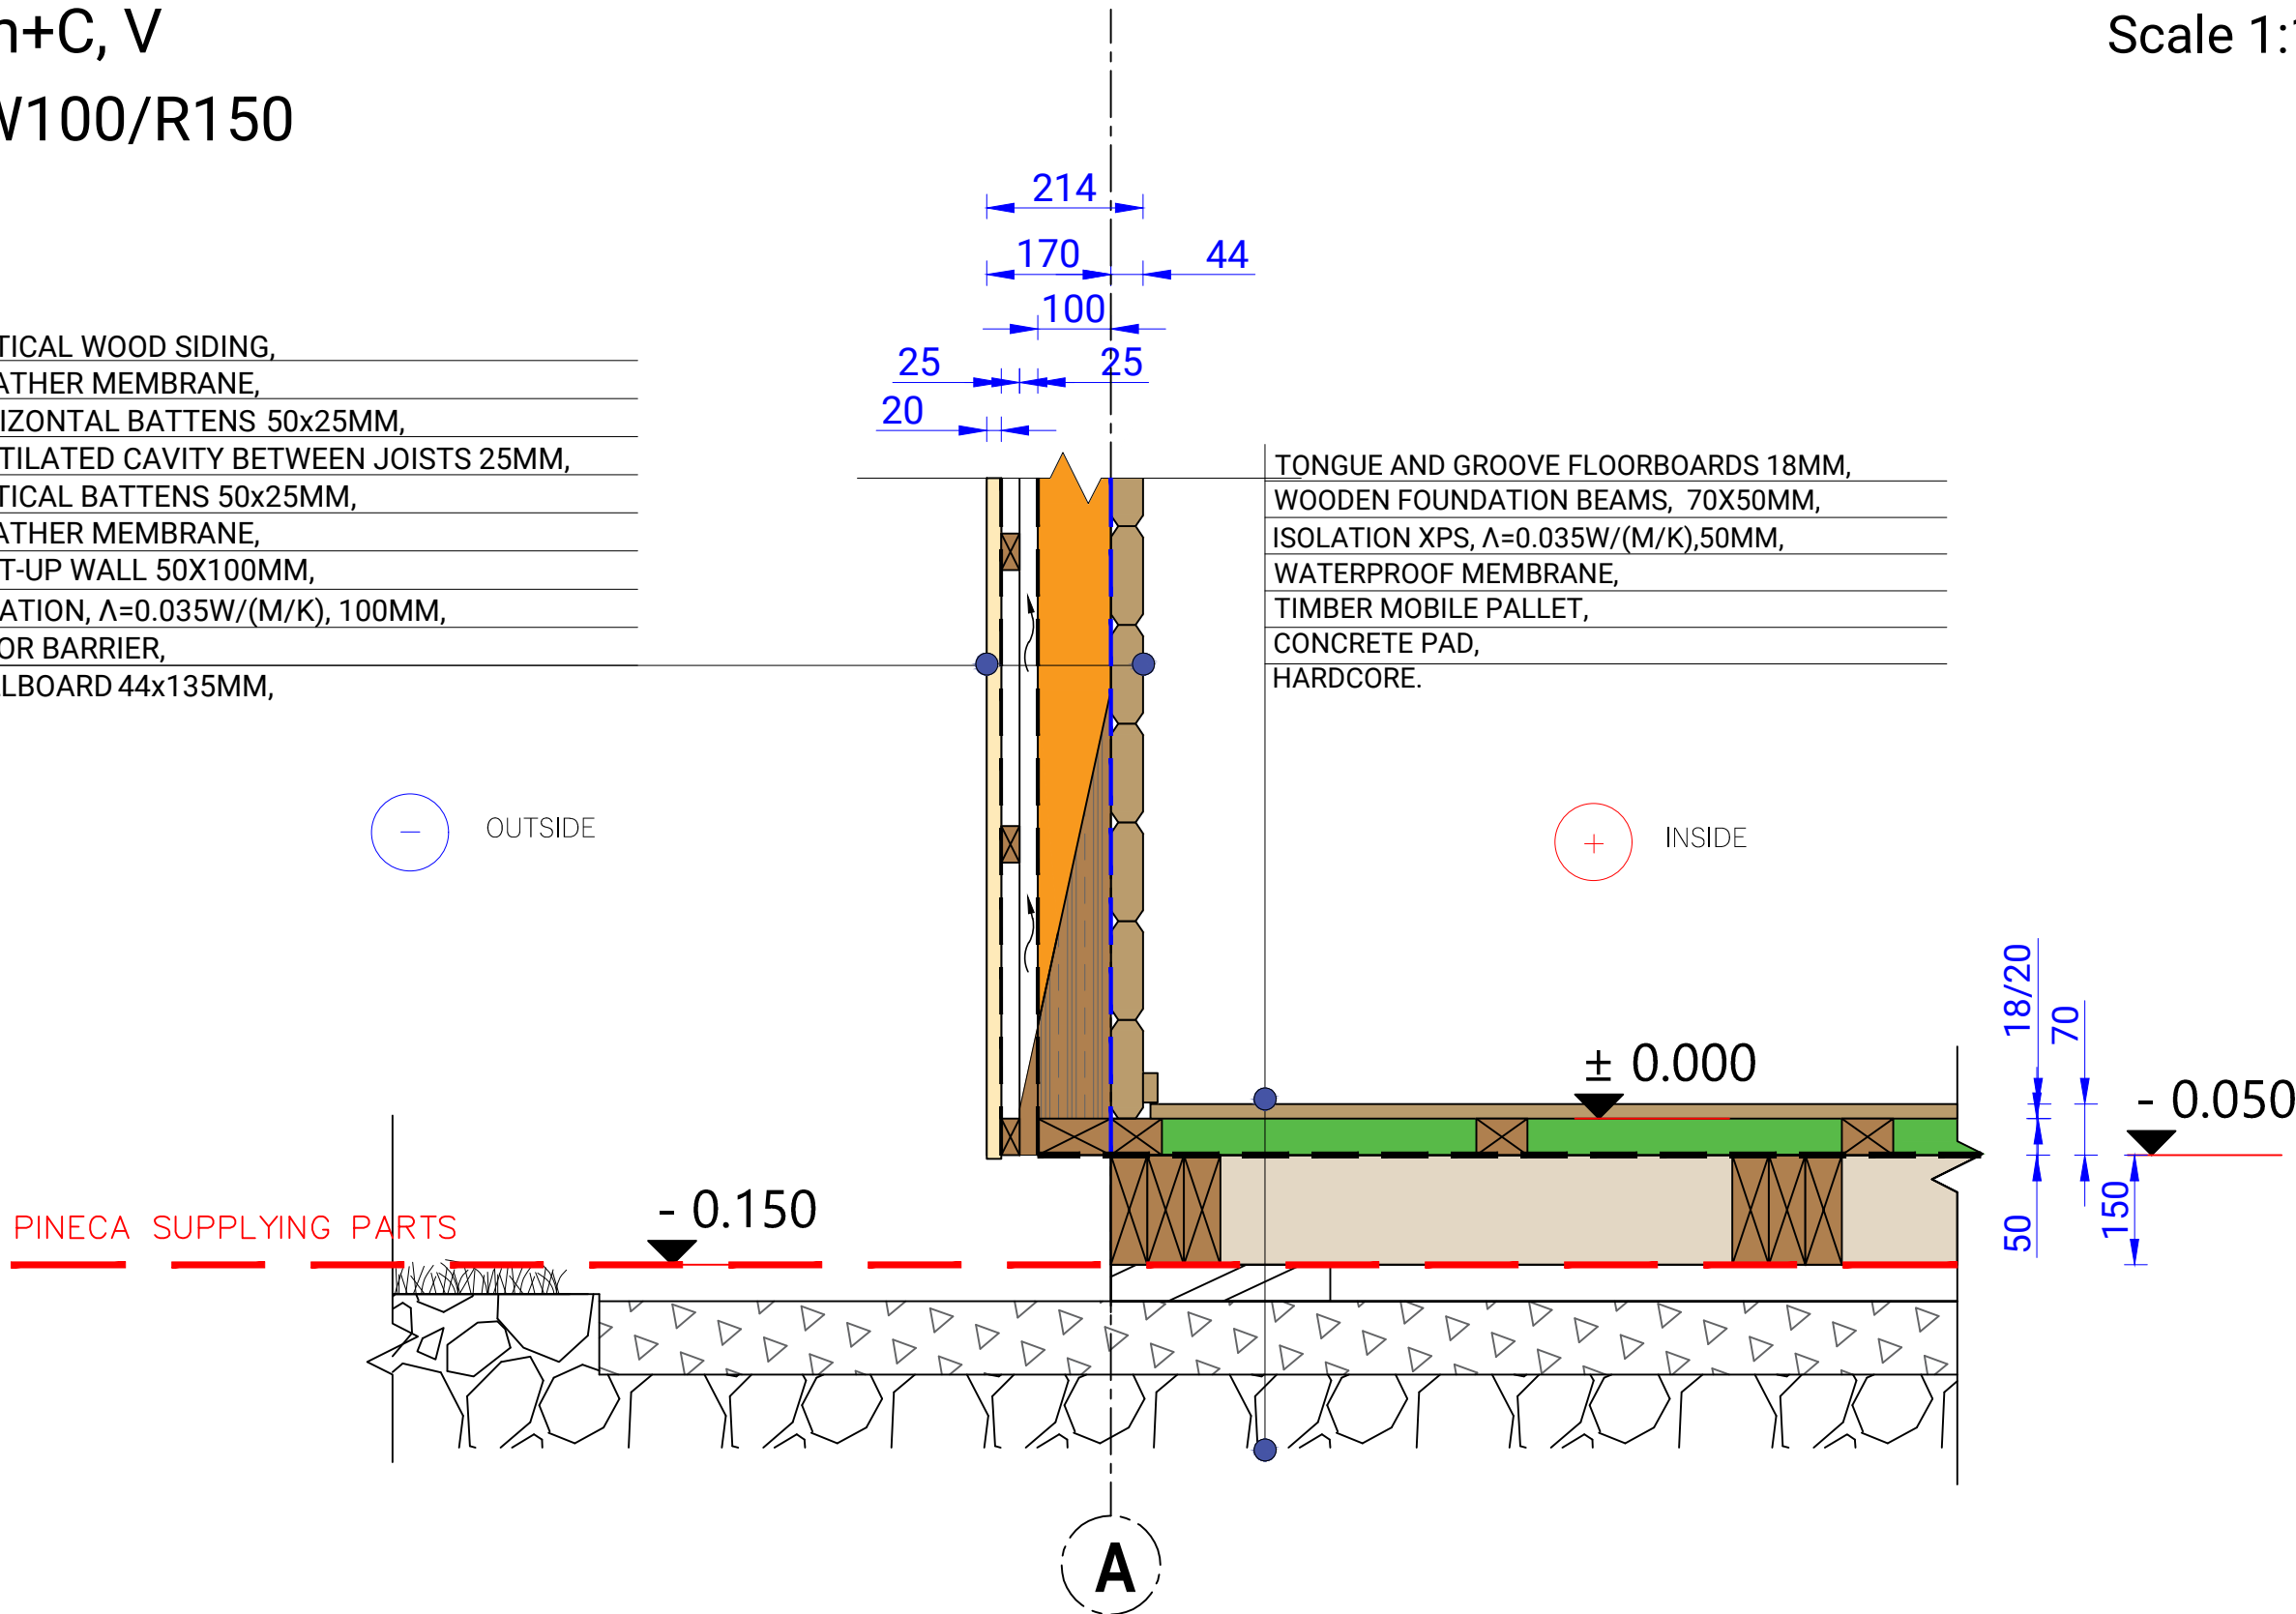

		Interior area		Wall thickness		Paper size / scale		A4 / 1:50
		Built-up area		Built height	min	0 1 m 2 m 3 m 4 m		
		Roof angle			max			
	FLOOR+WALL_NF	Roof area			▲	2 cm 4 cm 6 cm 8 cm		

Scale 1:10 @ A3
44mm+C, V,
F50/W100/R150

BITUMEN SHINGLES,
SHINGLE UNDERLAY,
OSB 15MM,
BUILT, UP ROOFING 50X25MM,
VENTILATED CAVITY BETWEEN JOISTS 25MM,
BREATHER MEMBRANE,
BUILT, UP WALL 50X50MM,
ISOLATION PAROC, $\Lambda=0.035W/(M/K)$, 50MM,
BUILT, UP WALL 50X100MM,
ISOLATION PAROC, $\Lambda=0.035W/(M/K)$, 100MM,
VAPOR BARRIER,
TONGUE AND GROOVE ROOFBOARDS 18/20MM,
ROOF RAFTER 2X44X135MM,

STEEL GUTTER SYSTEM RUUKKI

OUTSIDE
U - Wert: 0,32 W/(m²K)

OUTSIDE
U - Wert: 0,25 W/(m²K)

INSIDE

VERTICAL WOOD SIDING,
BREATHER MEMBRANE,
HORIZONTAL BATTENS 50X25MM,
VENTILATED CAVITY BETWEEN JOISTS 25MM,
VERTICAL BATTENS 50X25MM,
BREATHER MEMBRANE,
ISOLATION PAROC, $\Lambda=0.035W/(M/K)$, 100MM,
BUILT, UP WALL 50X100MM,
VAPOR BARRIER,
WALLBOARD 44X135MM,

20
25
25
100
170
214
100
44

A



Project Nr.				Interior area		Wall thickness			V.A.	Paper size / scale	A3 / 1:10
-				Buil - up area		Built height	min		1 cm - 0.50 meter 01.00 m2.00 m3.00 m4.00 m 2 cm4 cm6 cm8 cm		
-	Name	Date		Roof angle			max				
				Roof area							
				Description		DETAIL No 2					