



NOTES:

1- The steel columns shown are indicative only and have not been designed by the structural engineer.

2- See A4002 for Proposed Site Plan.

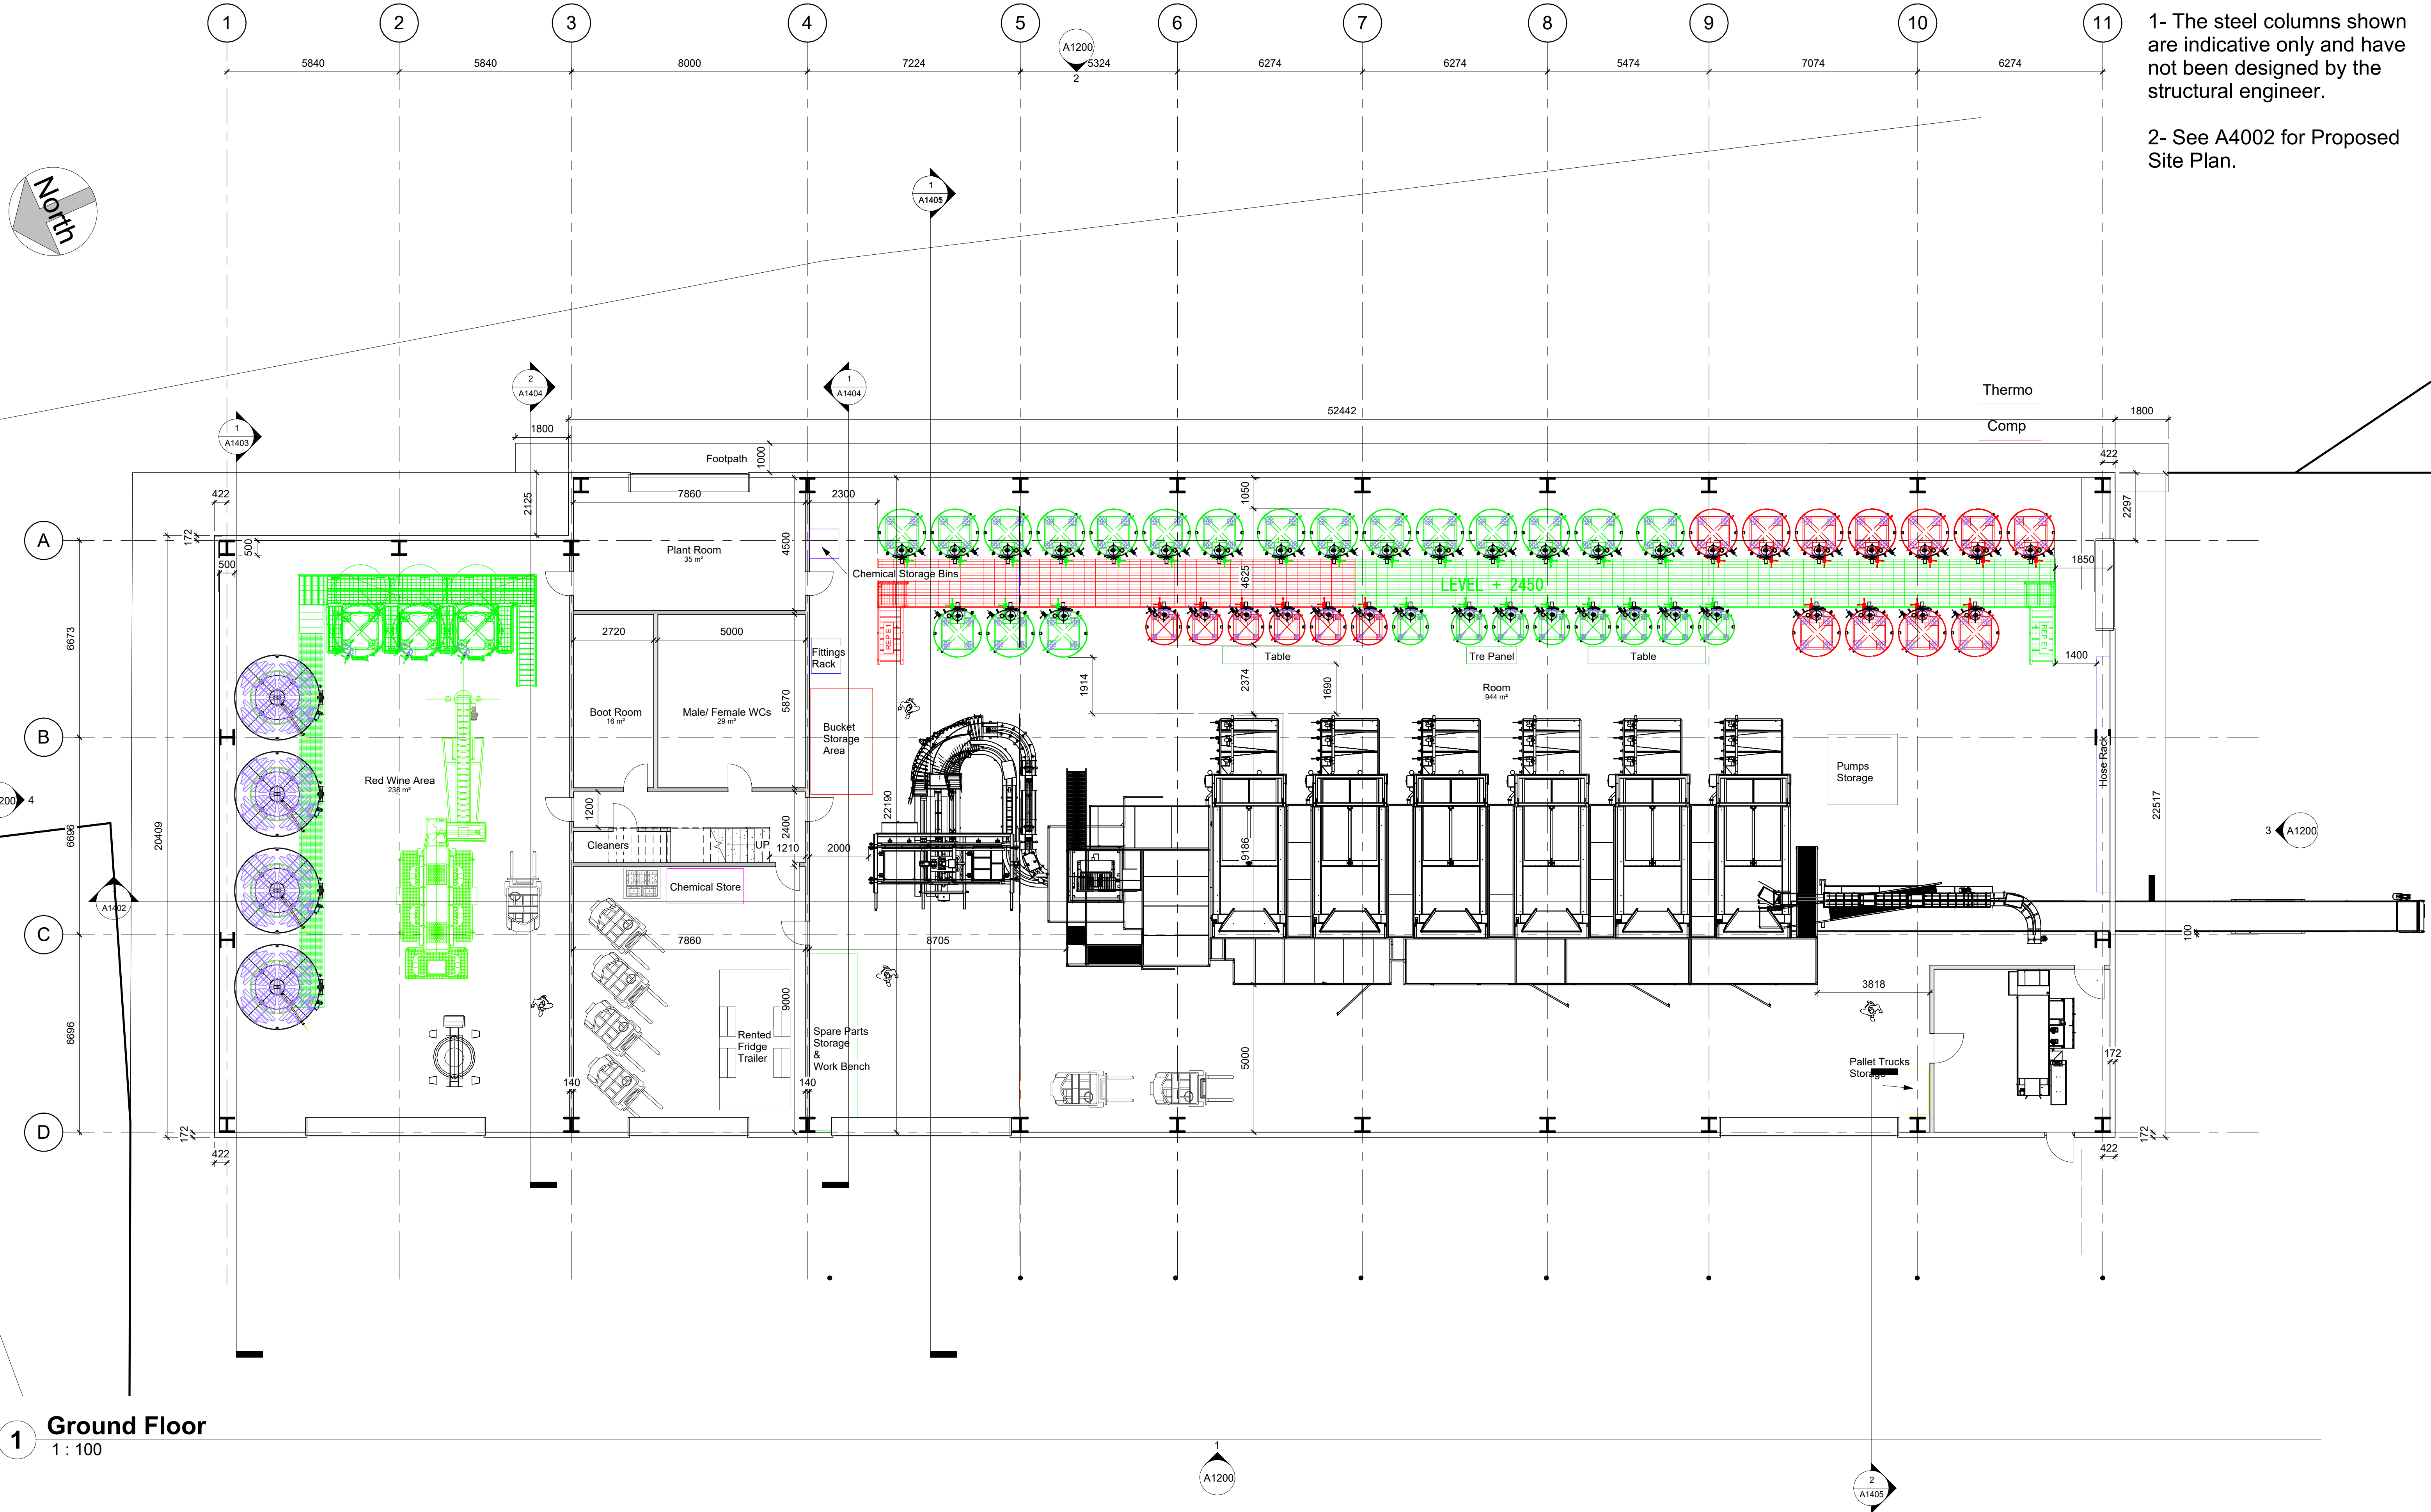

1 Ground Floor
1 : 100

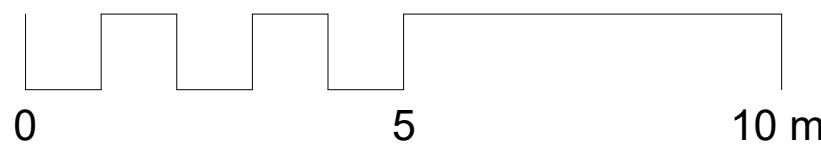

Copyright Coastline Architects.
The copyright in this document
belongs to Coastline Architects.
This Plan can not be copied or
reproduced in any form or by any
means without the written
permission of Coastline Architects.

Revision Details
S3- P02 Insulated panels added to building
and 1.2m tall concrete wall added around
exterior walls. Path shown to East of building.
Raised the ceiling height to 3.0m and stairs
adjusted. Roller shutter doors to added. I-
beams moved to avoid clashes.

S4-P01 Status revised for planning.

A1 Revit Drawing
Scales correct at A1

Drawn by
AP

Checked by
EL

Client
Nyetimber

Status
For Planning

Project
New Pressing Centre

Date
23/07/26

Drawing Title
Ground Floor Plan

Drawing Number
Project ID Originator Zone Level Type Role Drg No.
1353 - CLine - XX - 00 - DR - A - 1001

Status/Rev.
S4- P01

