



NOTES:

- 1- External cladding to be vertical aluminium insulated sheeting.
2- Roof to be pitched and cladding material to match external walls.
3- See A4000 and A4001 for existing and proposed location plans.

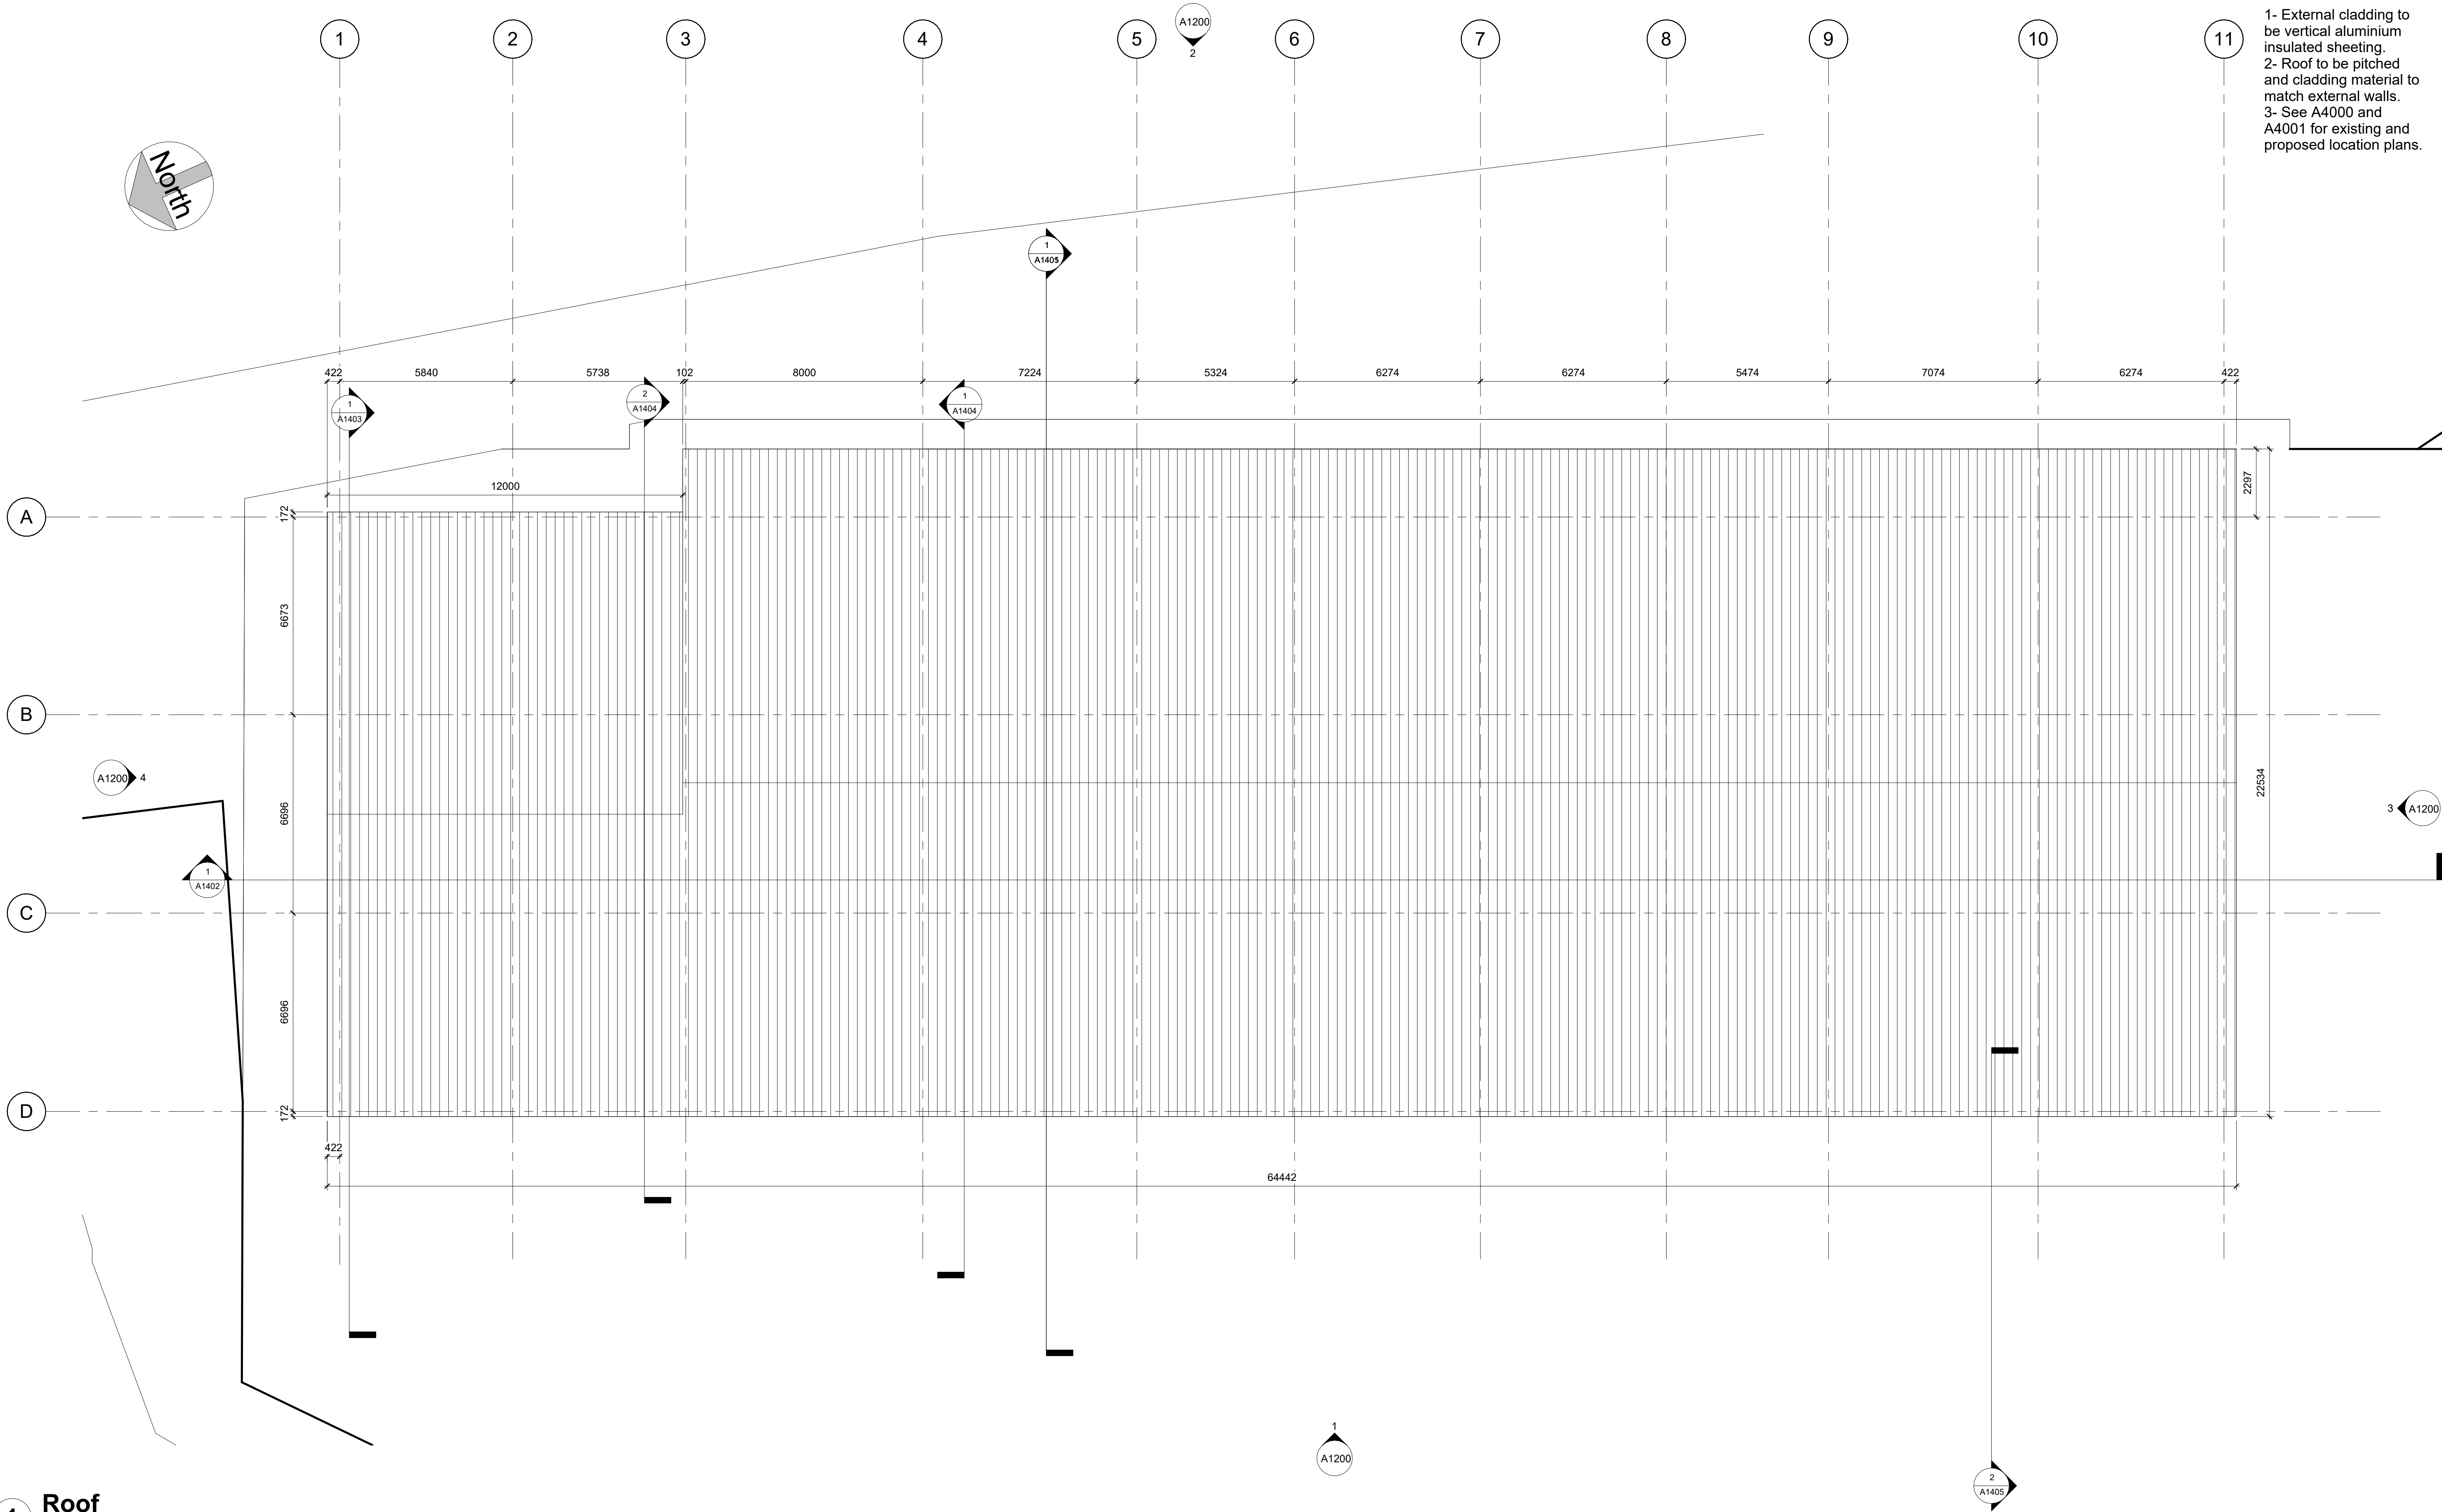

1 Roof
1 : 100

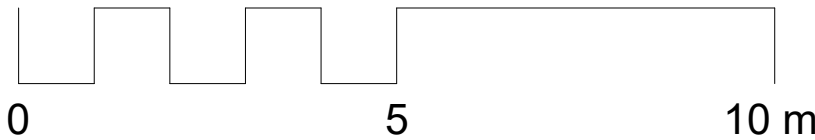

Copyright Coastline Architects.
The copyright in this document
belongs to Coastline Architects.
This Plan can not be copied or
reproduced in any form or by any
means without the written
permission of Coastline Architects.

Revision Details
S4-P01 Status revised for planning.

A1 Revit Drawing
Scales correct at A1

Drawn by
IS

Checked by
EL

Client
Nyetimber

Status
For Planning

Project
New Pressing Centre

Date
23/07/26

Drawing Title
Roof Plan

Drawing Number
Project ID Originator Zone Level Type Role Drg No.
1353 - CLine - XX - 00 - DR - A - 1003

Status/Rev.
S4-P01

