


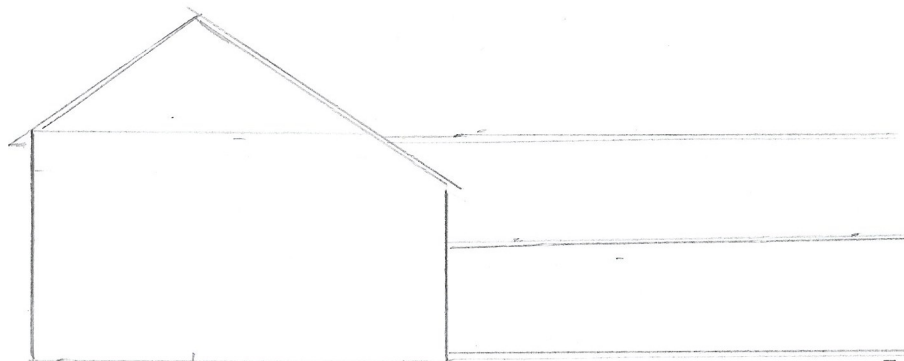


FRONT ELEVATION  
(WEST)



SIDE ELEVATION  
(SOUTH)

SCALE  
BAR 1:50

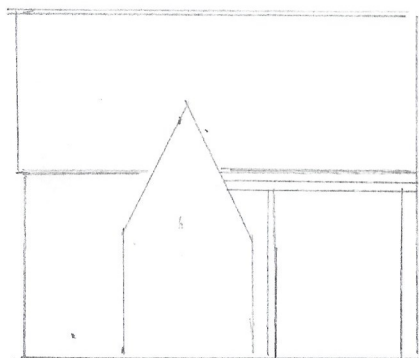

REAR ELEVATION  
(EAST)

DRG No MS/2026  
Relating to Slingfold Village  
Stores, The Street, Slingfold RH13 0RP  
SCALE 1:50  
3 AUGUST 2026