


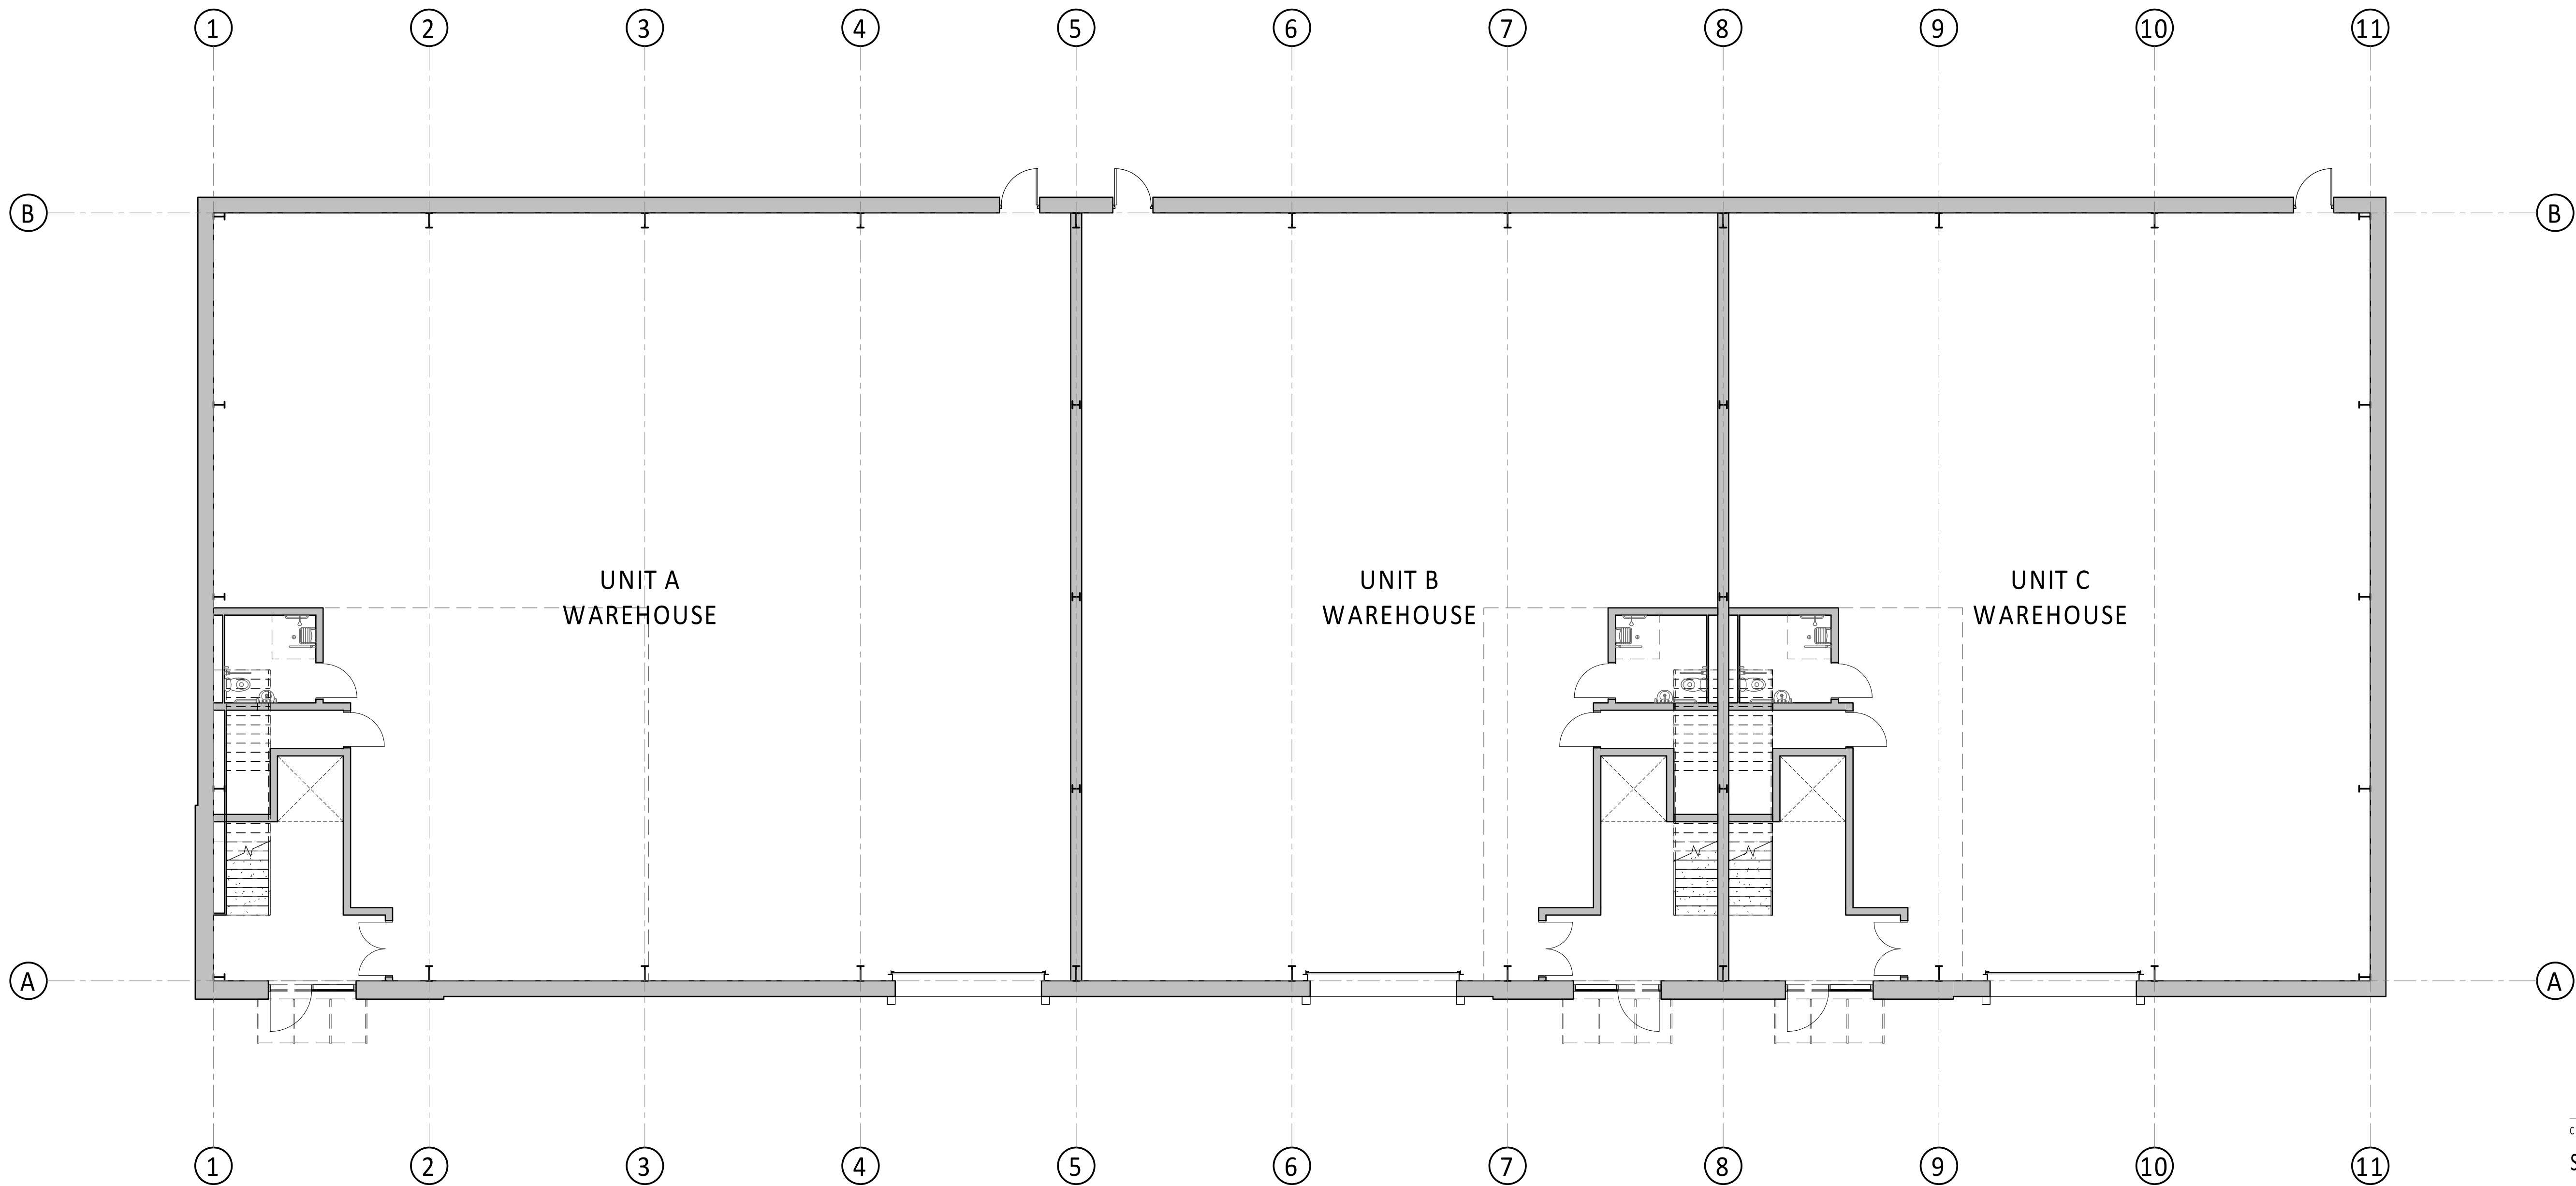

Client:  
**SABBG HOLDINGS LTD**



Project:  
**SHOREHAM ROAD  
HENFIELD**

24 Church St. West,  
Woking, Surrey,  
GU21 6HT  
01483 494 350

info@prc-group.com  
www.prc-group.com

Drawing Title:  
**BUILDING 1 - GROUND  
FLOOR PLAN**

Scale: @ A1: 1:100  
Checked by: MC  
Date: 17.09.2024

Job No: 11647  
Stage\_Drawing No: PL\_101  
Rev:

Issue Status:  
Construction ☐ Preliminary ☐  
Information ☐ Approval ☒  
Tender ☐

Architecture  
Planning  
Master Planning  
Urban Design  
Interiors  
Landscape

Offices  
Woking  
London  
Milton Keynes  
Warsaw

PRC Architecture & Planning

04/12/2024 11:31:28

