



Figured dimensions only are to be used. All dimensions to be checked onsite. Differences between drawings and between drawings and specification or bills of quantities to be reported to the PRC Group.

The copyright of the drawings and designs contained therein remains vested in the PRC Group.


Revisions:	Drawn / Chd:	Date:
ISSUED FOR PLANNING	MC/SC	11.10.2024

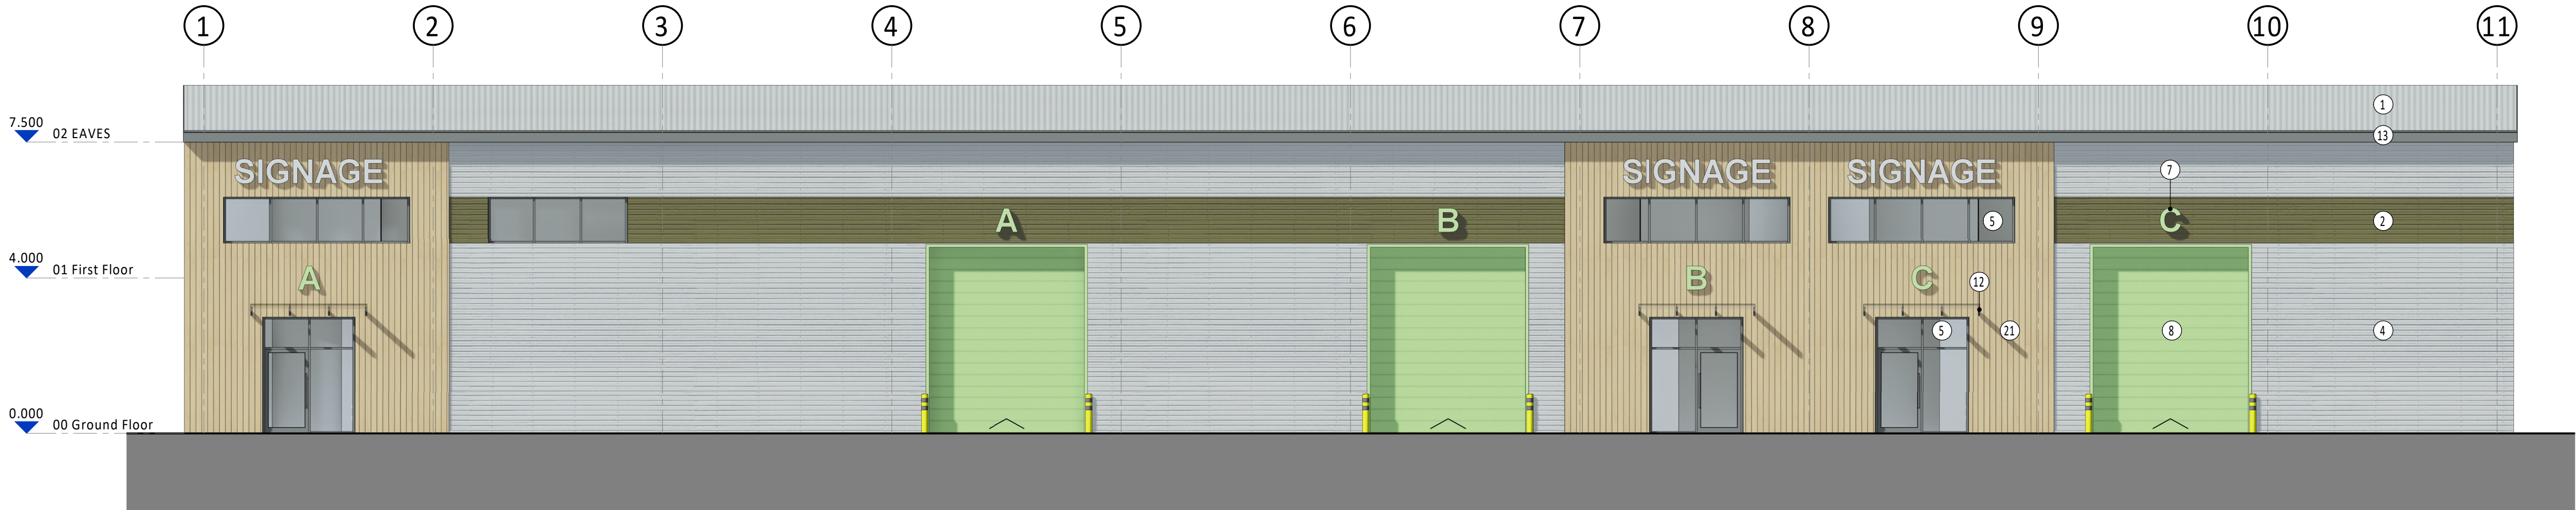


SOUTH ELEVATION
1 : 100

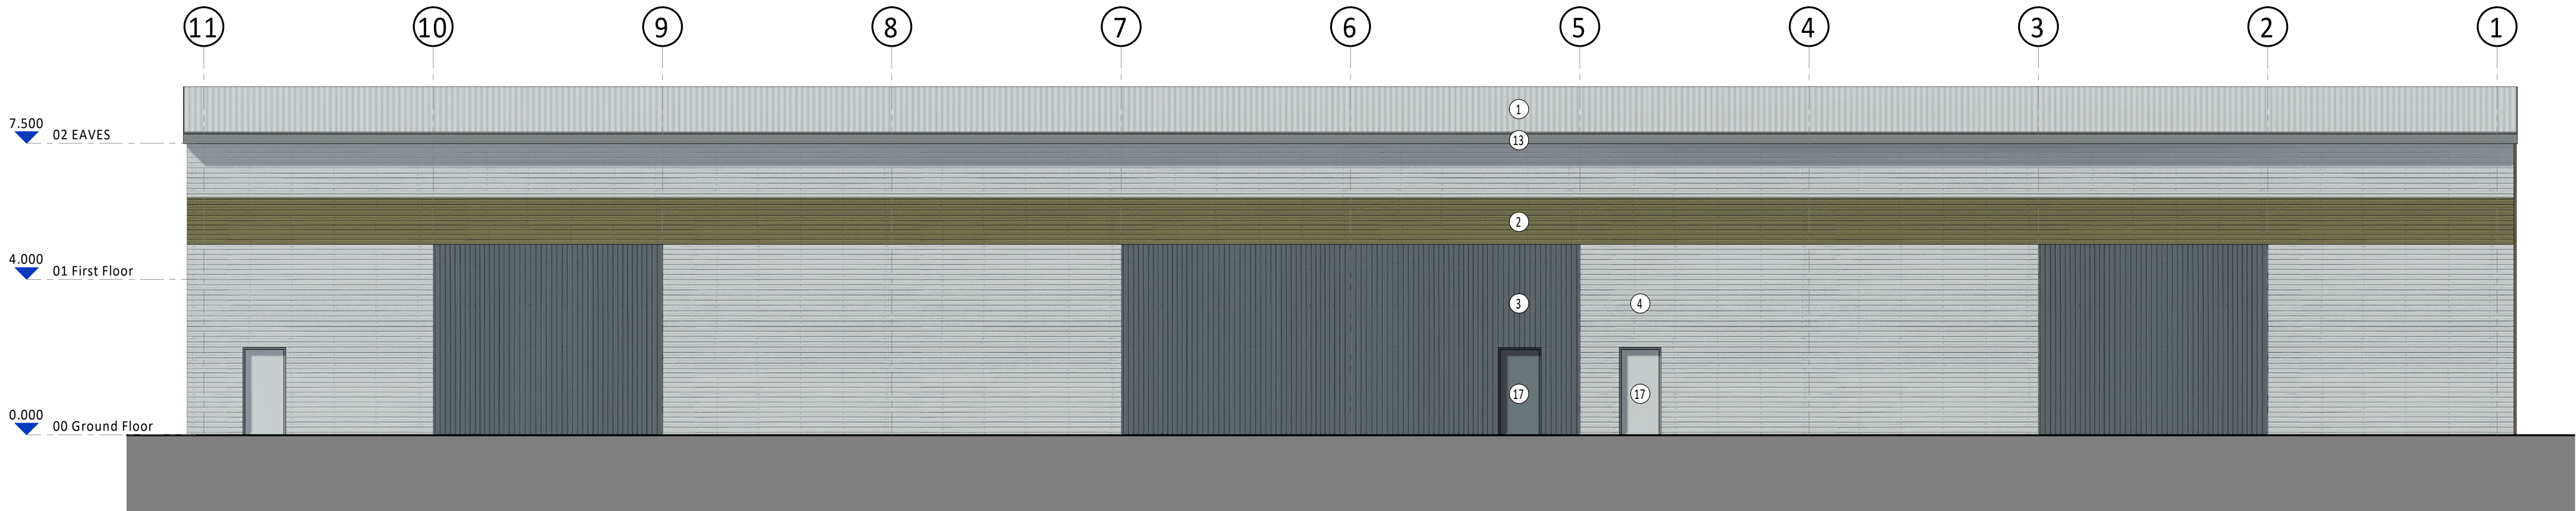

NORTH ELEVATION
1 : 100

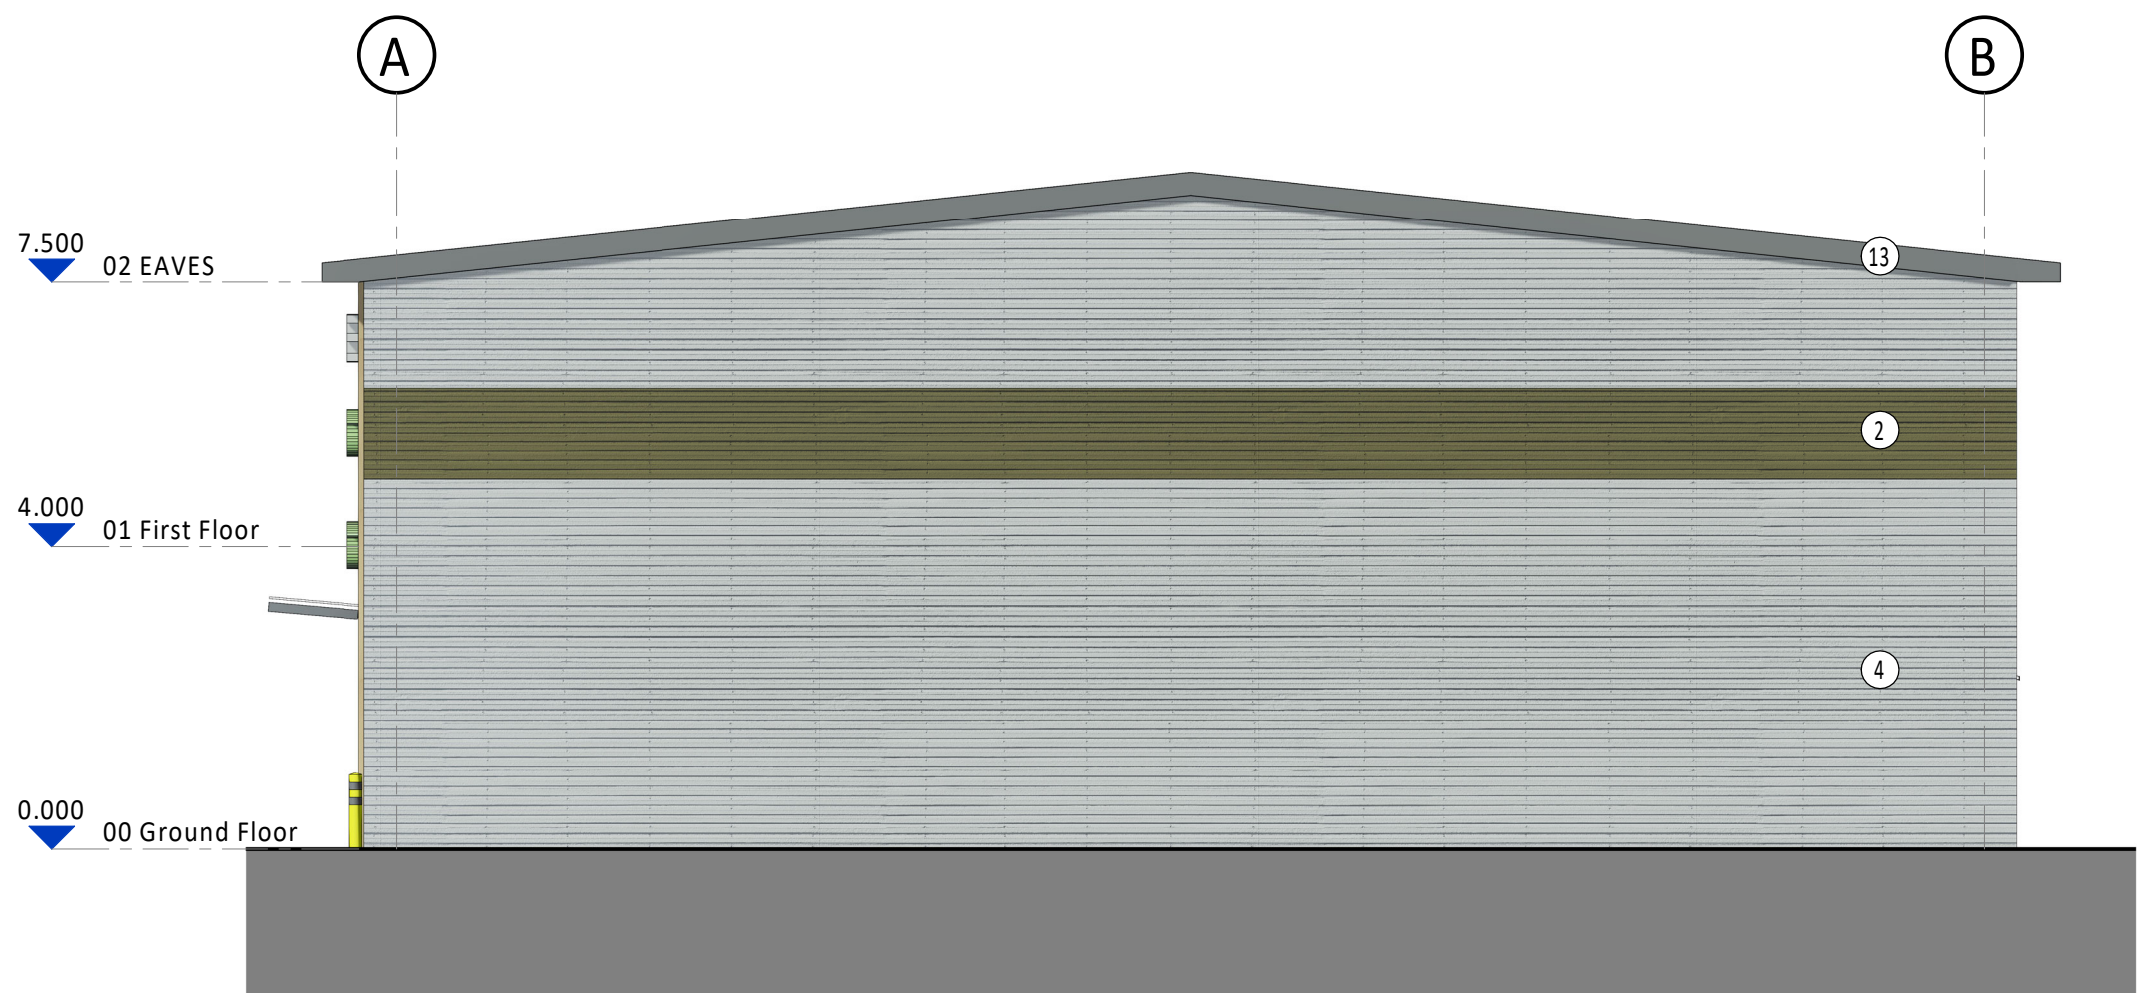

EAST ELEVATION
1 : 100

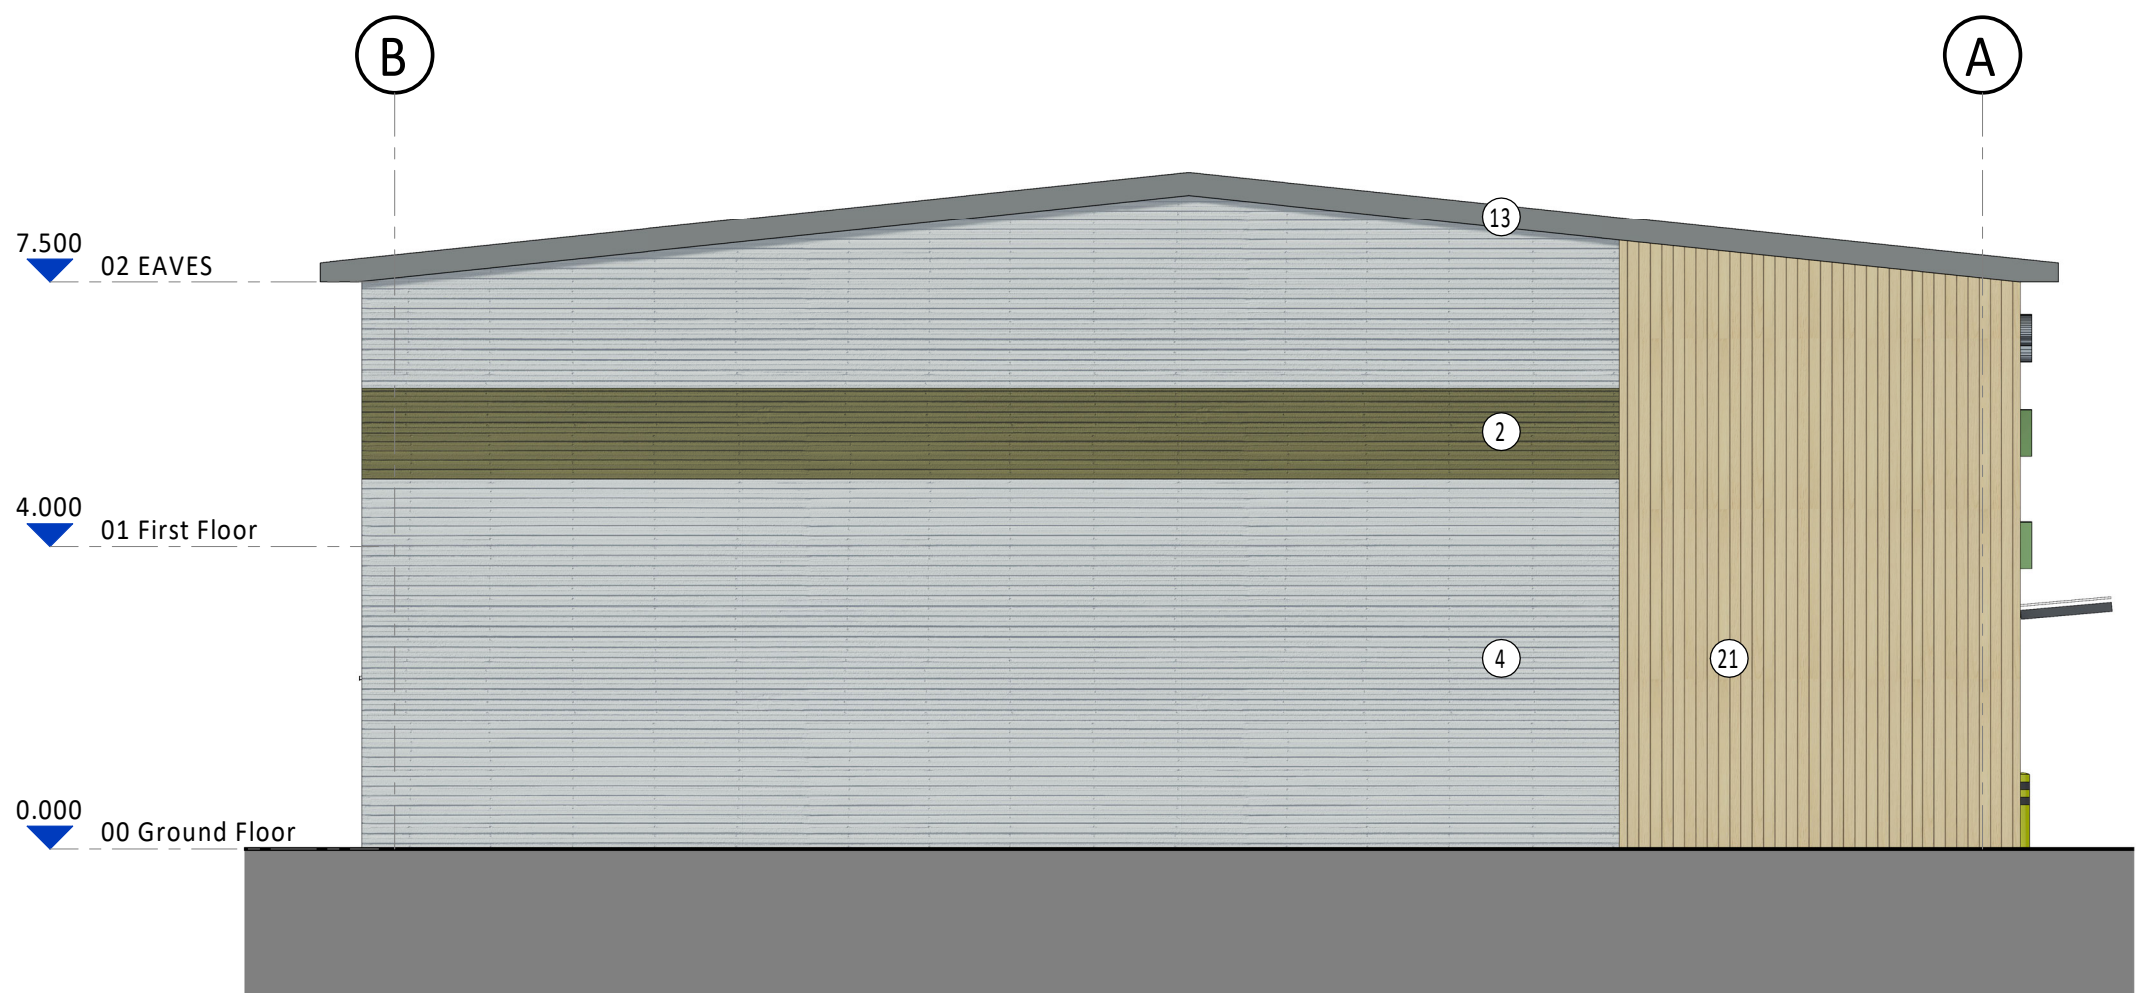

WEST ELEVATION
1 : 100

SCHEDULE OF MATERIALS & FINISHES	
1	PROFILED INSULATED COMPOSITE PANELS TO SPECIALIST SUB CONTRACTORS DETAIL - COLOUR : LIGHT GREY
2	HORIZONTAL PROFILED INSULATED COMPOSITE PANELS - COLOUR: DARK GREEN
3	VERTICAL PROFILED INSULATED COMPOSITE PANELS - COLOUR: DARK GREY
4	HORIZONTAL PROFILED INSULATED COMPOSITE PANELS - COLOUR: LIGHT GREY
5	PPC ALUMINIUM DOUBLE GLAZED WINDOW / CURTAIN WALL - COLOUR: DARK GREY
7	100MM RAISED METAL SIGNAGE - COLOUR: LIGHT GREEN
8	GOODS LEVEL ACCESS DOOR - STEEL / SECTIONAL - COLOUR: LIGHT GREEN
12	MAIN ENTRANCE CANOPY - CLEAR GLAZED WITH STAINLESS STEEL SUPPORT FRAMING COMPLETE WITH GUTTER AND DOWNPIPE - COLOUR: DARK GREY
13	FORMED METAL EAVES FLASHINGS - COLOUR LIGHT GREY
17	INSULATED METAL FIRE EXIT DOORS - COLOUR: LIGHT GREY / DARK GREY
21	VERTICAL TIMBER EFFECT INSULATED COMPOSITE PANELS

Client:
SABBG HOLDINGS LTD

Project:
SHOREHAM ROAD
HENFIELD

Drawing Title:
BUILDING 1 - ELEVATIONS

Scale @ A1:
1 : 100

Checked by:
MC

Date:
17.09.2024

Job No:
11647

Stage_Drawing No:
PL_104

Rev:

Issue Status:
Construction ☐ Preliminary ☐
Information ☐ Approval ☒
Tender ☐

PRC Architecture & Planning

04/12/2024 11:32:17



24 Church St. West,
Woking, Surrey,
GU21 6HT

01483 494 350
info@prc-group.com
www.prc-group.com

Architecture

Planning
Master Planning
Urban Design
Interiors
Landscape

Offices

Woking
London
Milton Keynes
Warsaw

