


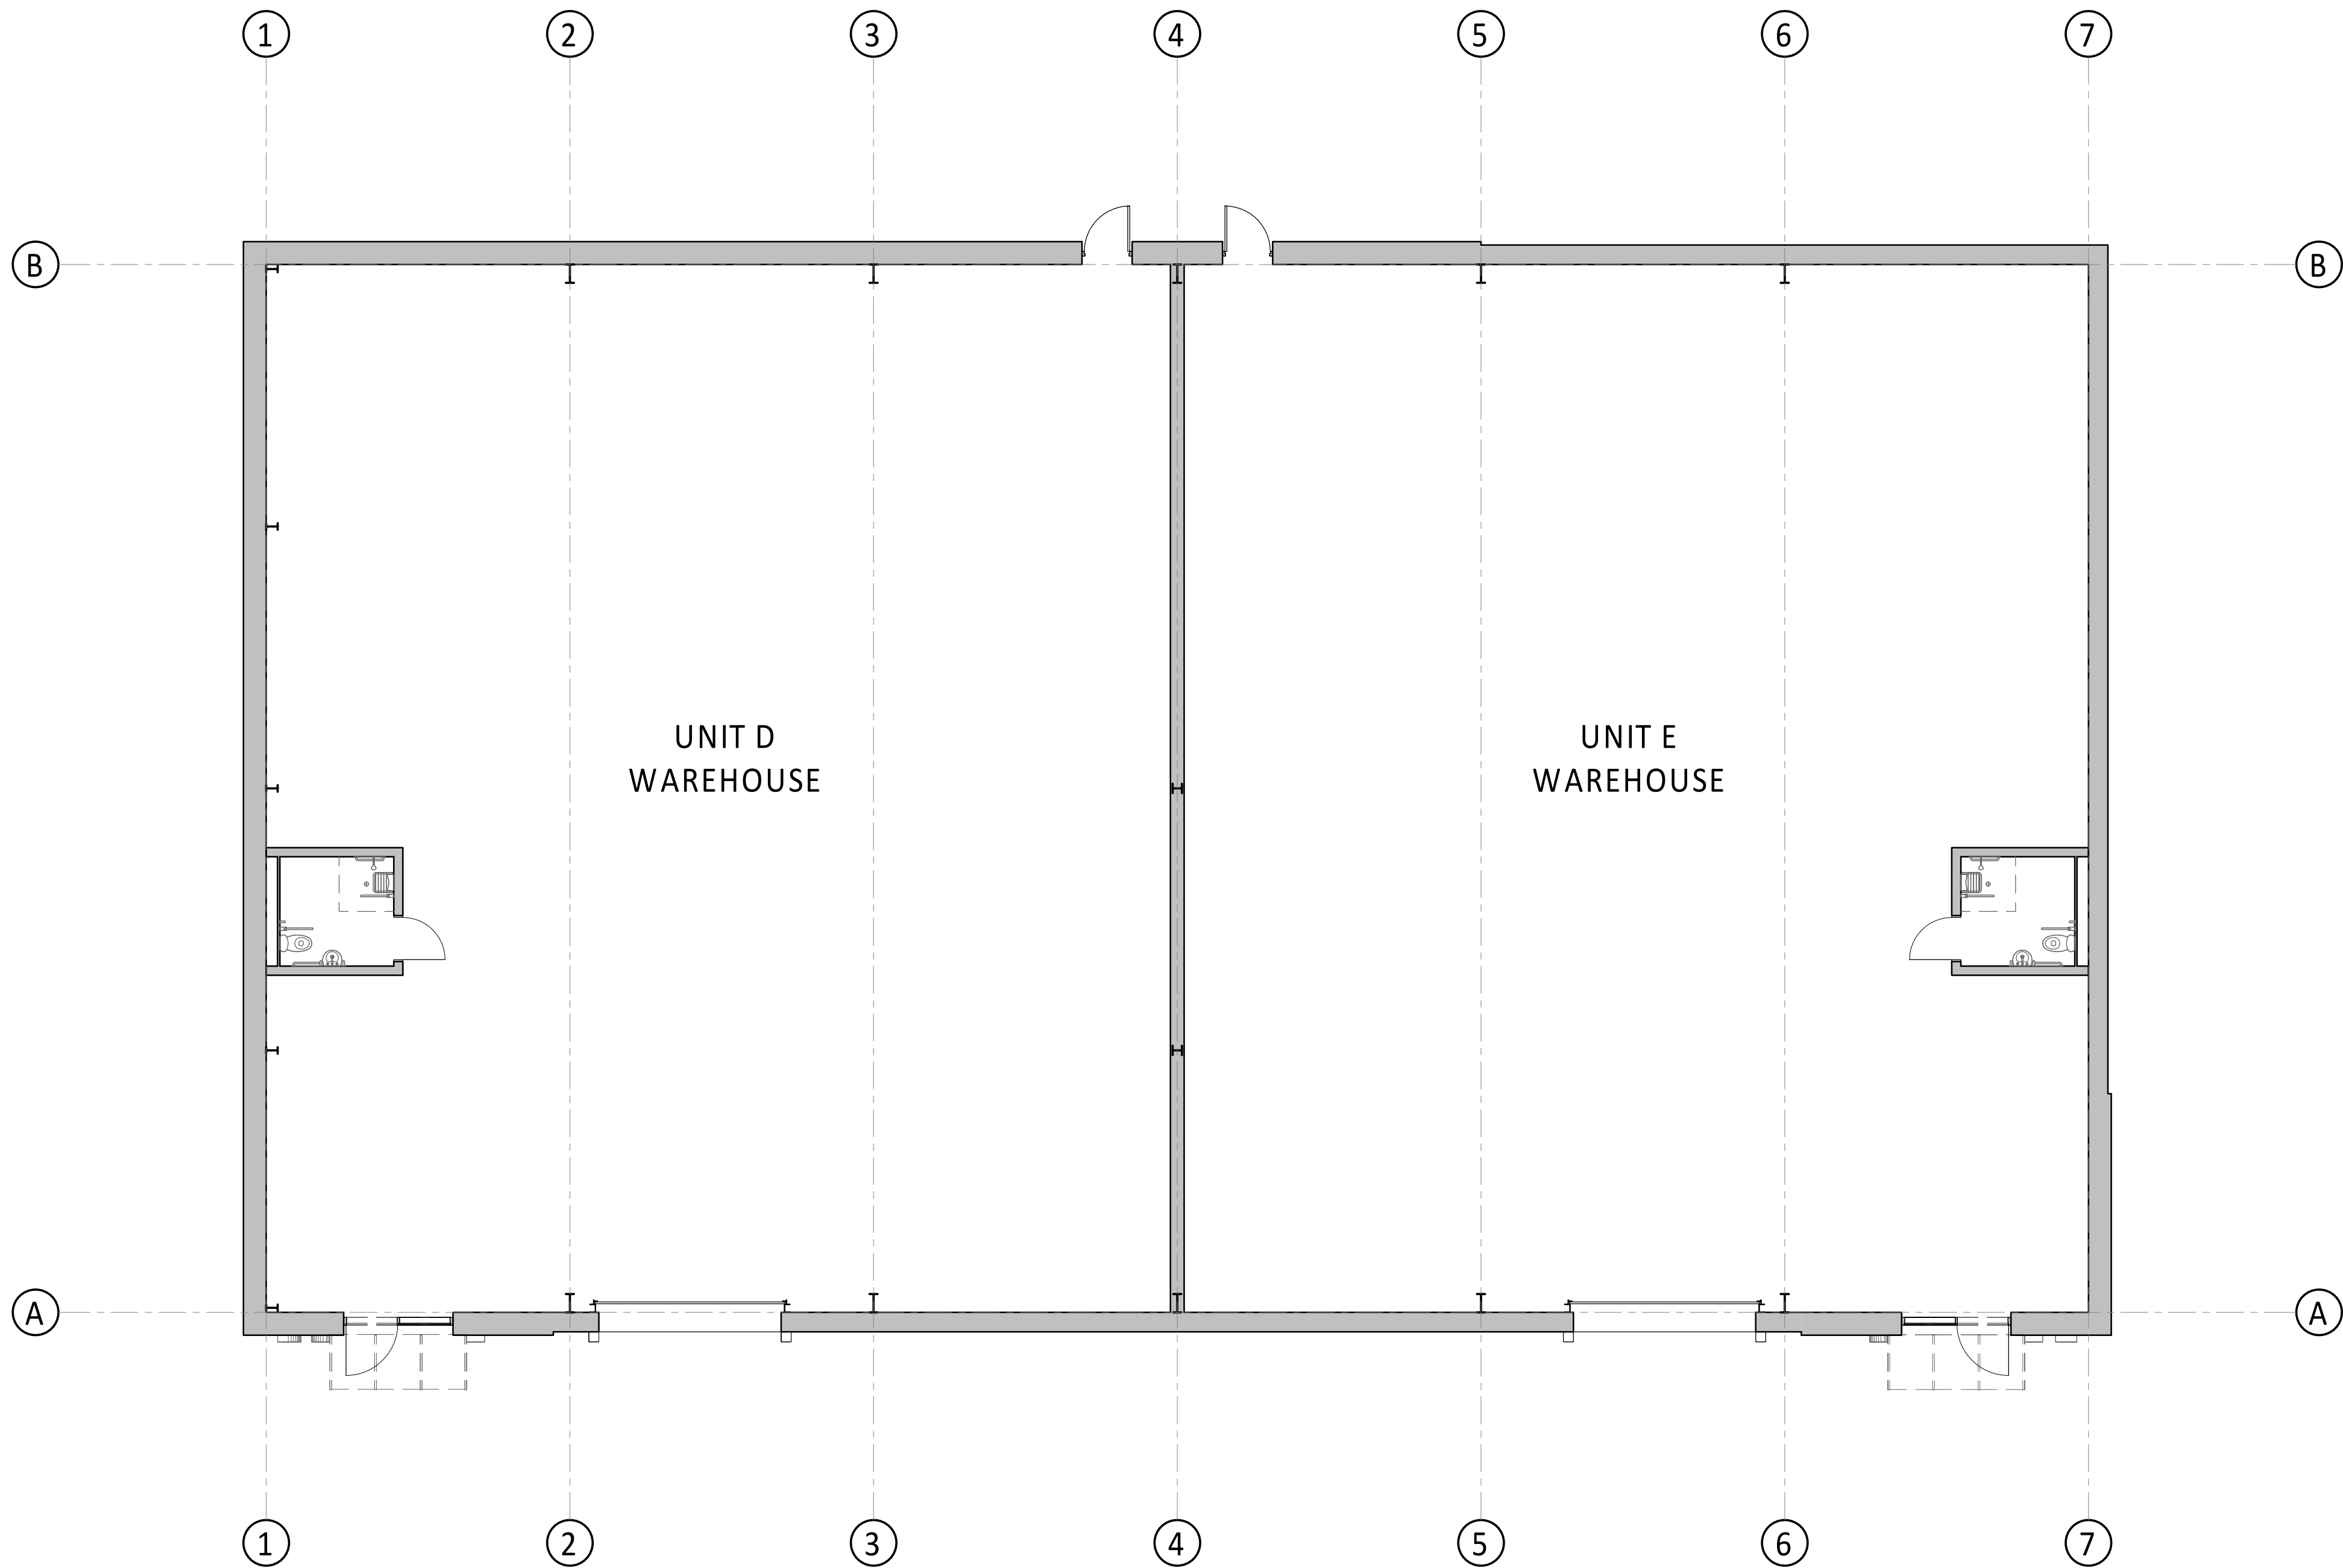

Client:

SABBG HOLDINGS LTD



Project:

SHOREHAM ROAD
HENFIELD

24 Church St. West,
Woking, Surrey,
GU21 6HT

01483 494 350

info@prc-group.com
www.prc-group.com

Drawing Title:

**BUILDING 2 - GROUND
FLOOR PLAN**

Scale @ A1: 1:100

Checked by: MC

Date: 17.09.2024

Job No: 11647

Stage_Drawing No: PL_201

Rev:

Issue Status:

Construction ☐ Preliminary ☐

Information ☐ Approval ☒

Tender ☐

Architecture

Planning

Master Planning

Urban Design

Interiors

Landscape

Offices

Woking

London

Milton Keynes

Warsaw

PRC Architecture & Planning

04/12/2024 11:33:55