


Revisions:	Drawn / Chld:	Date:
ISSUED FOR PLANNING	MC/SC	11.10.2024

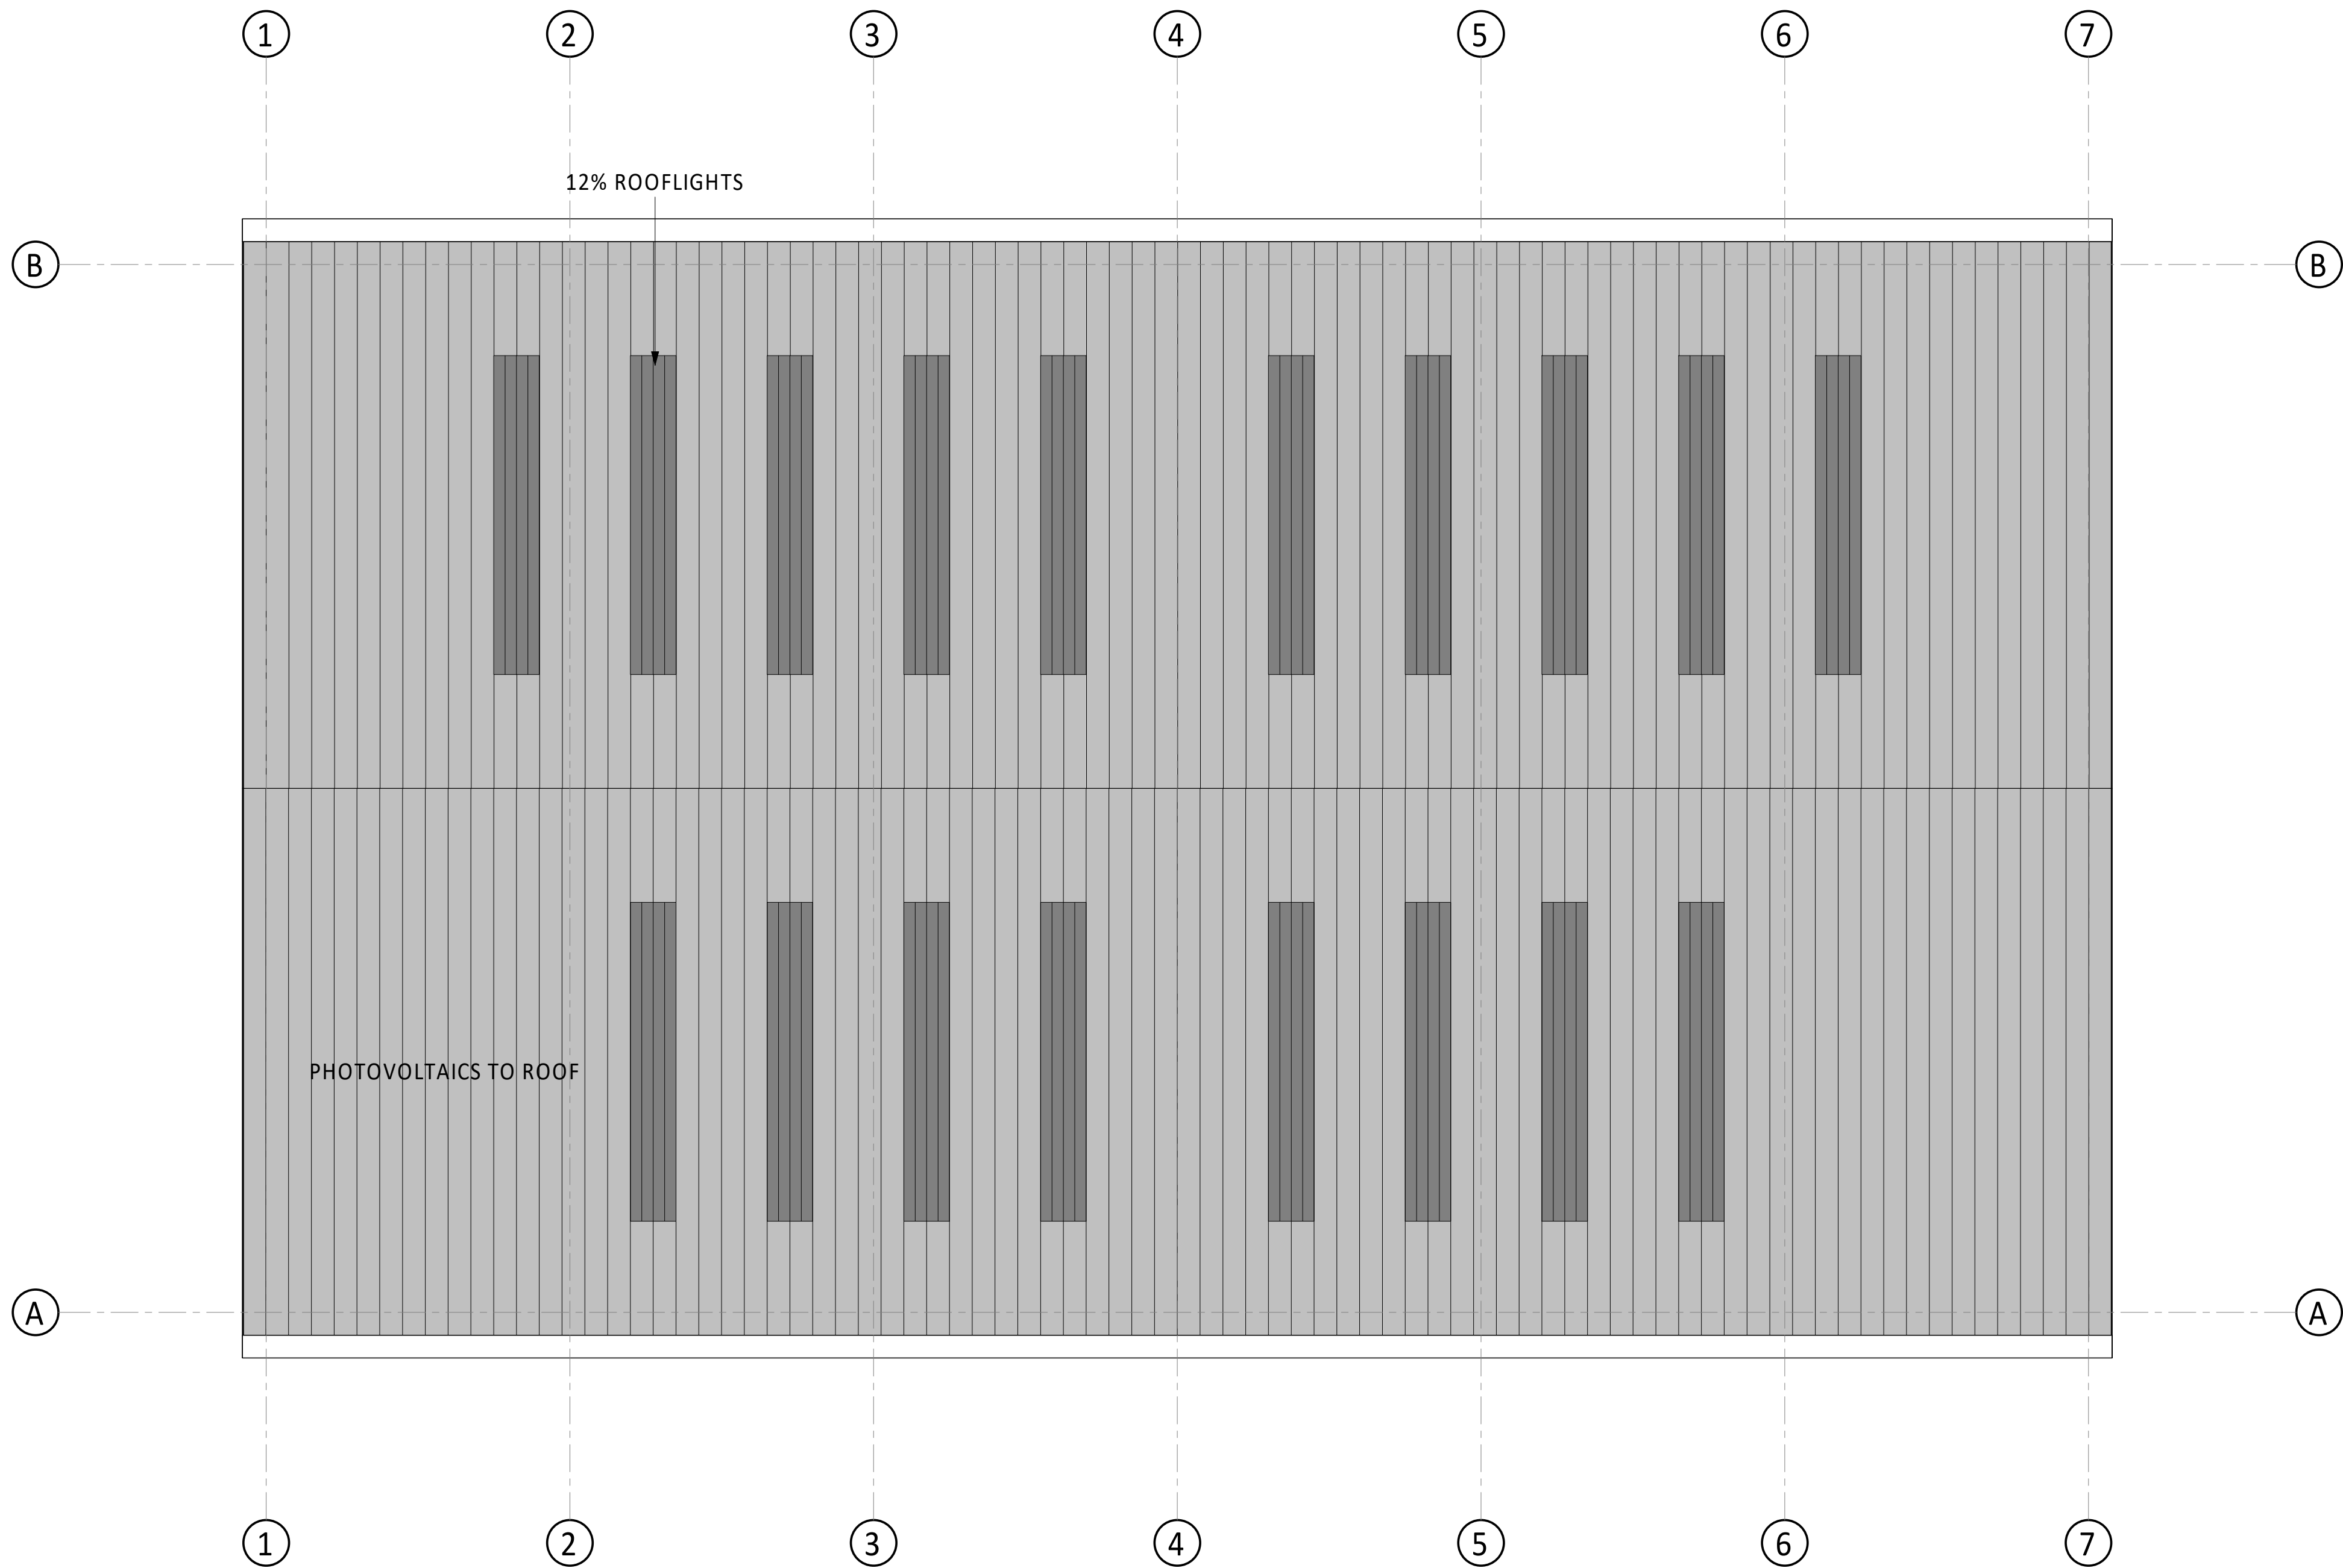

Client:	SABBG HOLDINGS LTD	PRC
Project:	SHOREHAM ROAD HENFIELD	24 Church St. West, Woking, Surrey, GU21 6HT 01483 494 350 info@prc-group.com www.prc-group.com

Drawing Title:	BUILDING 2 - ROOF PLAN	Architecture
Scale @ A1:	1 : 100	Planning
Checked by:	MC	Master Planning
Date:	17.09.2024	Urban Design
Job No:	11647	Interiors
Stage_Drawing No:	PL_202	Landscape
Rev:		
Issue Status:		Offices
Construction	☐ Preliminary	Woking
Information	☐ Approval	London
Tender	☐	Milton Keynes
		Warsaw
PRC Architecture & Planning		
04/12/2024 11:34:00		