


Client:
SABBG HOLDINGS LTD

Project:
**SHOREHAM ROAD
HENFIELD**

24 Church St. West,
Woking, Surrey,
GU21 6HT
01483 494 350
info@prc-group.com
www.prc-group.com

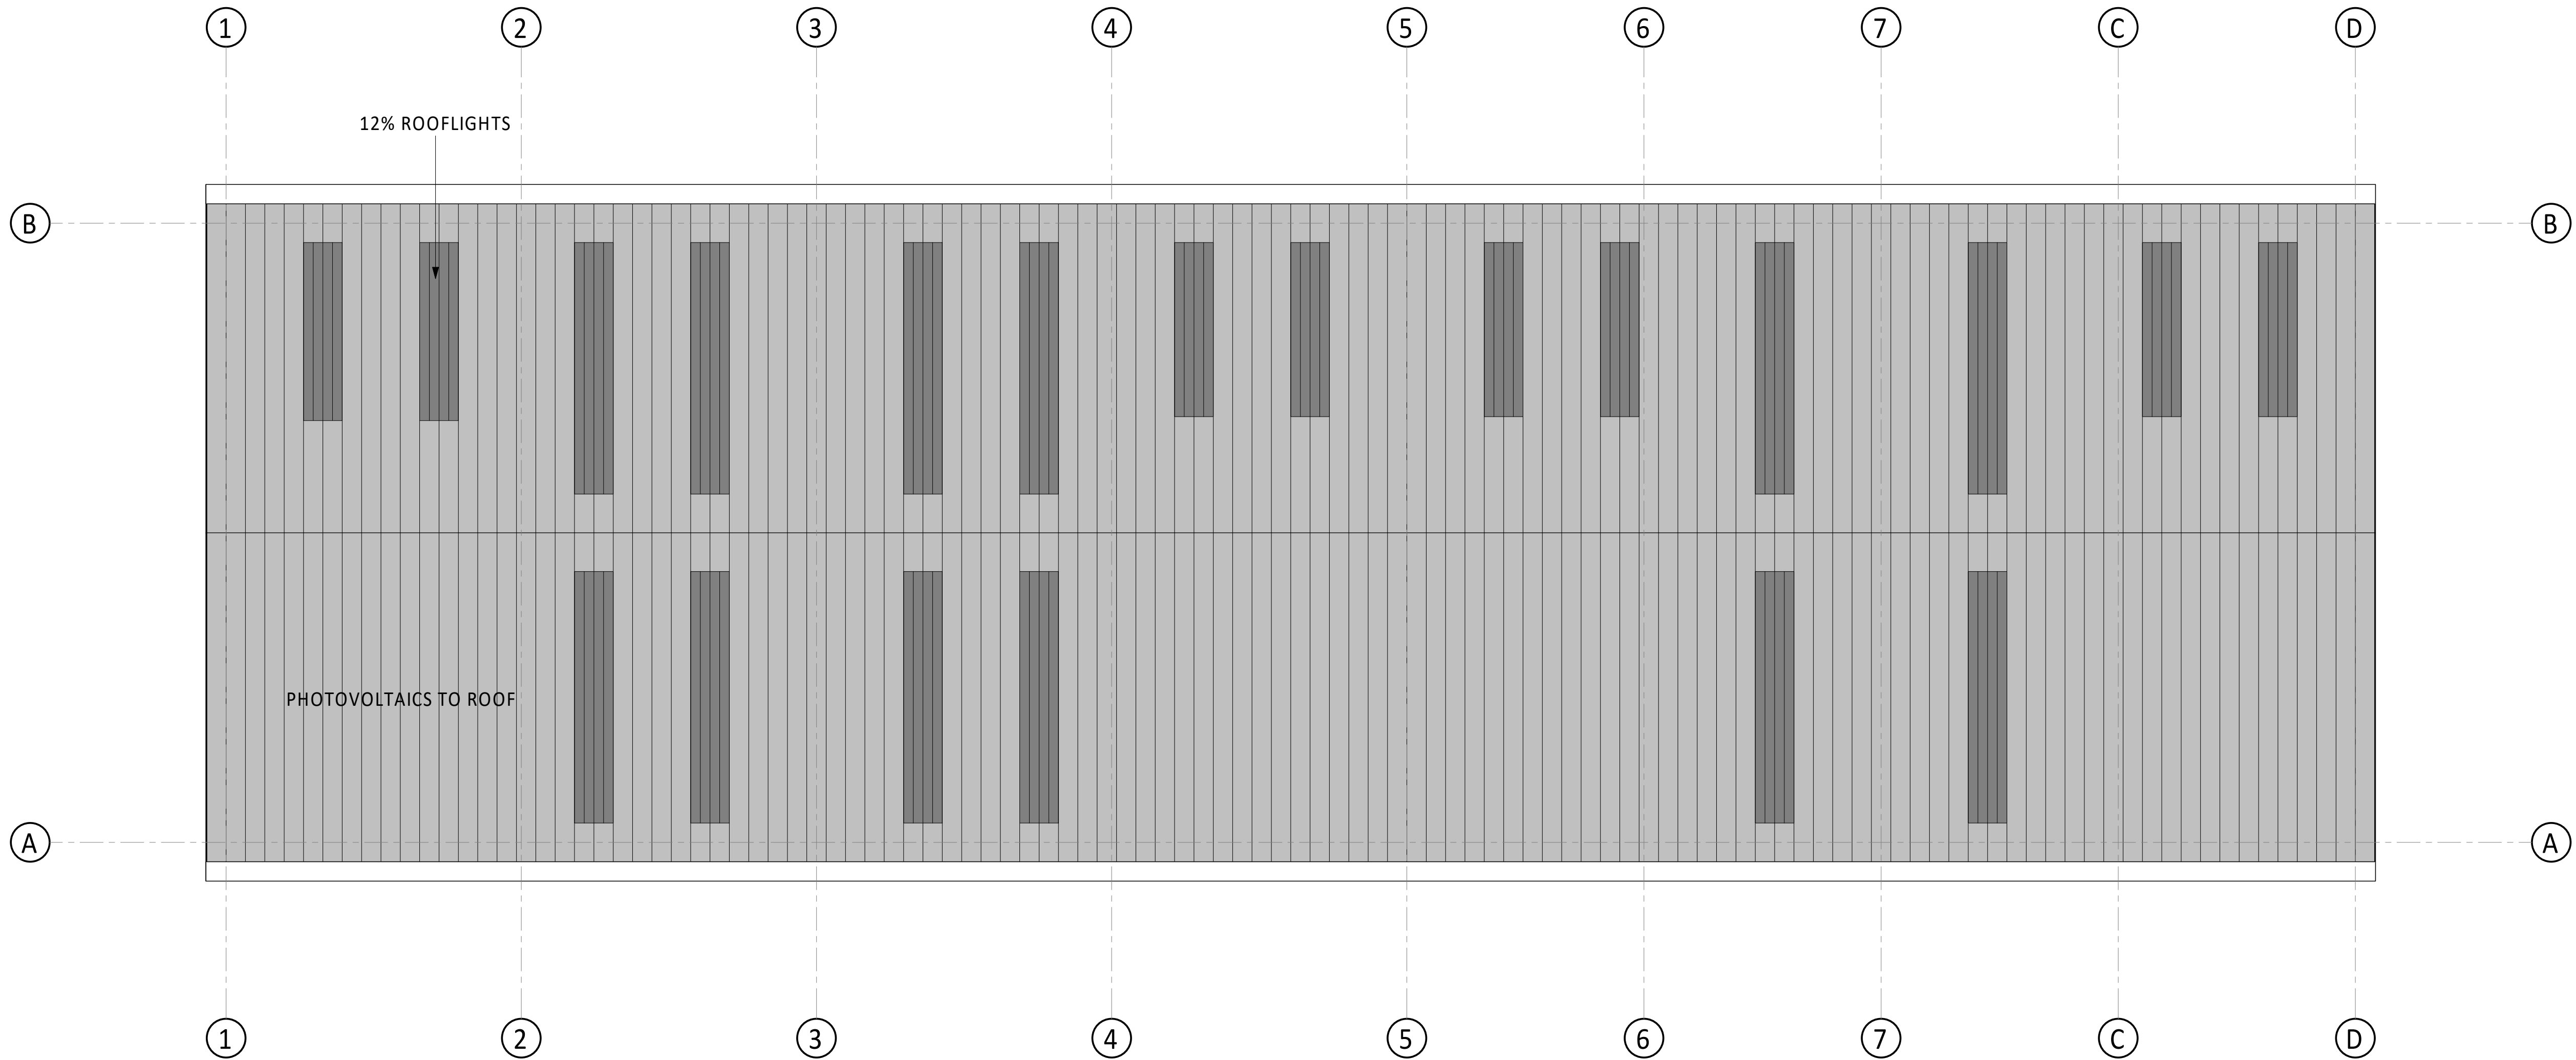

Drawing Title:
BUILDING 3 - ROOF PLAN

Scale @ A1: 1:100
Checked by: MC
Date: 17.09.2024

Job No: 11647
Stage_Drawing No: PL_303
Rev:

Issue Status:
Construction ☐ Preliminary ☐
Information ☐ Approval ☒
Tender ☐

Architecture
Planning
Master Planning
Urban Design
Interiors
Landscape

Offices
Woking
London
Milton Keynes
Warsaw

PRC Architecture & Planning

04/12/2024 11:37:03