



NORTH ELEVATION
1 : 100

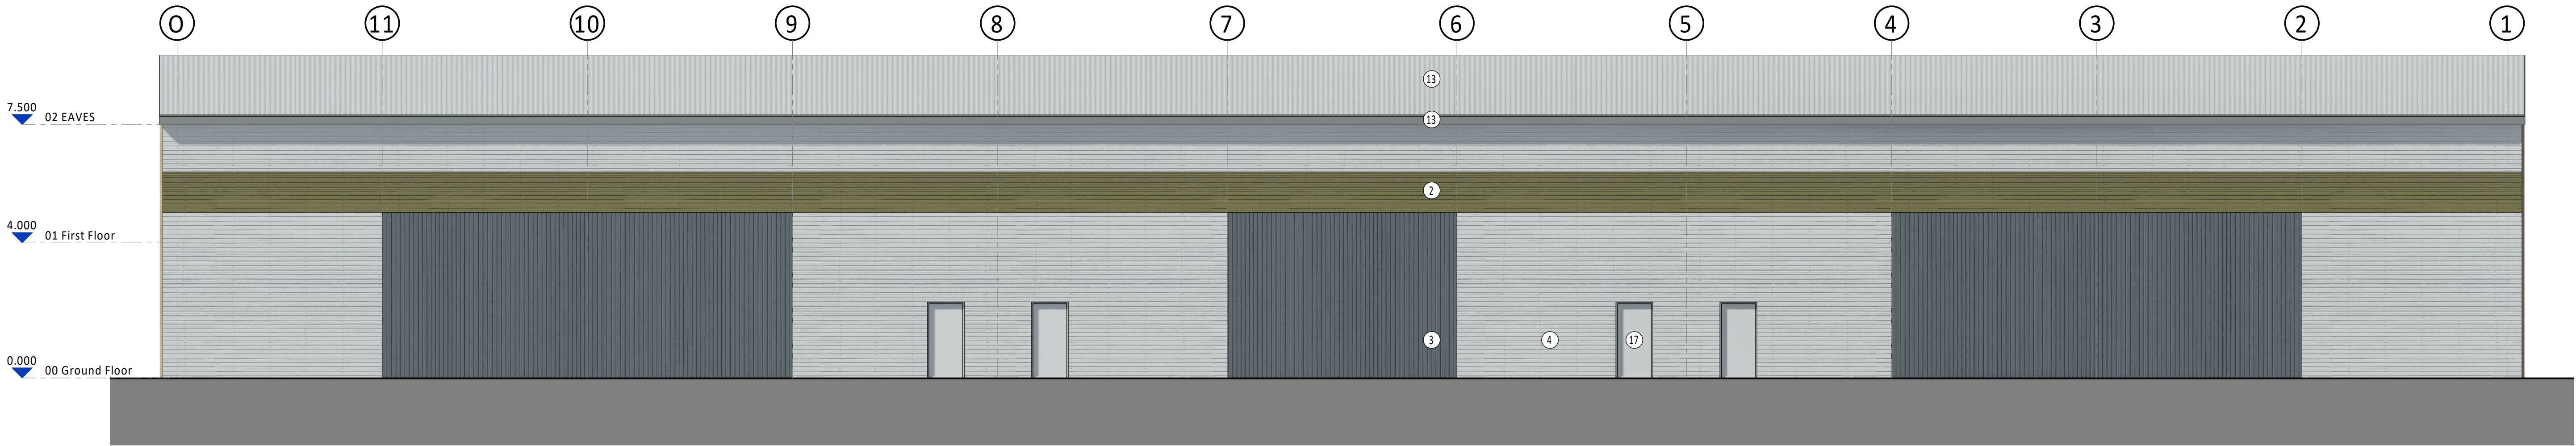

SOUTH ELEVATION
1 : 100

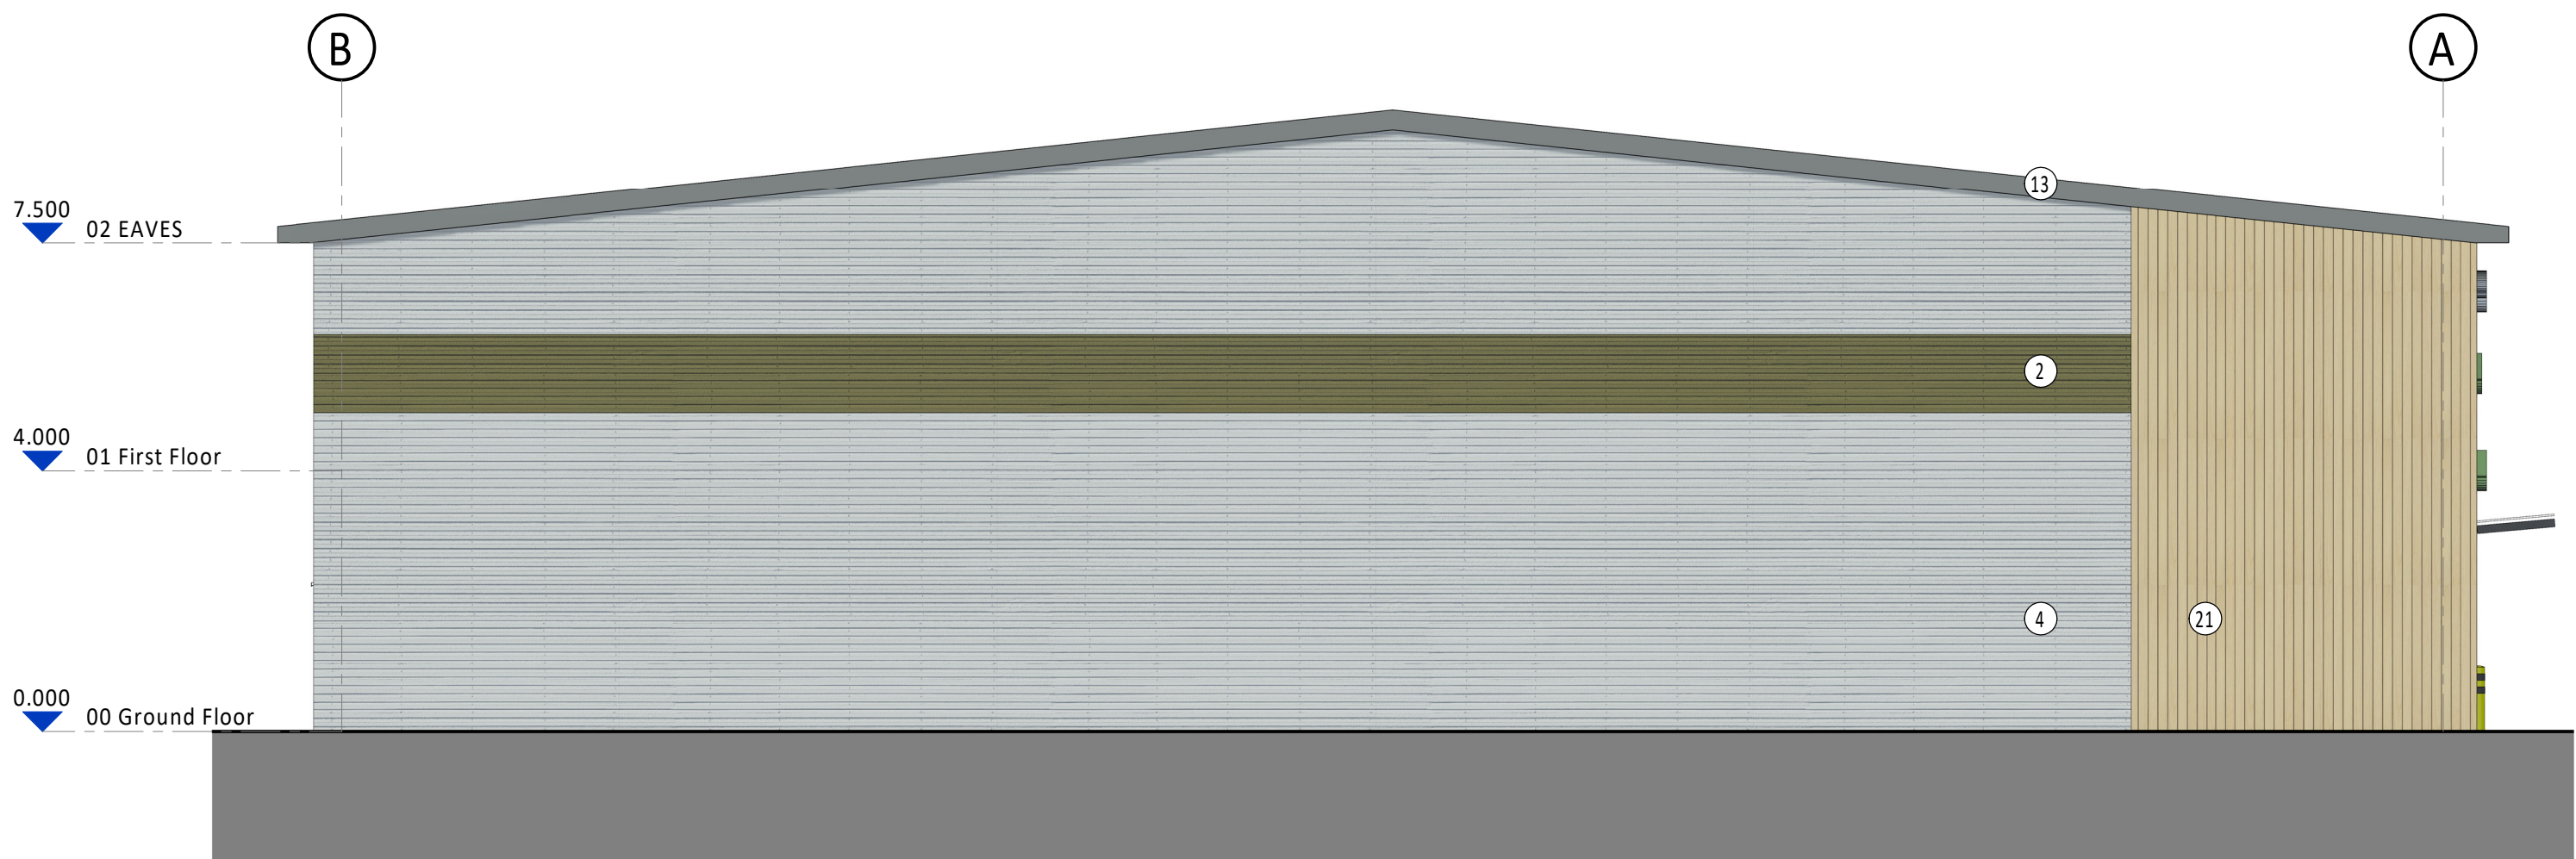

EAST ELEVATION (MATCHING WEST ELEVATION)
1 : 100

SCHEDULE OF MATERIALS & FINISHES	
1	PROFILED INSULATED COMPOSITE PANELS TO SPECIALIST SUB CONTRACTORS DETAIL - COLOUR : LIGHT GREY
2	HORIZONTAL PROFILED INSULATED COMPOSITE PANELS - COLOUR: DARK GREEN
3	VERTICAL PROFILED INSULATED COMPOSITE PANELS- COLOUR: DARK GREY
4	HORIZONTAL PROFILED INSULATED COMPOSITE PANELS - COLOUR: LIGHT GREY
5	PPC ALUMINIUM DOUBLE GLAZED WINDOW / CURTAIN WALL - COLOUR: DARK GREY
7	100MM RAISED METAL SIGNAGE - COLOUR: LIGHT GREEN
8	GOODS LEVEL ACCESS DOOR - STEEL / SECTIONAL - COLOUR: LIGHT GREEN
12	MAIN ENTRANCE CANOPY - CLEAR GLAZED WITH STAINLESS STEEL SUPPORT FRAMING COMPLETE WITH GUTTER AND DOWNPIPE - COLOUR: DARK GREY
13	FORMED METAL EAVES FLASHINGS - COLOUR LIGHT GREY
17	INSULATED METAL FIRE EXIT DOORS - COLOUR: LIGHT GREY / DARK GREY
21	VERTICAL TIMBER EFFECT INSULATED COMPOSITE PANELS

Client:

SABBG HOLDINGS LTD

Project:

SHOREHAM ROAD
HENFIELD

Drawing Title:

BUILDING 4 - ELEVATIONS

Scale @ A1:

1 : 100

Job No:

11647

Issue Status:

Construction ☐ Preliminary ☐
Information ☐ Approval ☒
Tender ☐

04/12/2024 11:43:27

24 Church St. West,
Woking, Surrey,
GU21 6HT
01483 494 350
info@prc-group.com
www.prc-group.com

PRC

Architecture
Planning
Master Planning
Urban Design
Interiors
Landscape

Offices
Woking
London
Milton Keynes
Warsaw