




NOTES

- DO NOT SCALE OFF THIS DRAWING EXCEPT FOR PLANNING PURPOSES
- CHECK ALL DIMENSIONS ON SITE BEFORE ANY WORK IS COMMENCED
- ALL GOODS MATERIALS AND WORKMANSHIP MUST CONFORM WITH CURRENT BUILDING REGULATIONS, BRITISH STANDARDS AND CODES OF PRACTICE
- COPYRIGHT OF THIS DRAWING IS RETAINED BY THE ARCHITECT AND IT MUST NOT BE REPRODUCED WITHOUT WRITTEN CONSENT

H	15.04.24	ec	cycle store re-positioned
G	24.01.24	ec	landscape scheme updated
F	18.01.24	ec	additional 03.no. EC points added
E	13.12.23	ec	visibility splays indicated and cycle store relocated @ HA request
D	30.10.23	ec	drainage added
C	09.10.23	ec	PLANNING ISSUE
B	15.09.23	ec	gen. updates to scheme
A	10.08.23	ec	gen. updates to scheme
REV	DATE	BY	AMENDMENT

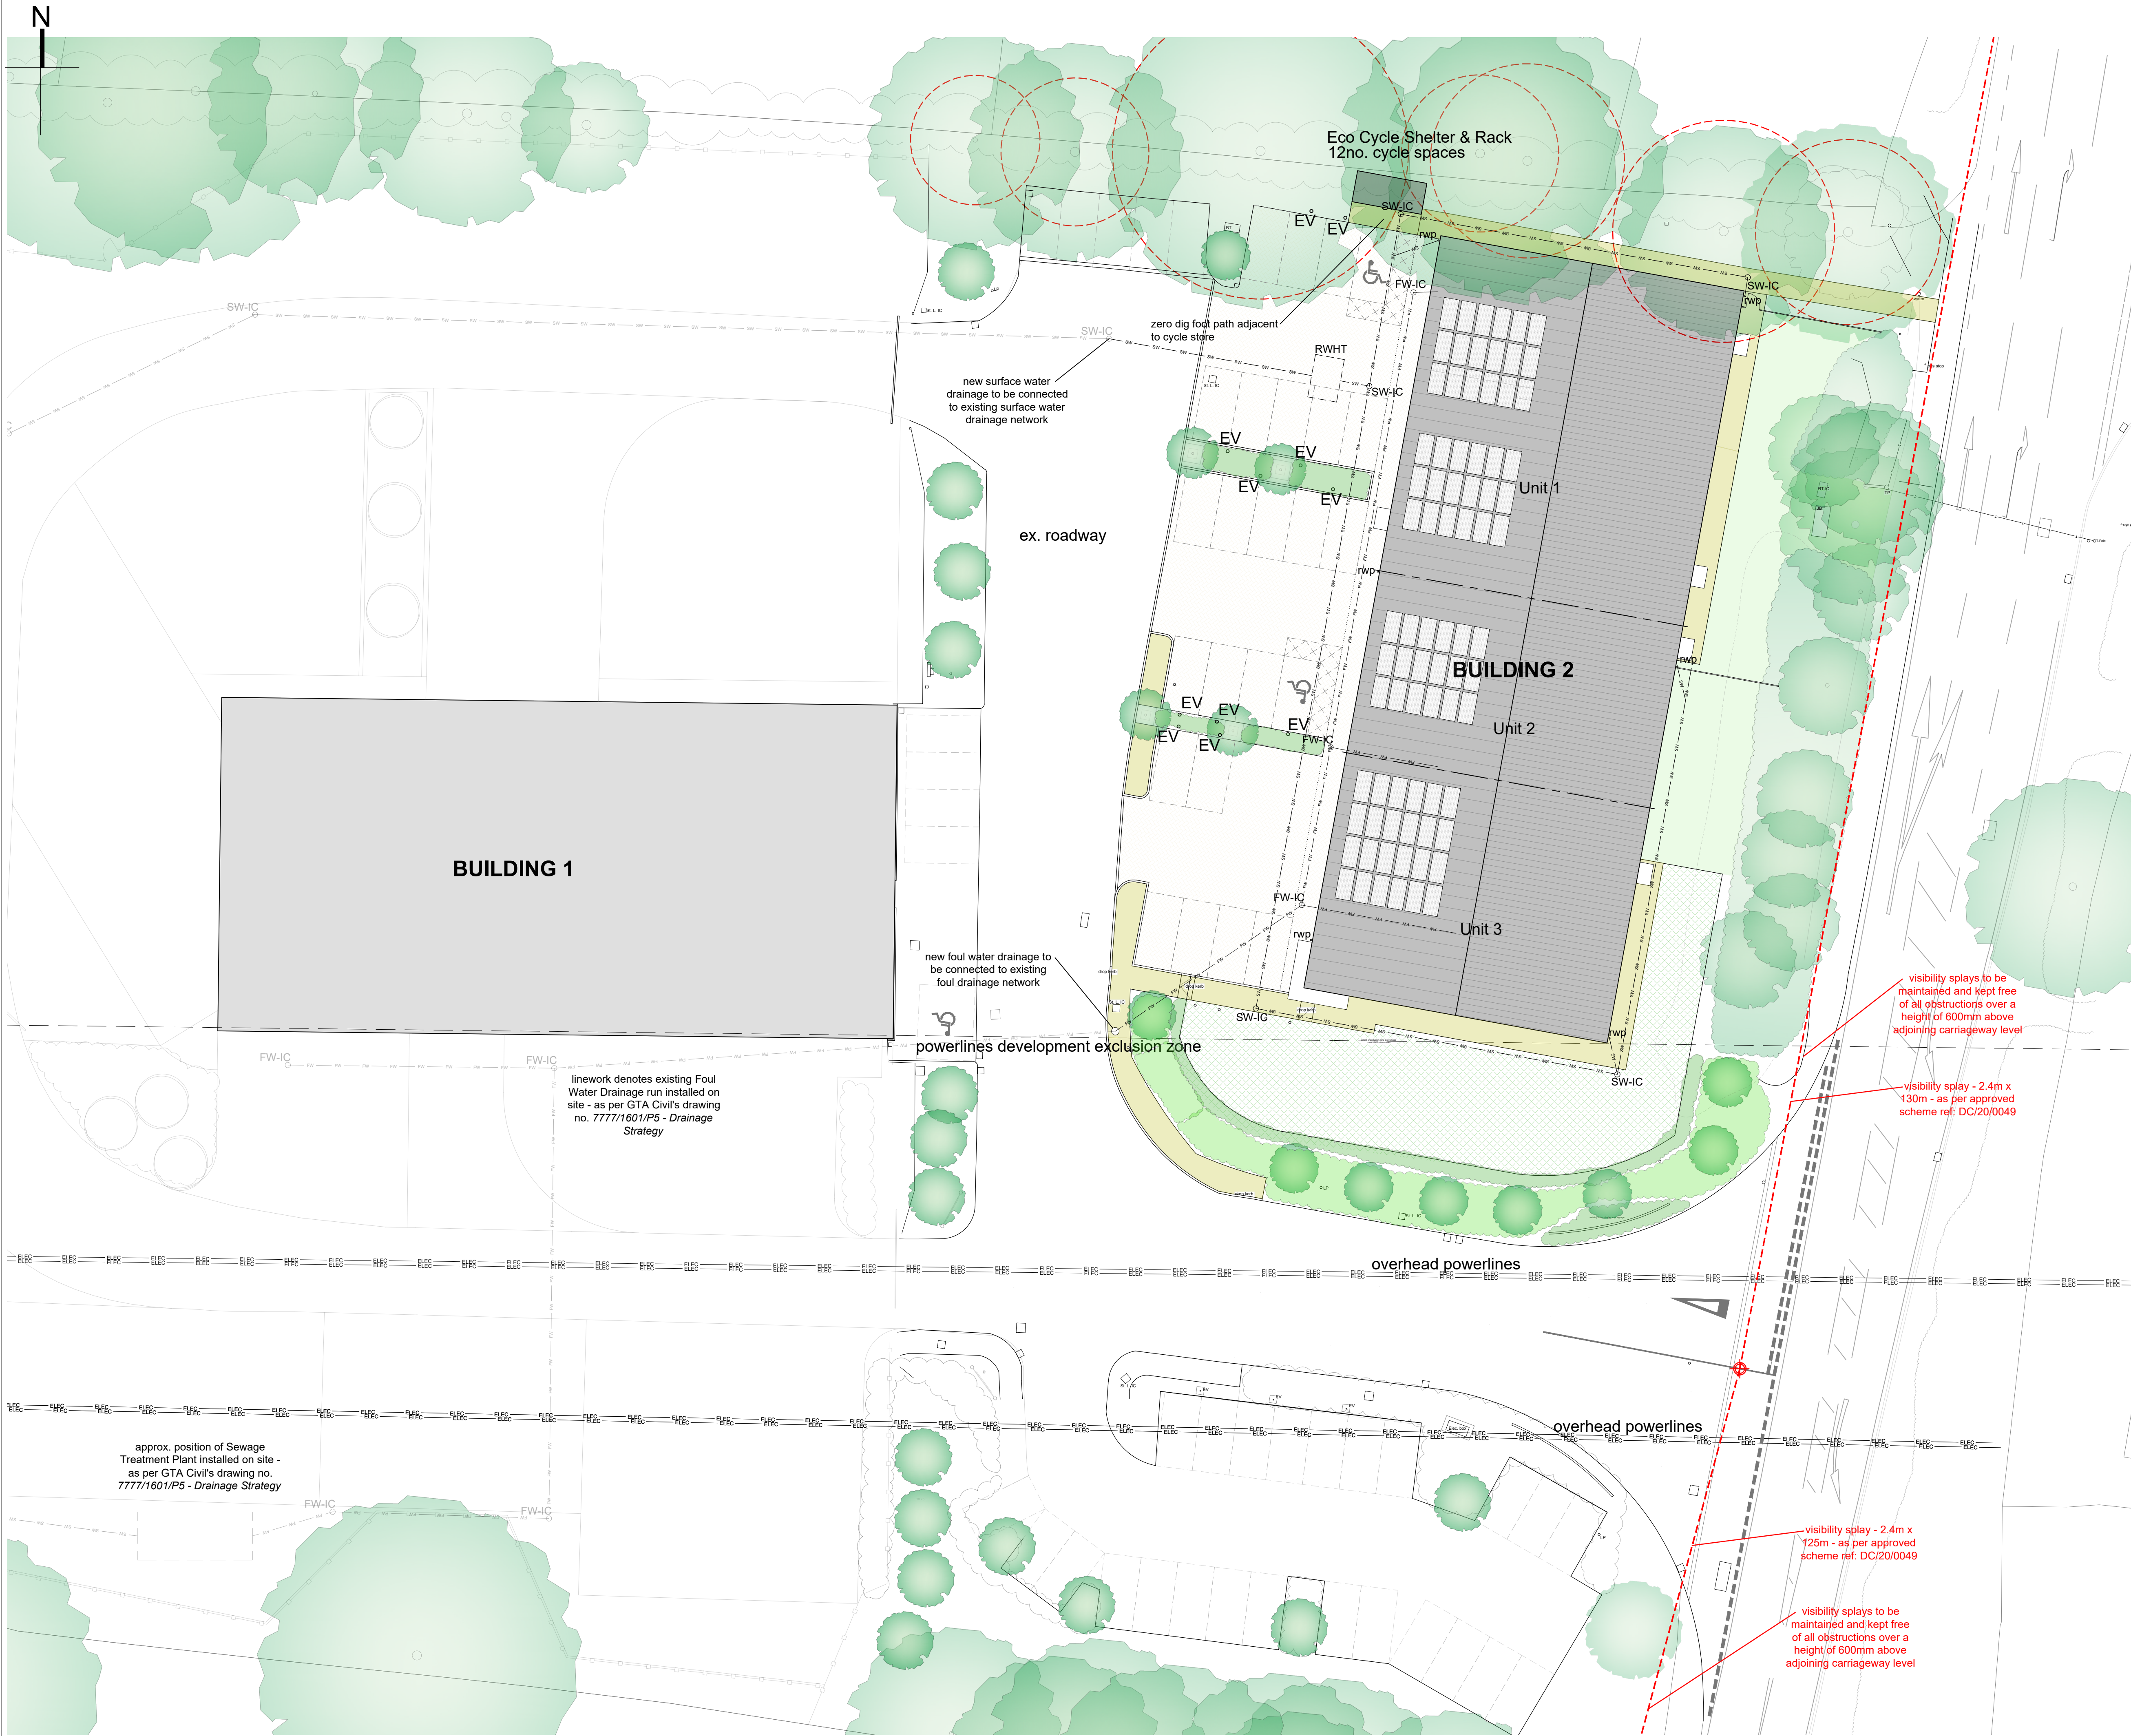

folkes architects

The Old Forge
6 Church Street
Surrey
West Sussex
GU20 4LA

1 17103 99809
info@folkesarchitects.co.uk

CLIENT
Coles Automotive Property Ltd

JOB TITLE
Unit 2 (East)
Southdowns Enterprise Park
Shoreham Road
Henfield
West Sussex

DRAWING TITLE
Proposed Site Plan

DRAWING STATUS
PLANNING
NOT FOR CONSTRUCTION USE UNLESS STATED AS 'CONSTRUCTION'

DATE	SCALE	DRAWN BY
June '23	1:200 @ A1	ec
		CHECKED BY
		mf

JOB NO.	DRAWING NO.	REVISION
23051	2.03	H