



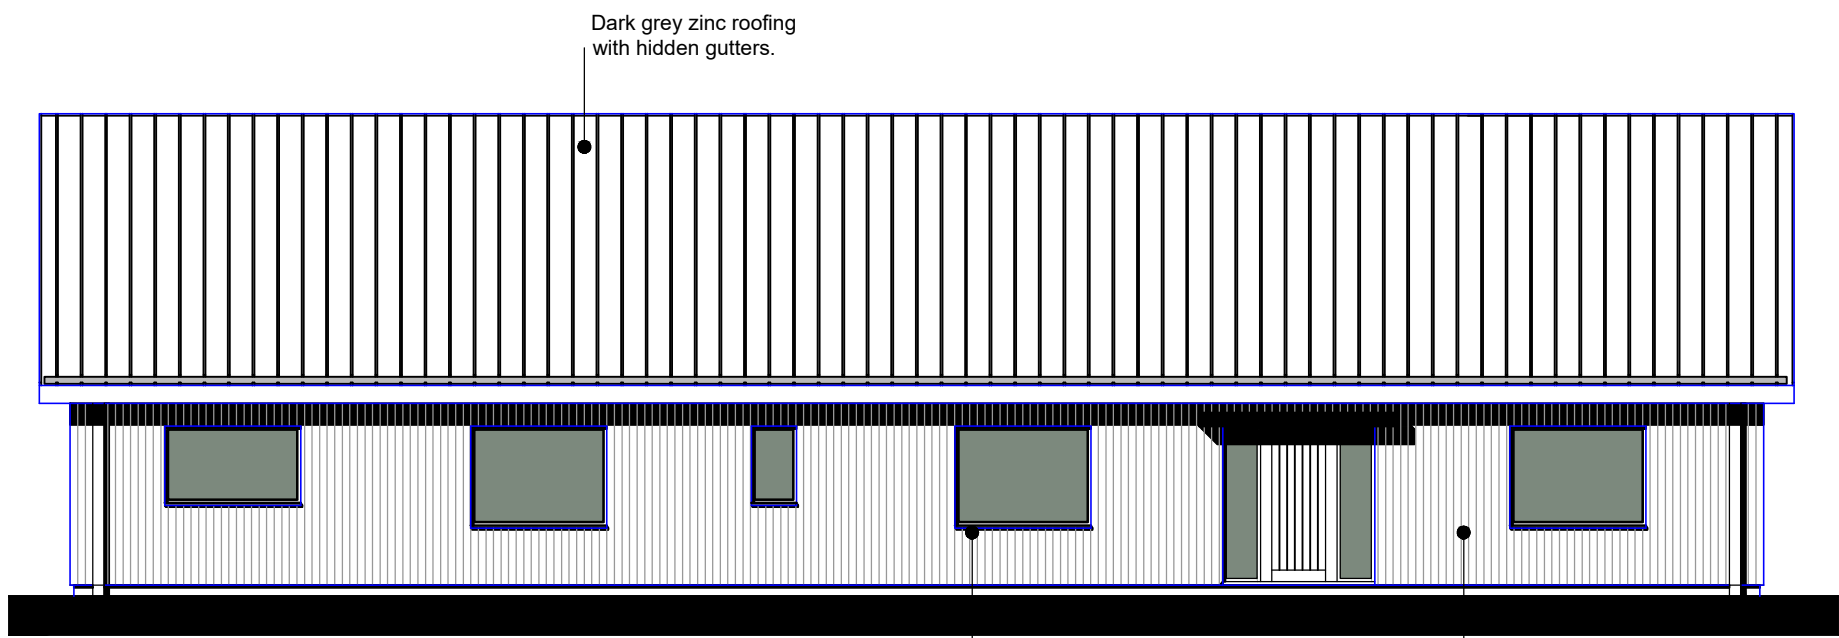


Feasibility (Front) East Elevation 1:100



Feasibility North Elevation 1:100

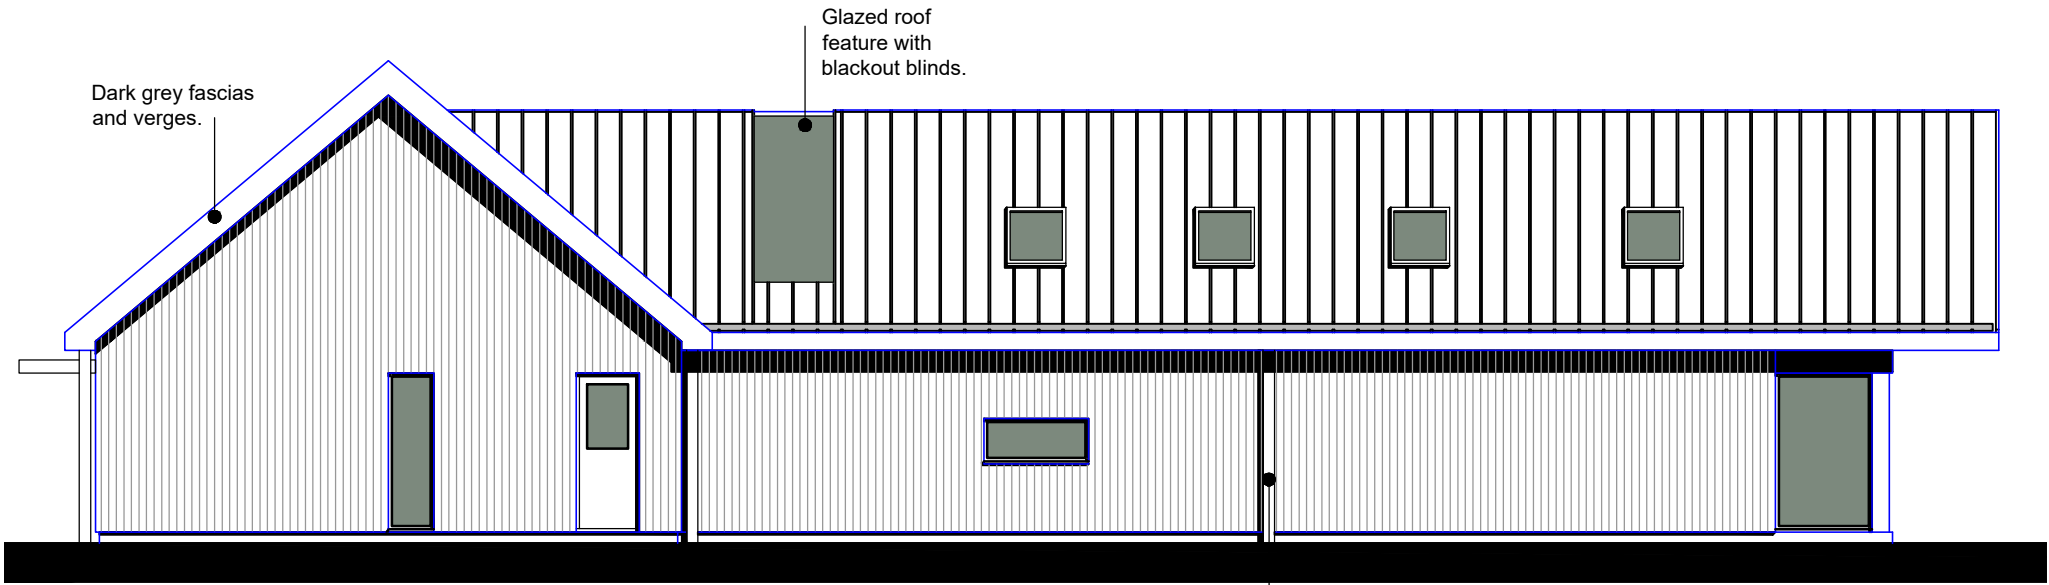

Feasibility South Elevation 1:100

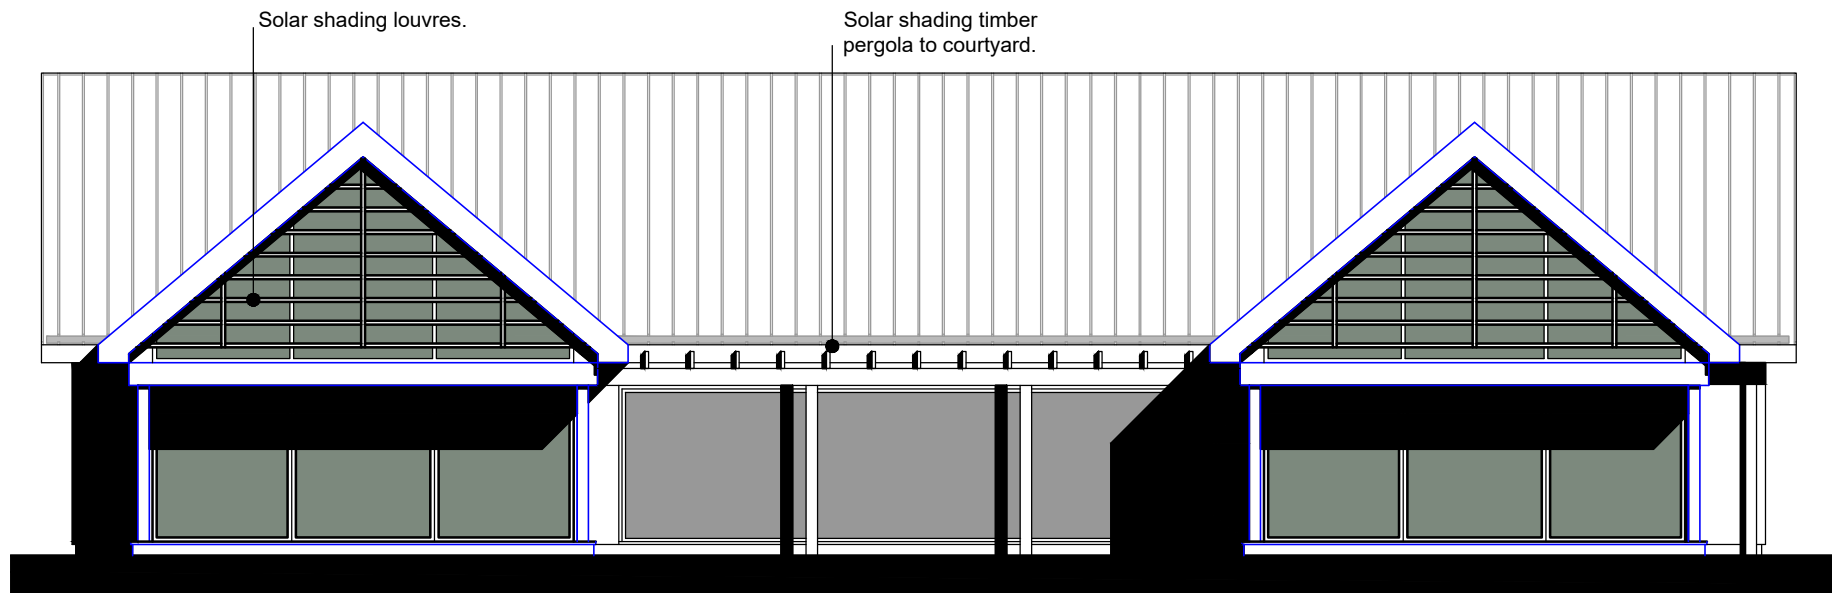


Feasibility West Elevation 1:100




Feasibility Ground Floor Plan 1:100

1 0 1 2 5m

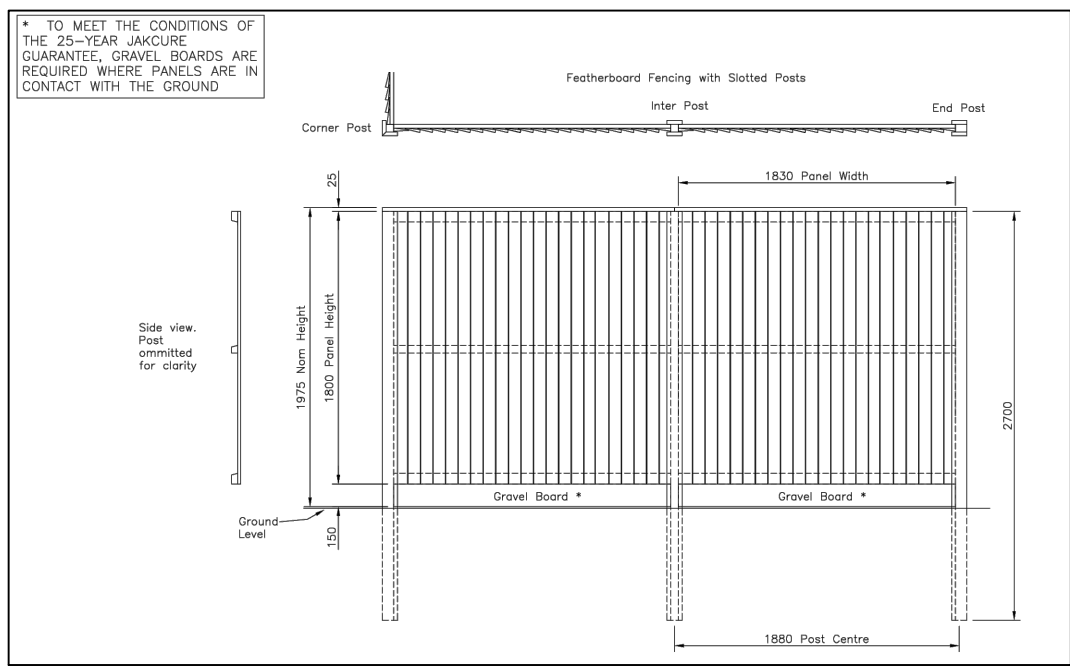

Typical Fencing Detail 1:50


0m 1 2 3
Scale Bar 1:50

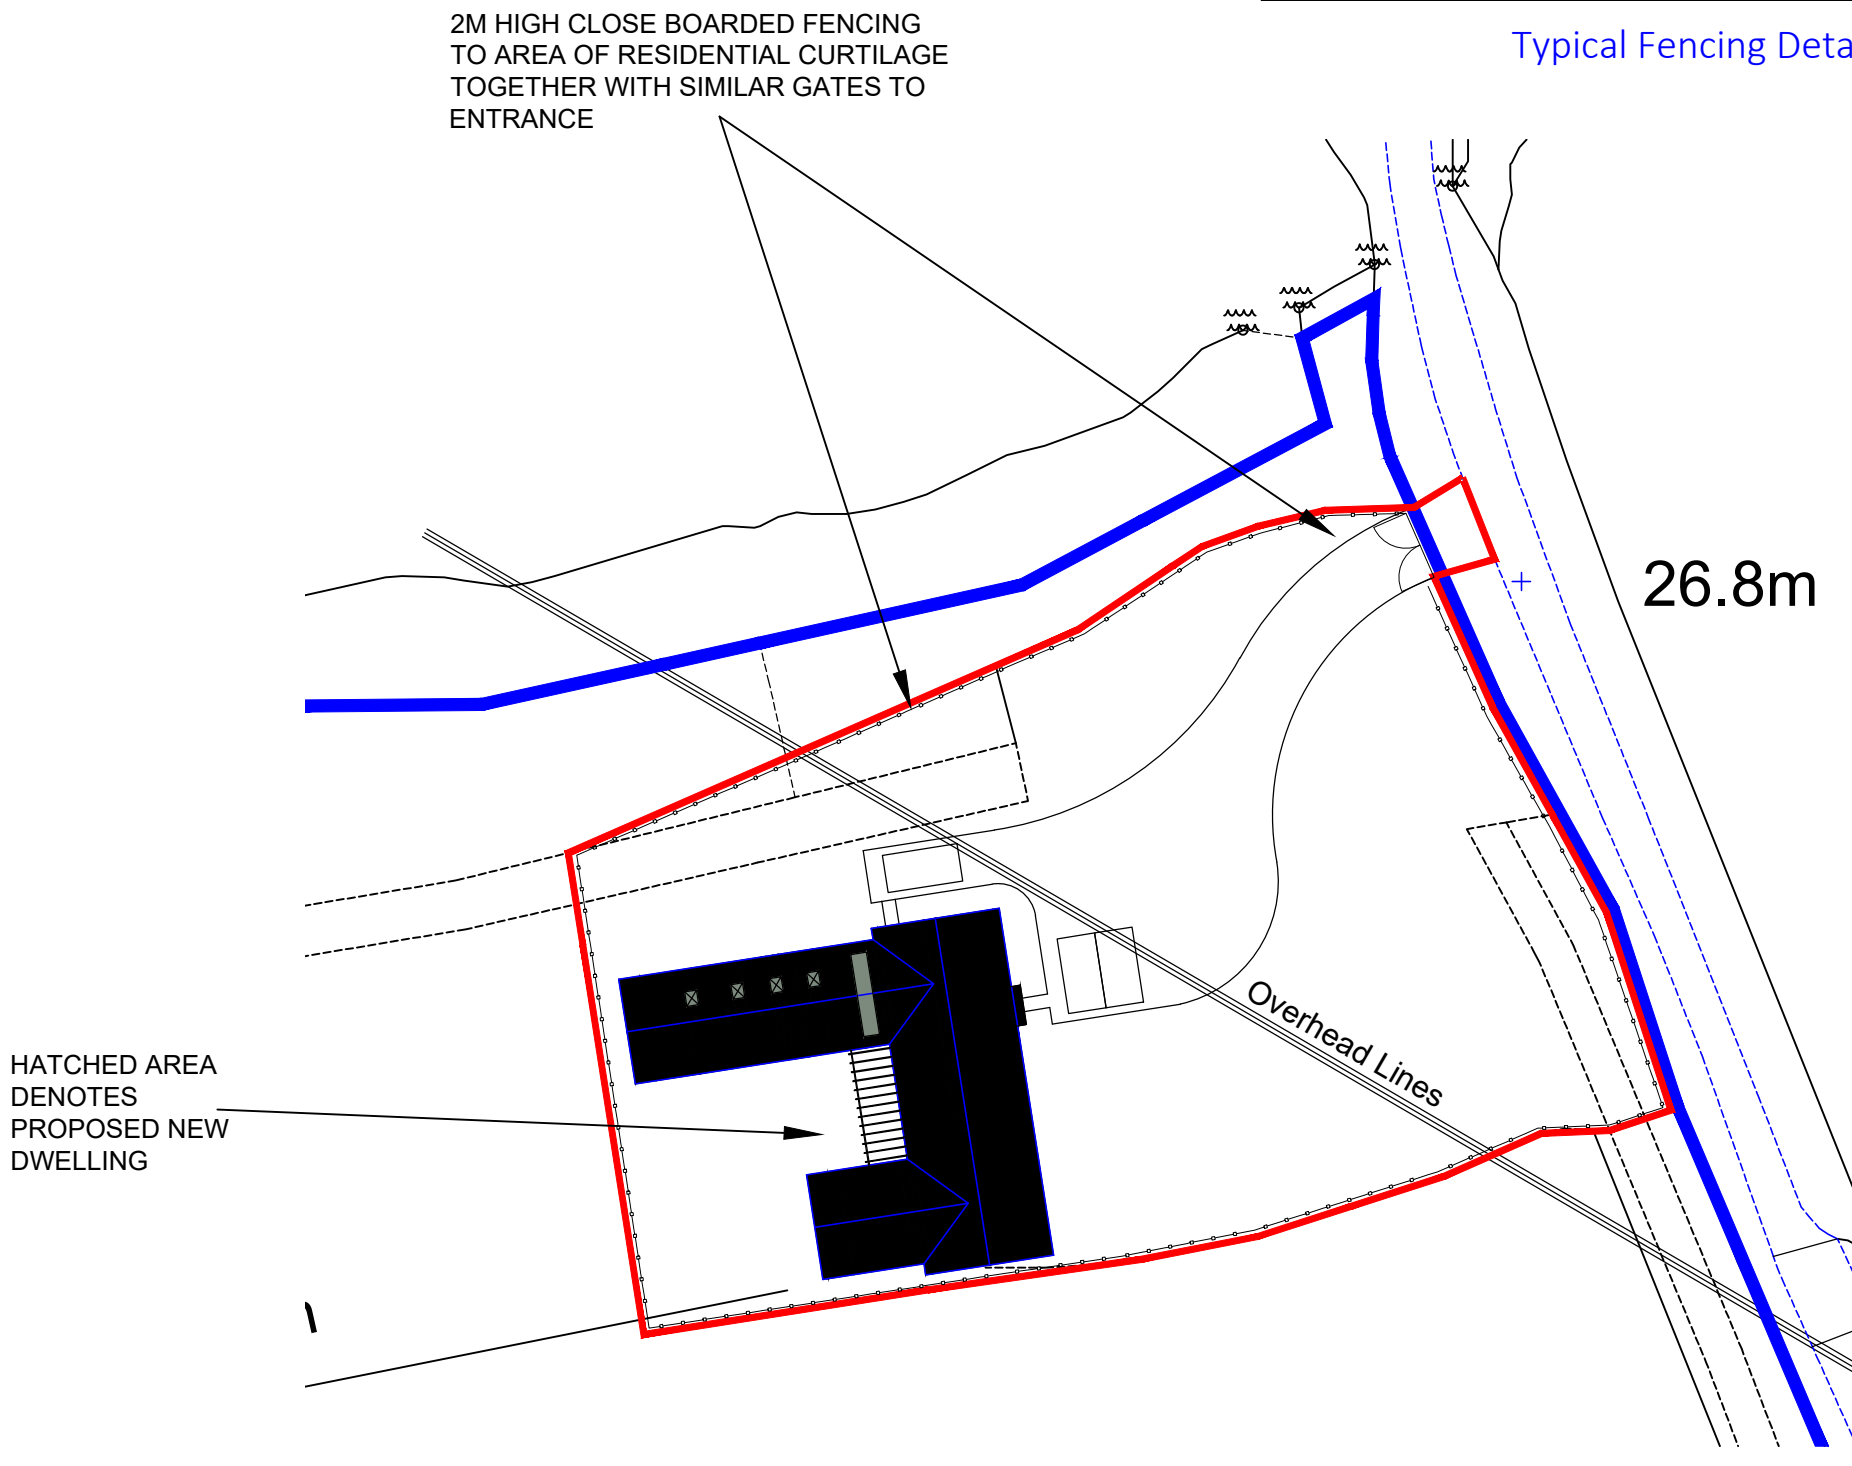

Ordnance Survey (c) Crown Copyright 2025. All rights reserved. Licence number 100022432

Block Plan 1:500

-5 0 10 20

 

This drawing is to be read in conjunction with all other relevant drawings and specifications.
Do not scale from this drawing. Use figured dimensions only. All levels and dimensions to be checked on site. All dimensional discrepancies are to be brought to the immediate attention of DMA BUILDING DESIGNS.
Responsibility cannot be accepted for alteration and/or deviation from this design without prior knowledge of DMA BUILDING DESIGNS.
Copyright reserved. This drawing may only be used for the client and location specified in the title block. It may not be copied or disclosed to any other third party without prior written consent from DMA BUILDING DESIGNS.
Prior to any works commencing on site, DMA BUILDING DESIGNS is to be contacted regarding the current status, revision or regulatory approval of this drawing.

Notes

P2 FENCING DETAIL ADDED 25.03.2026
P1 ISSUED FOR APPROVAL 26.01.2026

REV DESCRIPTION DATE

DMA BUILDING DESIGNS
UNIT 4B, RUDGWICK BRICKWORKS, LYNNWICK ST
RUDGWICK, HORSHAM, WEST SUSSEX, RH12 3DH.
TEL No 01403 822220 Mobile 07730 524447
Email - admin@dmabuildingdesigns.co.uk

CLIENT
Mr T White
PROJECT
Woodside Lodge
Picts Lane
Cowfold

DRAWING
Proposed Replacement Dwelling
Plans and Elevations and Block Plan

STATUS
PLANNING

SCALE @ A1 1:100; 1:500 @ A1 DATE Nov 2025 DRG No NJA023 - PL02 REVISION P2