

[illegible]

THIS DRAWING SHOULD BE READ IN CONJUNCTION WITH ANY OTHER RELEVANT DRAWINGS AND THE CONSTRUCTION MANUAL. THE BUILDER SHOULD CHECK ALL LEVELS AND SITE DIMENSIONS BEFORE WORK STARTS AND NOTIFY SCANDIA OF ANY DISCREPANCY IF IN DOUBT PLEASE ASK

IF IN DOUBT PLEASE ASK

© COPYRIGHT IN THIS DRAWING AND WORK EXECUTED IS AND REMAINS THE PROPERTY OF SCANDIA LUIS LIMITED AND OR ITS SUBSIDIARIES IN

THE PROJECT OF SCANDIA-HIOS LIMITED AND ON ITS SUBSIDIARIES IN ACCORDANCE WITH THE PROVISIONS OF THE COPYRIGHT ACT. PERMISSION TO PRODUCE COPIES OR MODIFIED DRAWINGS IN WHOLE OR IN PART FOR

ANY PURPOSE SHOULD BE OBTAINED FROM SCANDIA-HUS LIMITED & ANY


REV	DESCRIPTION	DATE	DRN	CHK
	SUCH REPRODUCTIONS SHOULD INCLUDE THIS & THE FOREGOING STATEMENT			

REVISION	DATE	BY	CHK
A LAYOUT AMENDMENTS	15/12/25	SE	


B	LAYOUT AMENDMENTS	05/01/26	SE

C	ADDRESS AMENDED	14/01/26	SE	
---	-----------------	----------	----	--


D	HOUSE FLIPPED	21/01/26	SE
---	---------------	----------	----

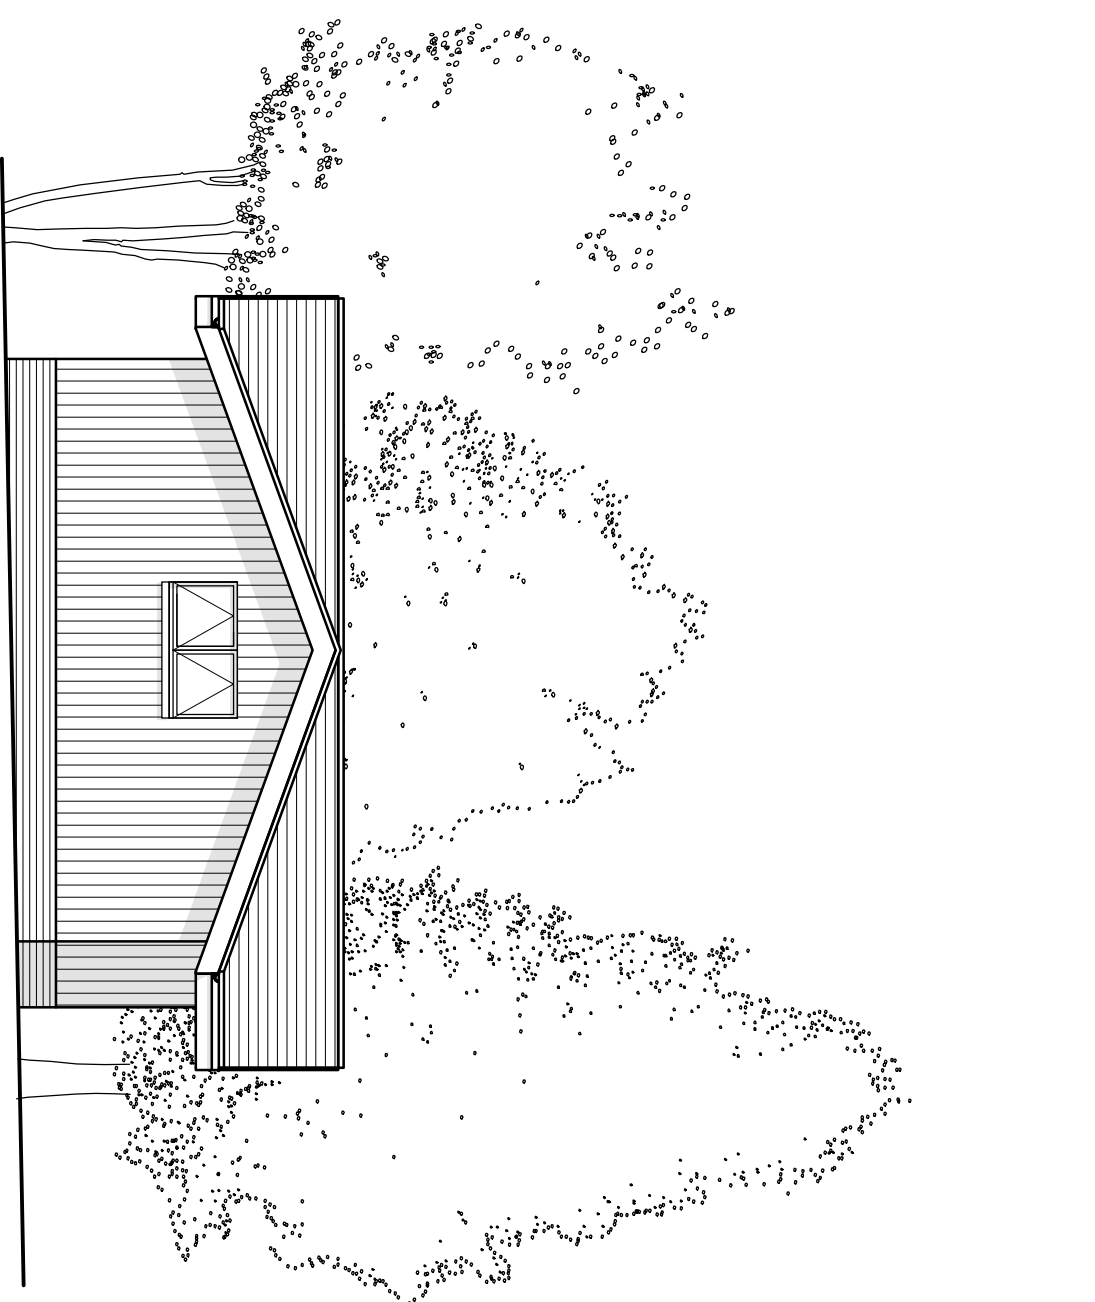

SIDE ELEVATION
SOUTH WEST

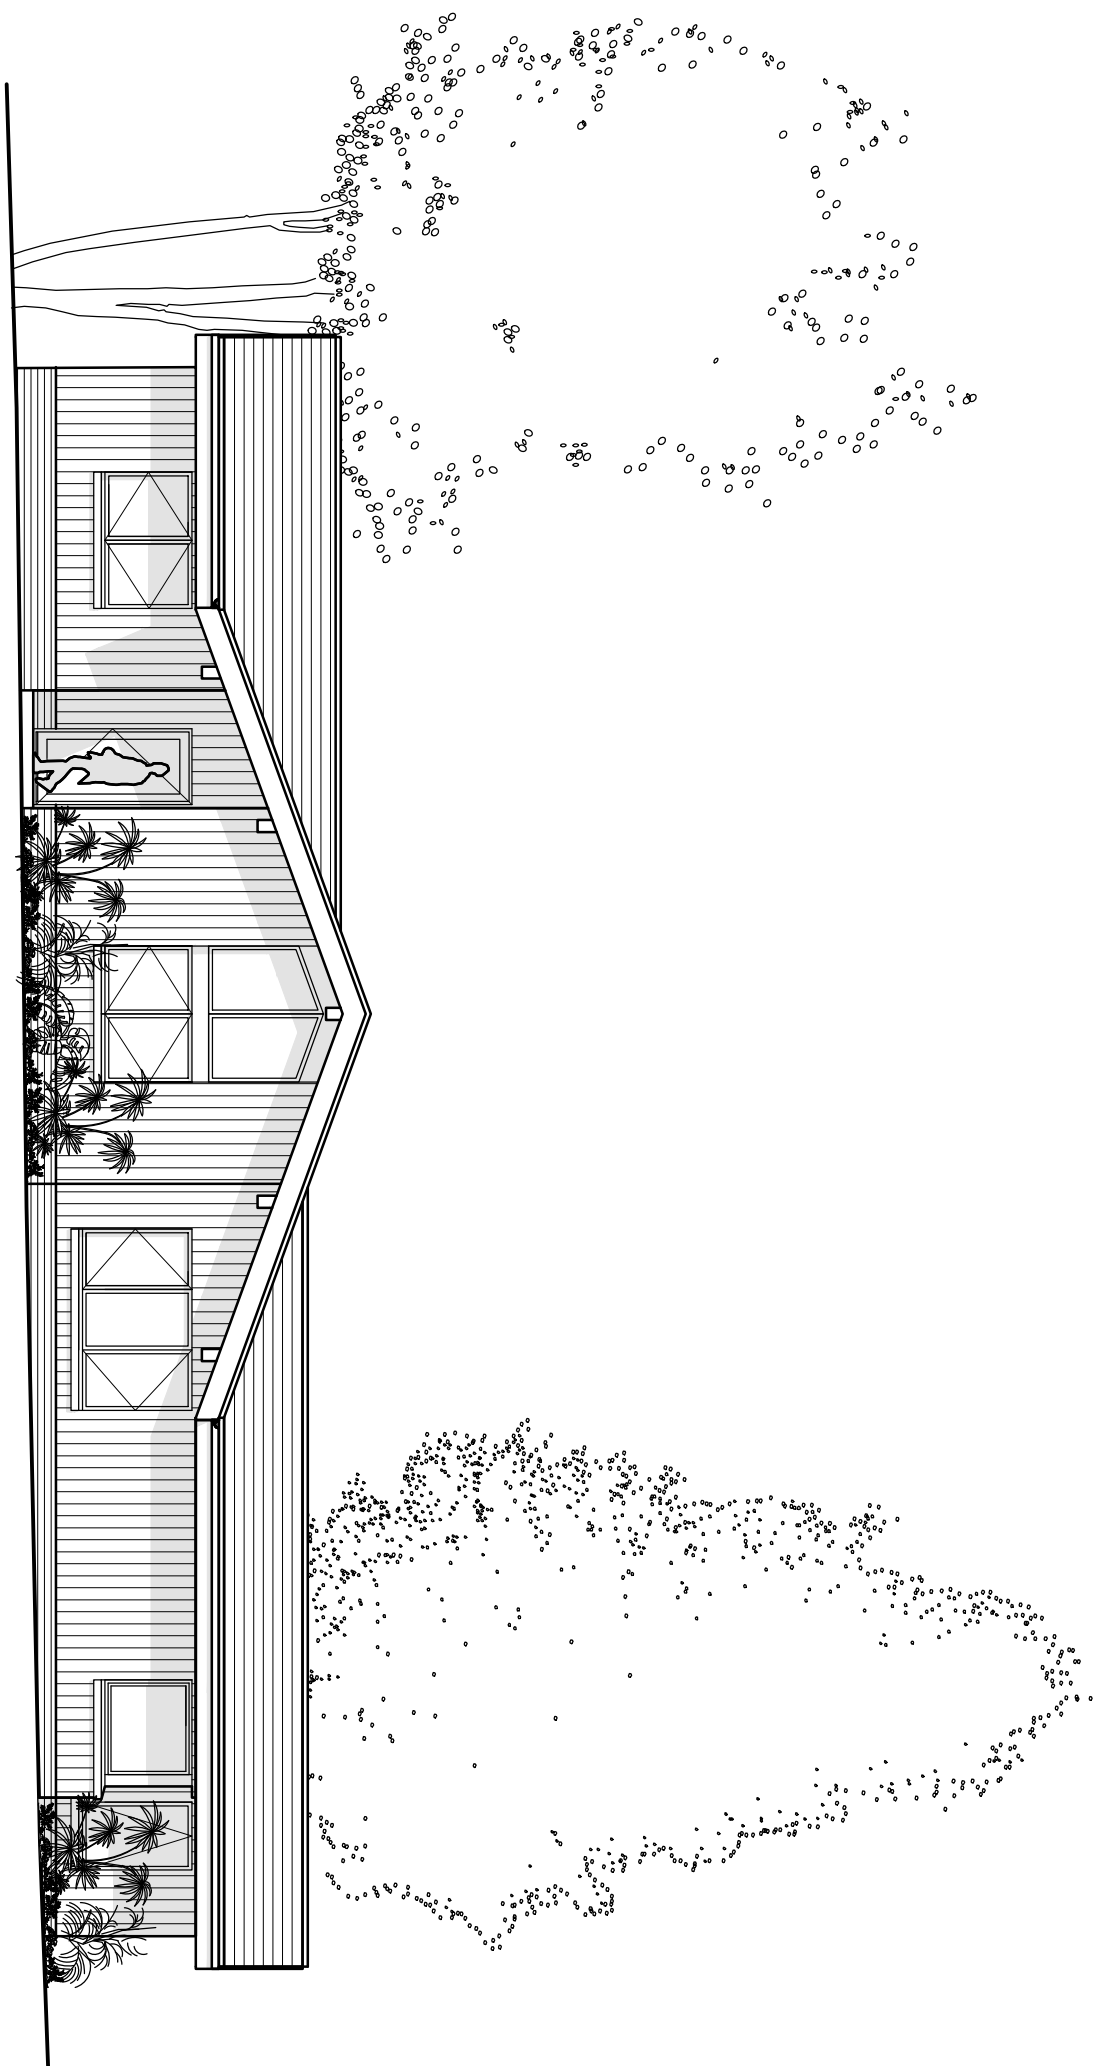

FRONT ELEVATION
SOUTH EAST

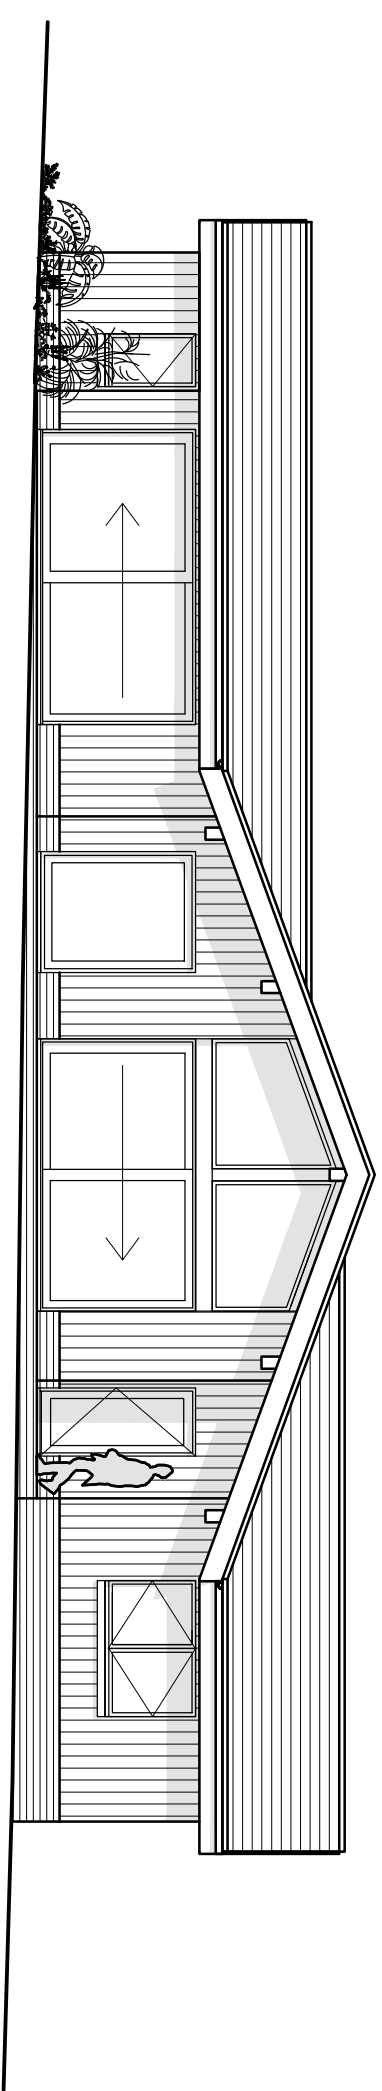REAR ELEVATION
NORTH WEST

SIDE ELEVATION
NORTH EAST

scandiahues

SCANDIA-HUS BUSINESS PARK,
FELCOURT ROAD, FELCOURT, EAST GRINSTEAD,
WEST SUSSEX, RH19 2LP : TEL 01342 838060

FOR
R LICORISH & K THORN

LAND ADJ TO COACH HOUSE
BLACKHOUSE RD, COLGATE
WEST SUSSEX, RH13 6HS

TITLE	DATE	BY	NO.	PRICE	REMARKS
...	...	...	...	...	...

ELEVATIONS

C/No.	0/No.	SCALE
637699		1:100 @ A2
DRAWN		DRAWING NUMBER
SE		04
DATE		REV D
01/12/25		