


THIS DRAWING SHOULD BE READ IN CONJUNCTION WITH ANY OTHER RELEVANT DRAWINGS AND SPECIFICATIONS. THE BUILDER SHOULD CHECK ALL LEVELS AND SITE DIMENSIONS BEFORE WORK STARTS AND NOTIFY SCANDIA OF ANY DISCREPANCY IF IN DOUBT PLEASE ASK

© COPYRIGHT IN THIS DRAWING AND WORK EXECUTED IS AND REMAINS THE PROPERTY OF SCANDIA-HUS LIMITED AND/OR ITS SUBSIDIARIES IN THE UNITED KINGDOM. NO PART OF THIS DRAWING OR WORK MAY BE REPRODUCED OR TRANSMITTED IN ANY FORM OR BY ANY MEANS, ELECTRONIC OR MECHANICAL, INCLUDING PHOTOCOPYING, RECORDING, OR BY ANY INFORMATION STORAGE AND RETRIEVAL SYSTEM, WITHOUT THE WRITTEN PERMISSION OF SCANDIA-HUS LIMITED. ANY REPRODUCTION SHOULD BE OBTAINED FROM SCANDIA-HUS LIMITED & ANY SUCH REPRODUCTIONS SHOULD INCLUDE THIS & THE FOREGOING STATEMENT

REV	DESCRIPTION	DATE	DRN	CHK
A	LAYOUT AMENDMENT	15/12/25	SE	
B	LAYOUT AMENDED	05/01/26	SE	
C	ADDRESS + REDLINE AMENDED	14/01/26	SE	
D	HOUSE FLIPPED	21/01/26	SE	
E	HOUSE POSITION ADJUSTED	11/02/26	SE	

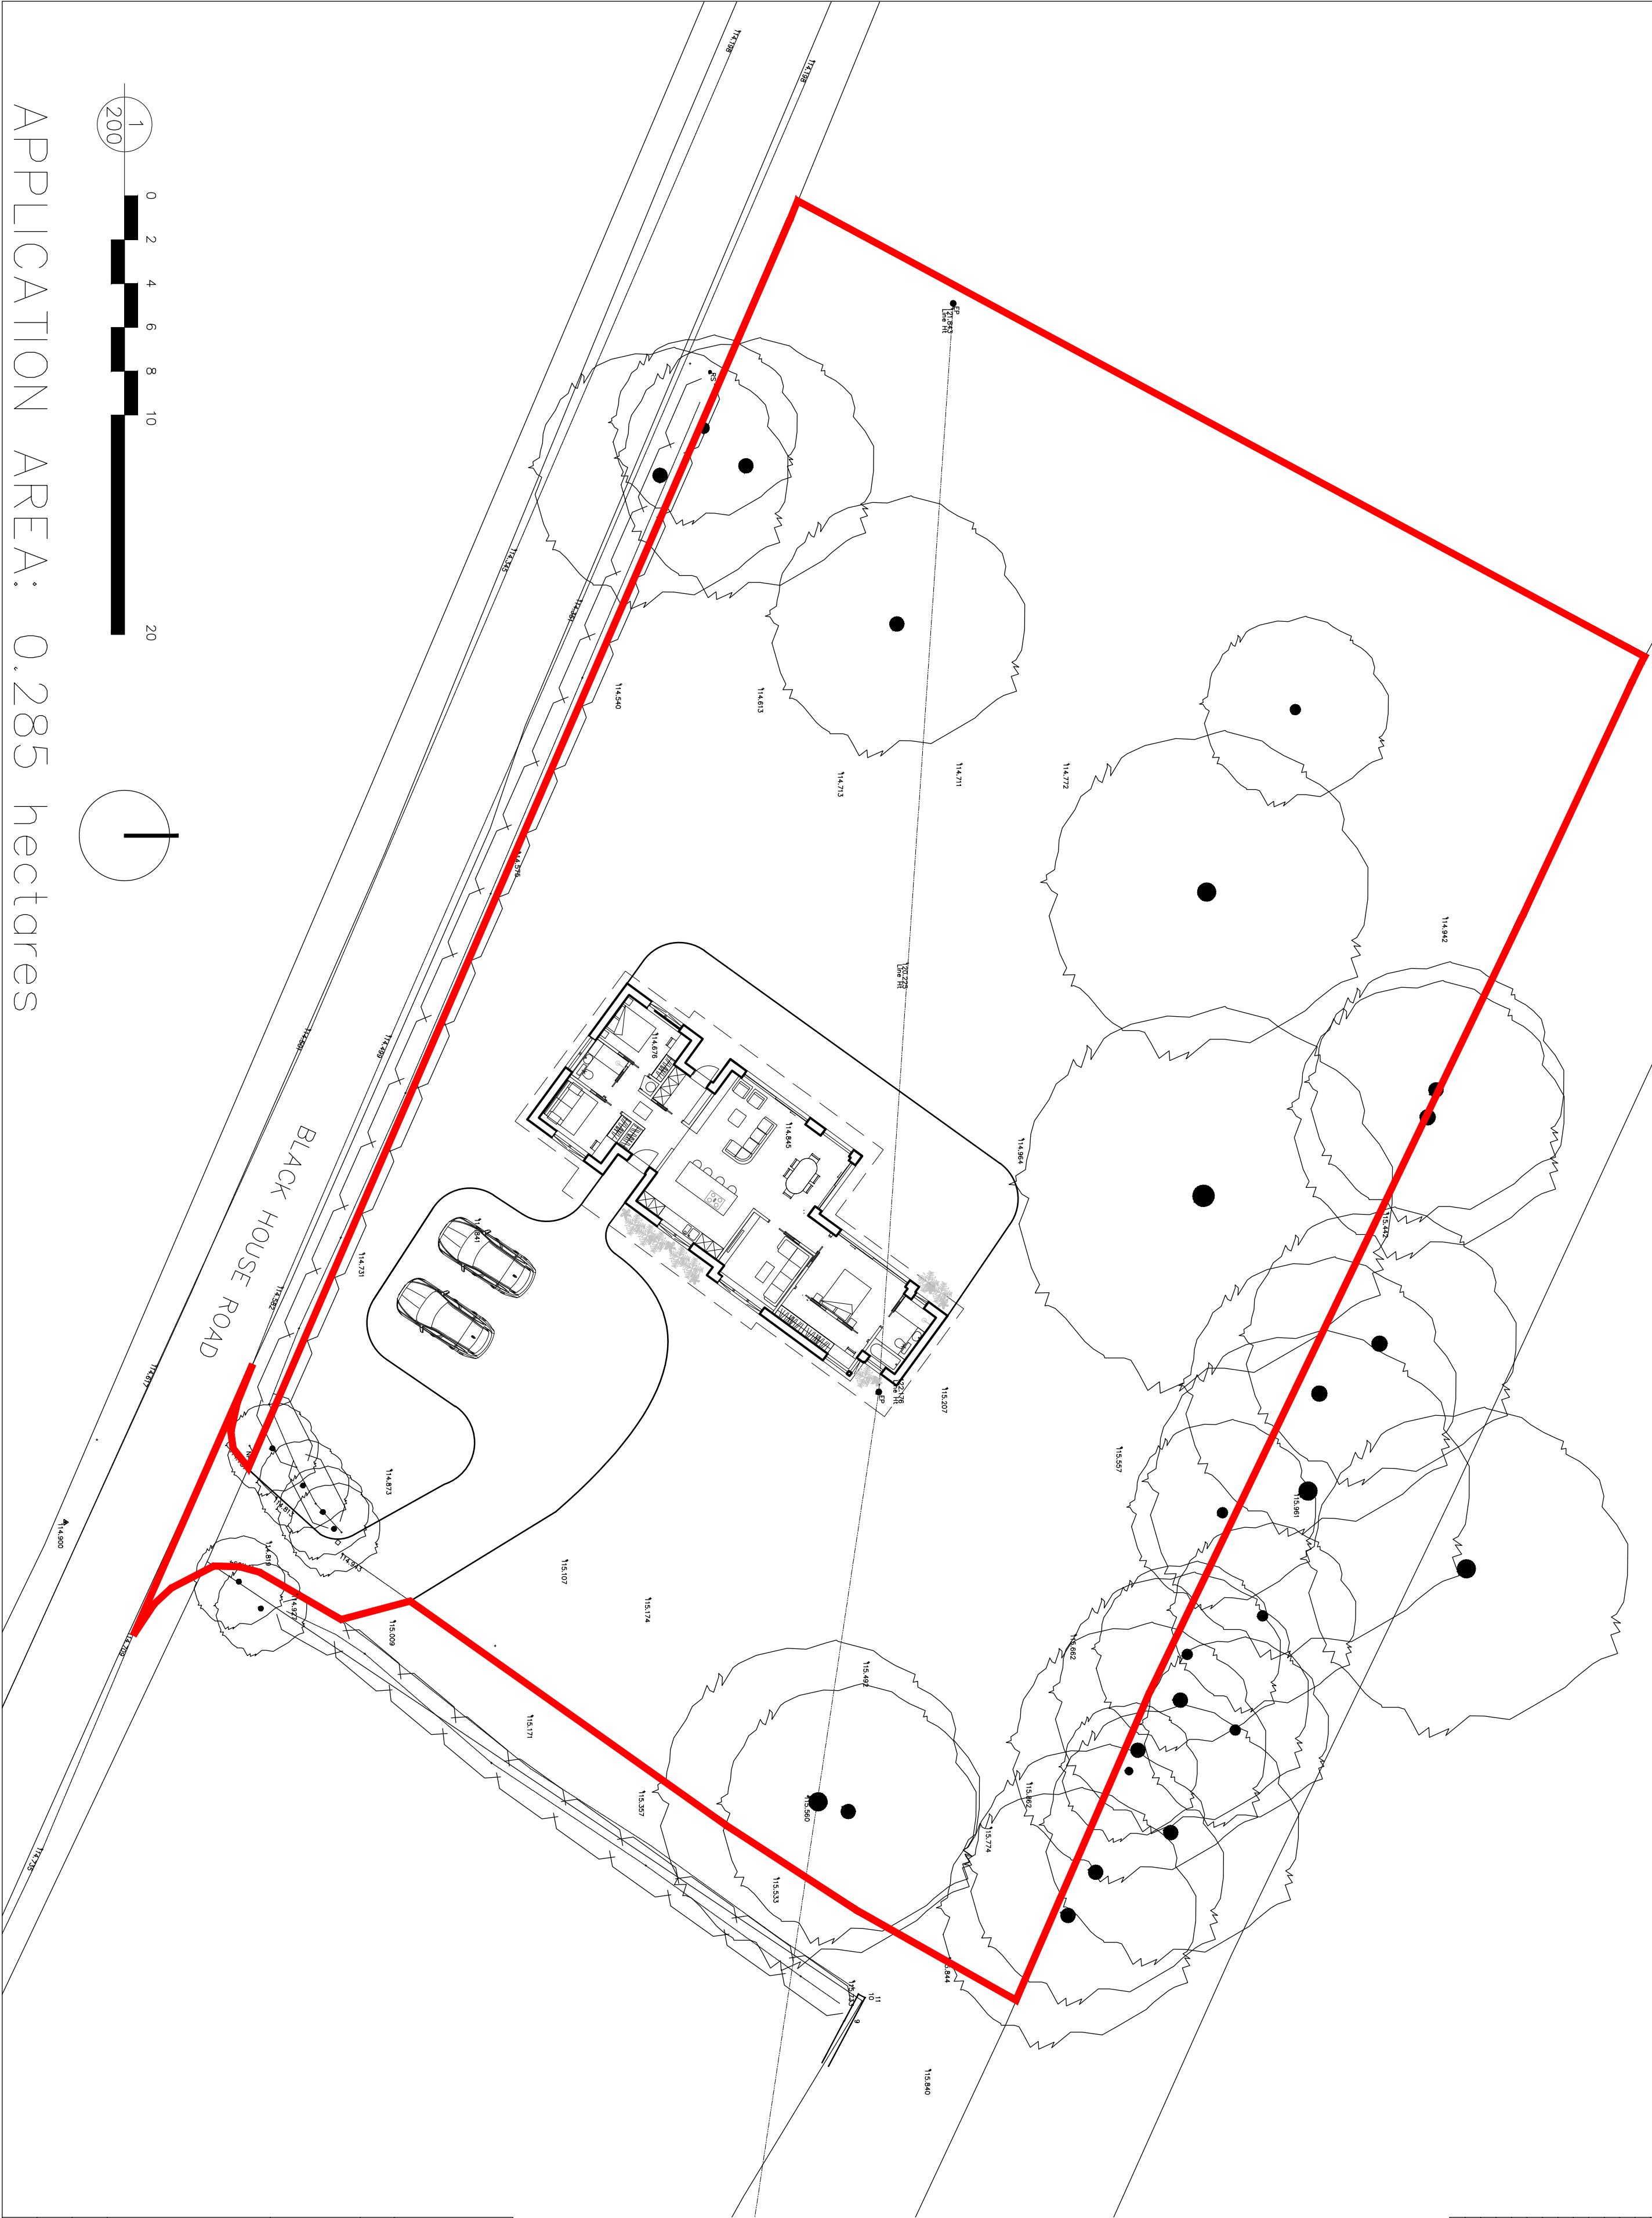

scandiahus

SCANDIA-HUS BUSINESS PARK,
FELCOURT ROAD, FELCOURT, EAST GRINSTEAD,
WEST SUSSEX, RH19 2LP : TEL 01342 838060

FOR

R LICORISH & K THORN

SITE

LAND ADJ TO COACH HOUSE
BLACKHOUSE RD, COLGATE
WEST SUSSEX, RH13 6HS

TITLE

PROPOSED SITE PLAN

C/No.

637699

O/No.

SCALE

1:200 @ A2

DRAWN

SE

DRAWING NUMBER

DATE

01/12/25

REV

SP02

REV E

APPLICATION AREA: 0.285 hectares

