



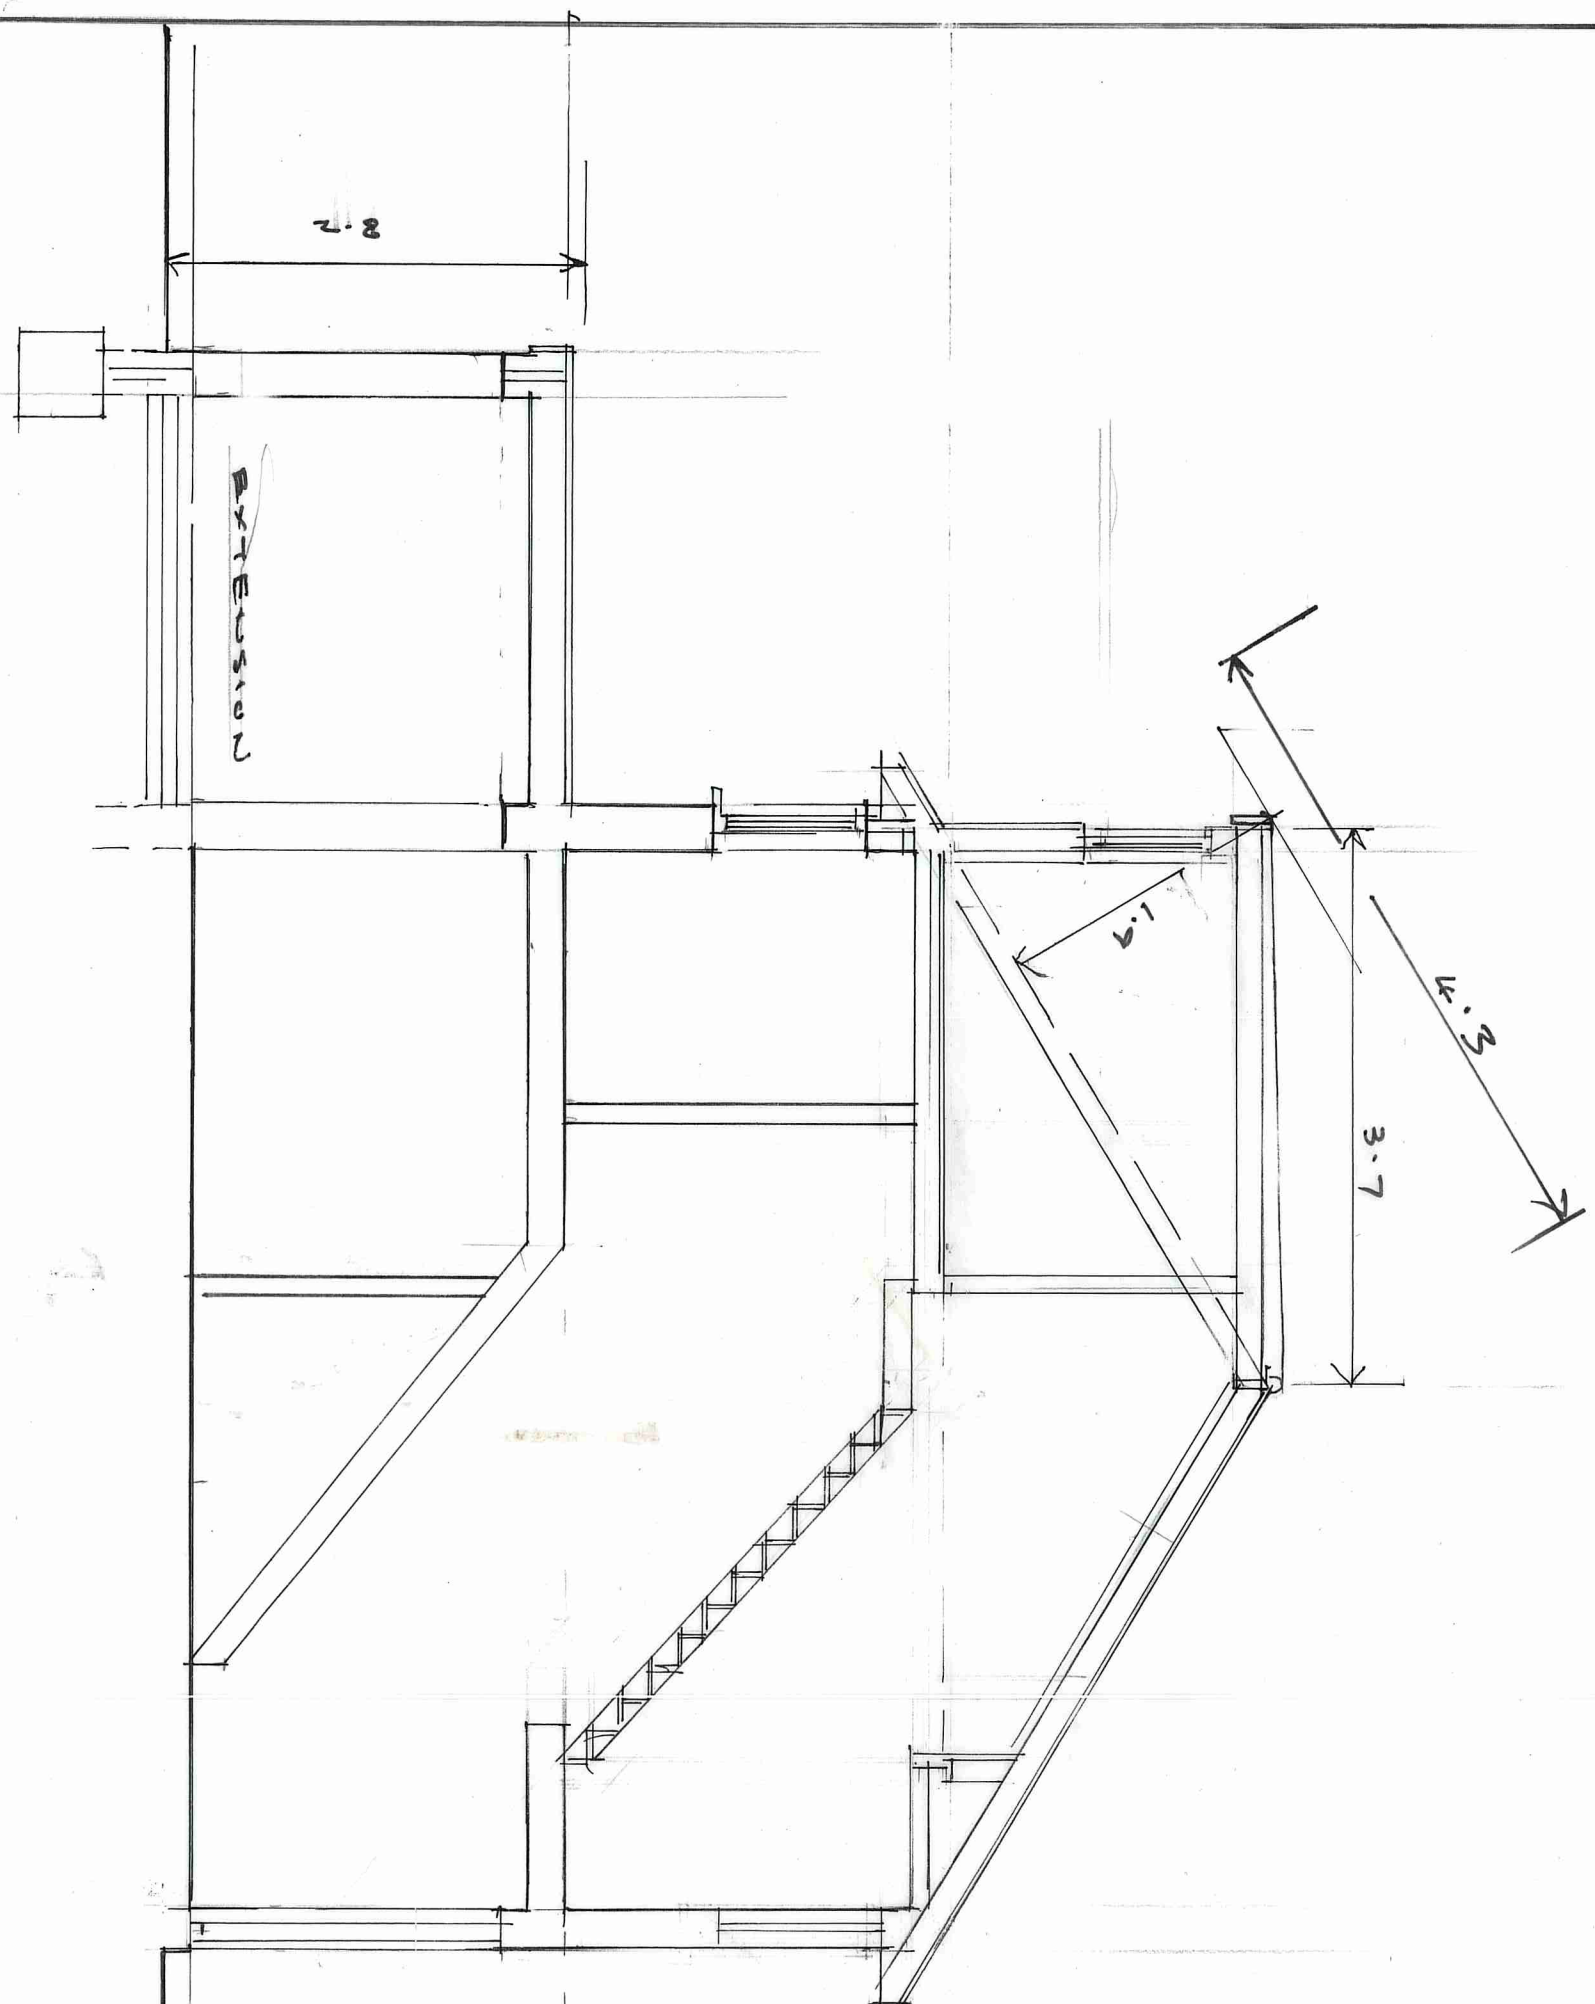


SECTION A-A

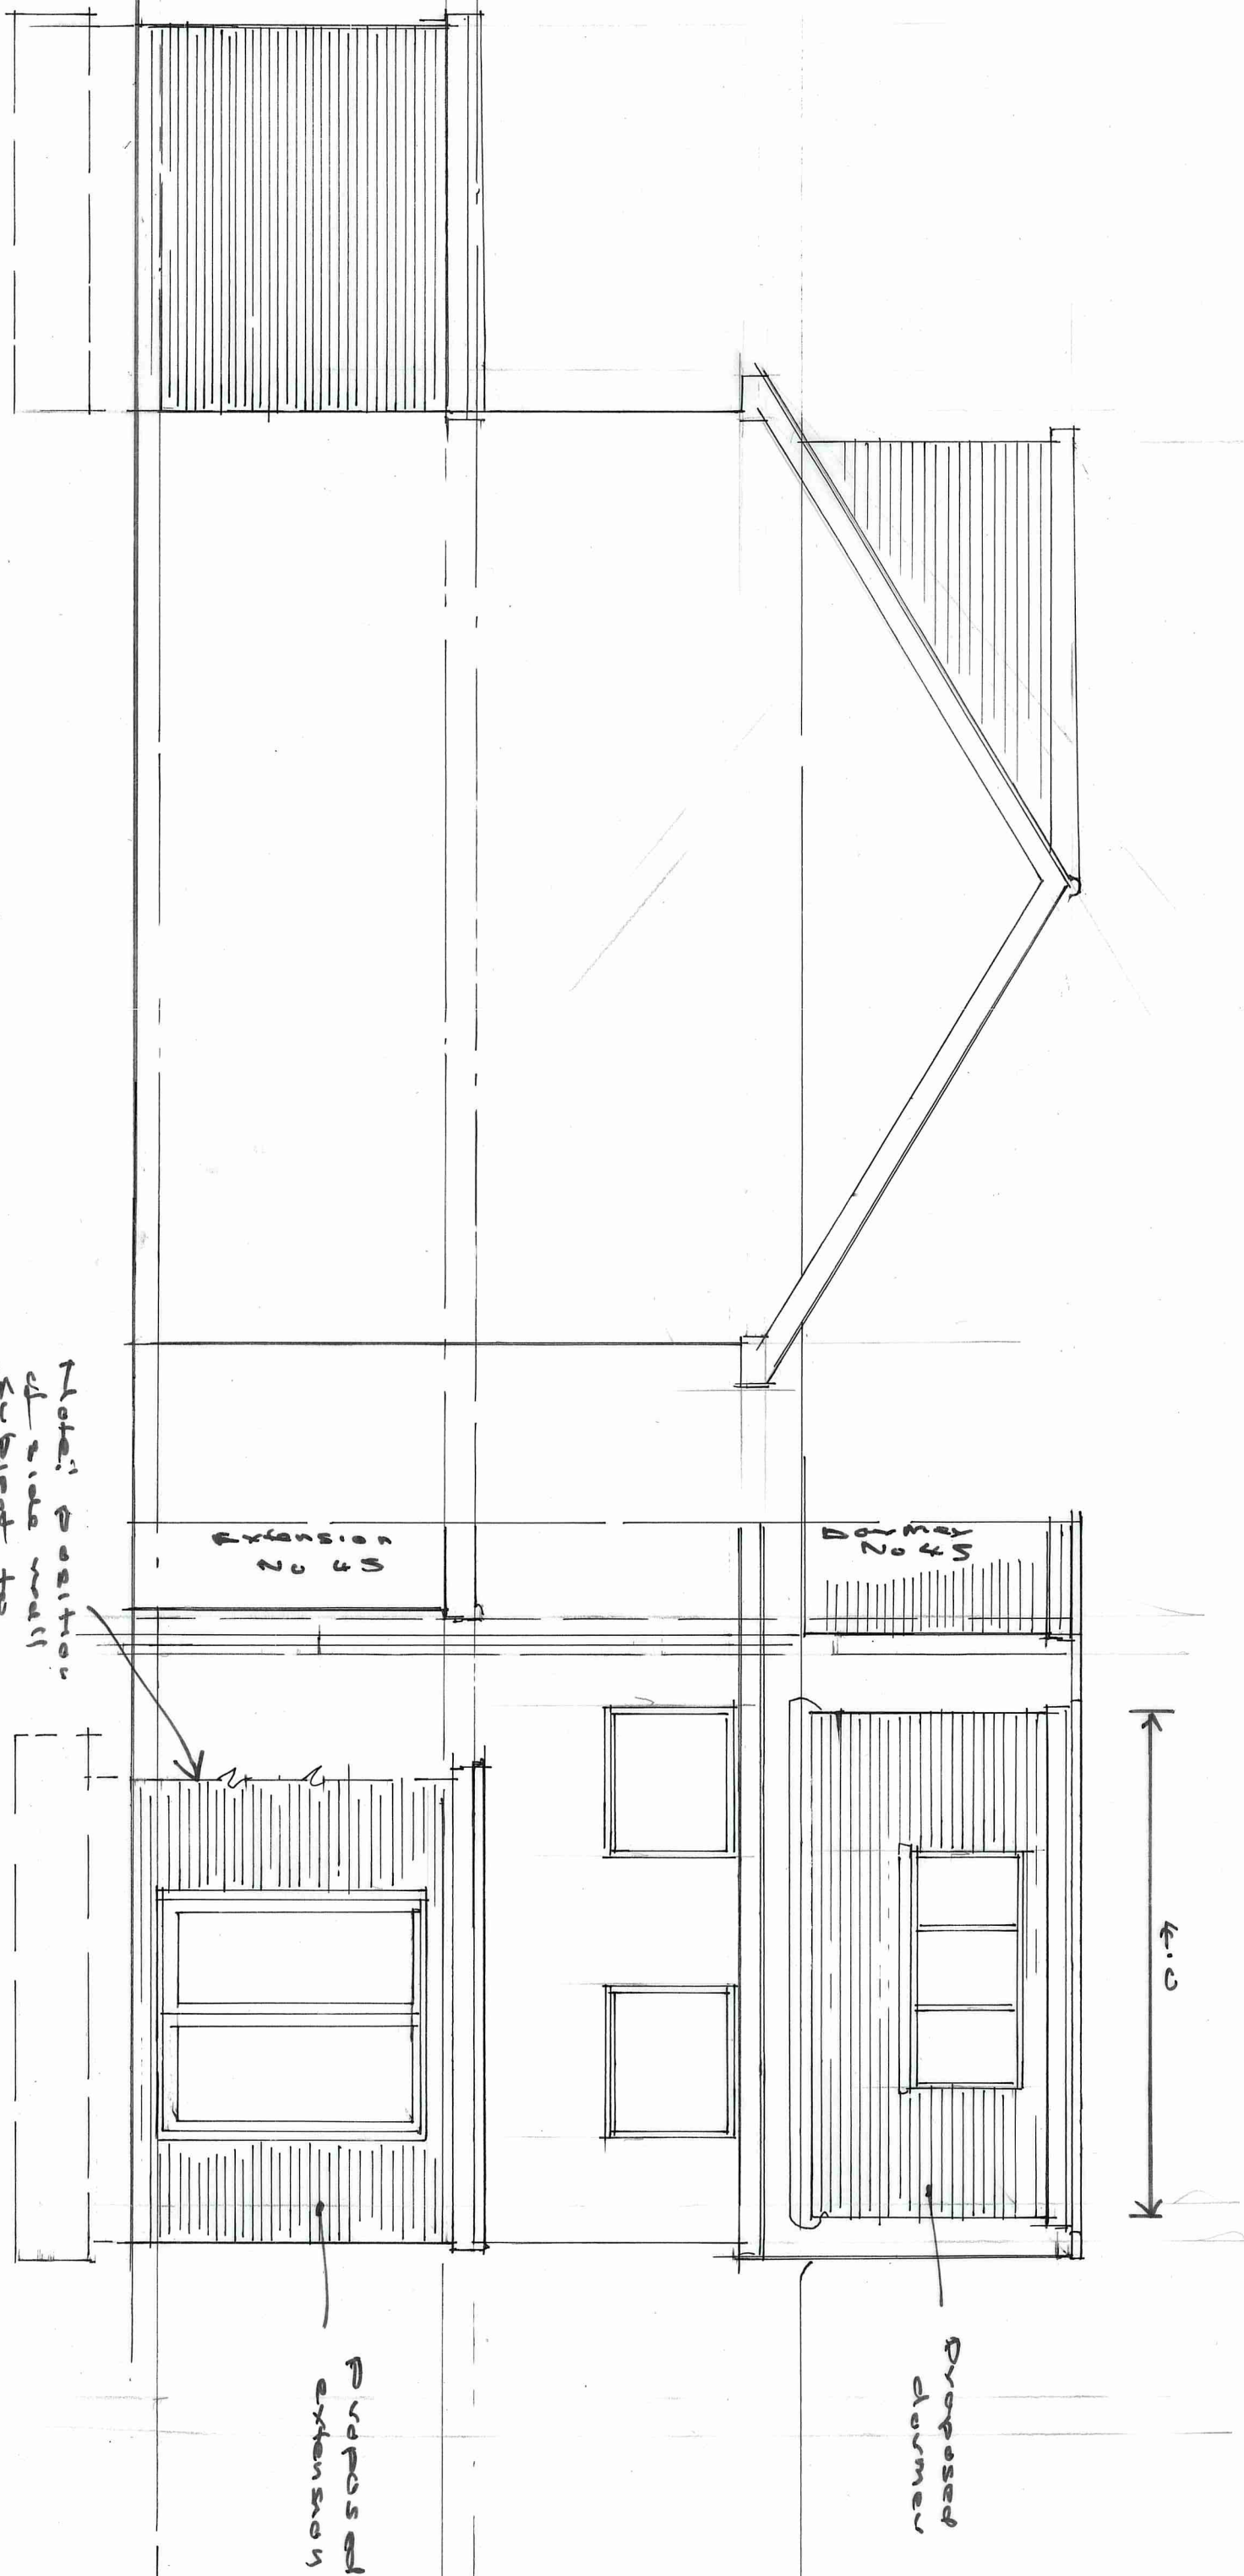


SIDE ELEVATION C-B

Total position of side wall is agreed to be in line with agreement with S. 11.11


REAR ELEVATION A-B

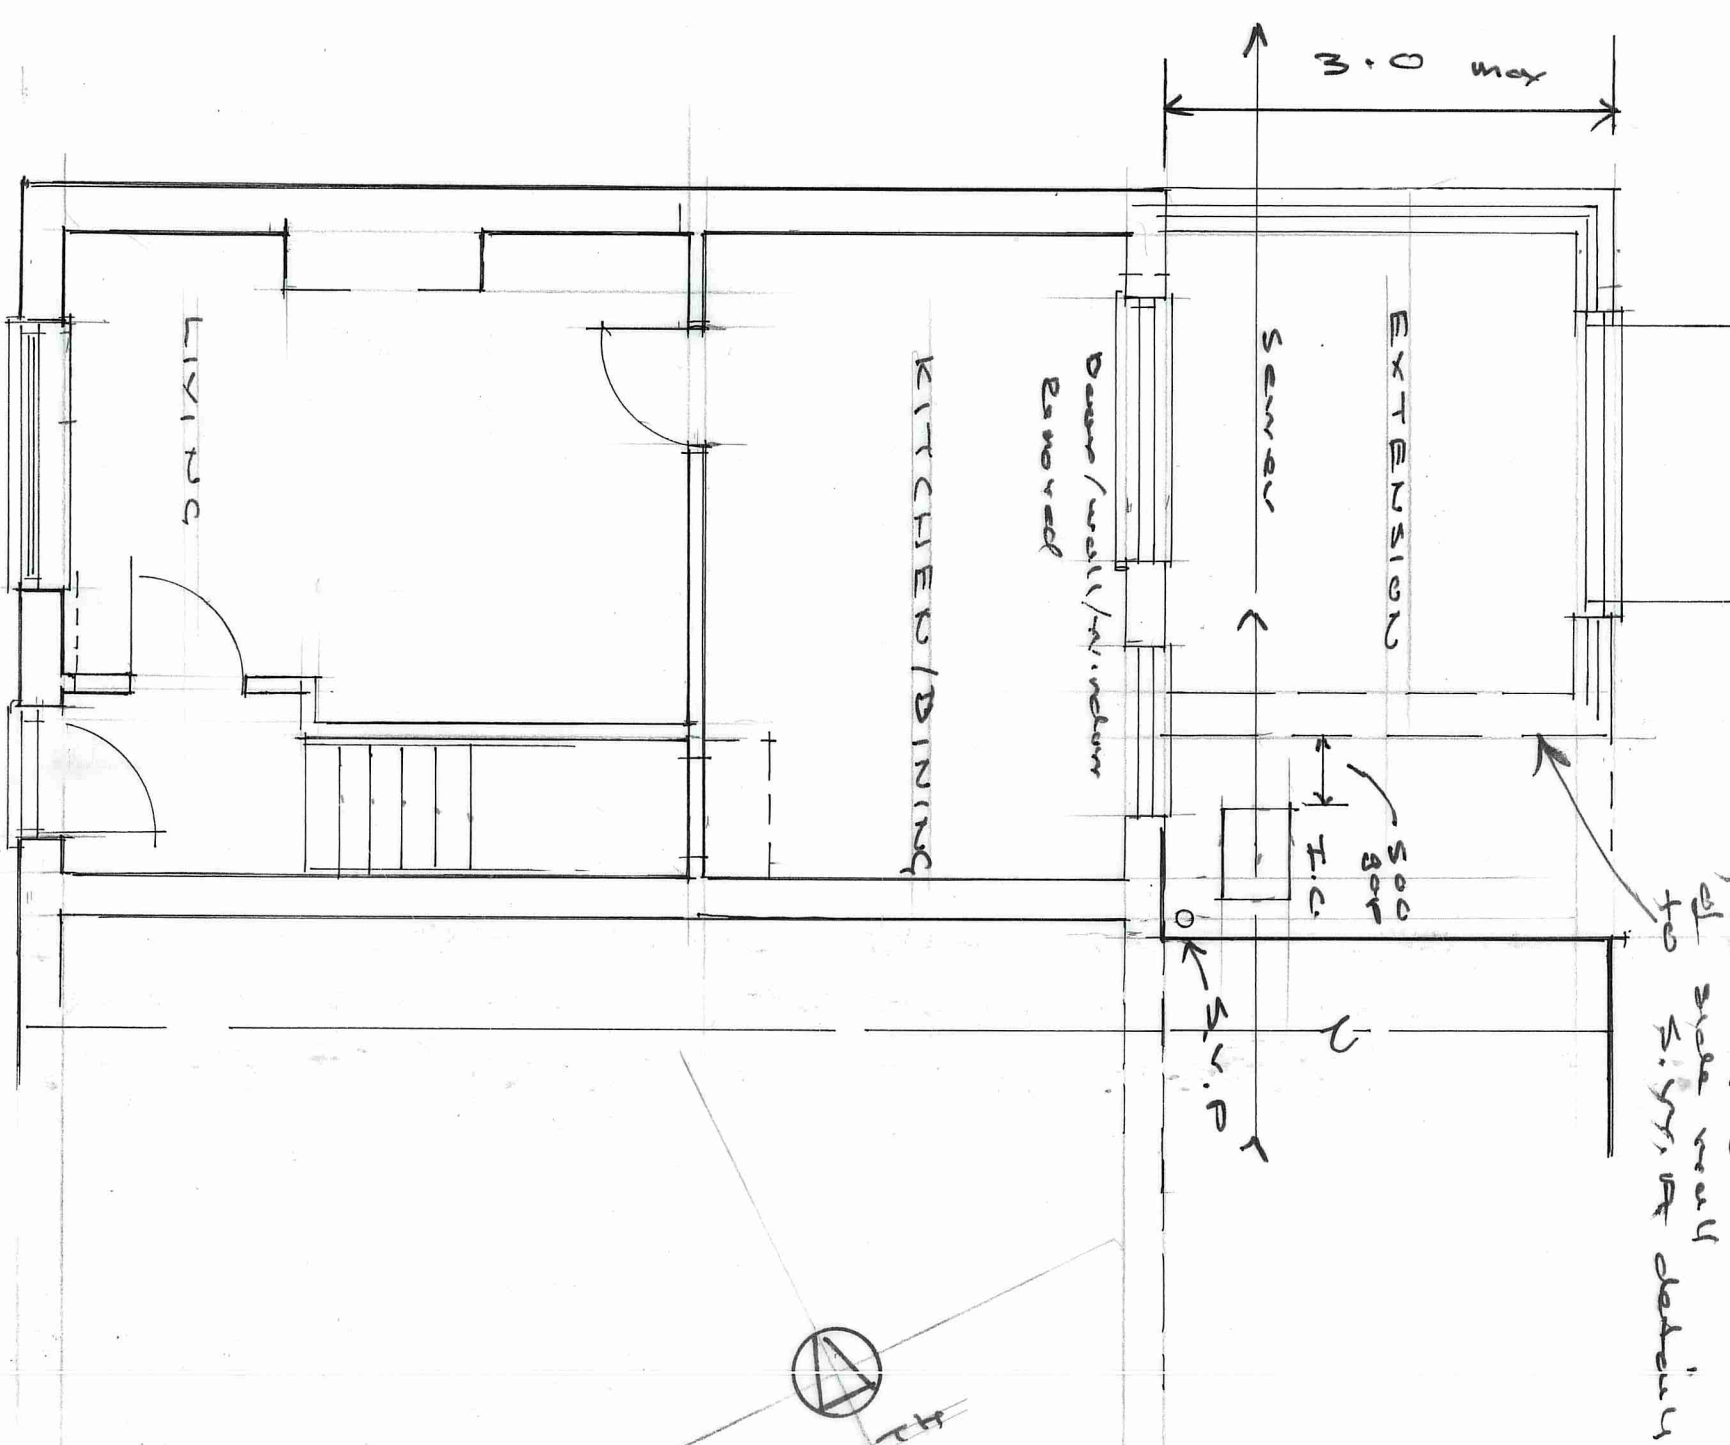

GROUND FLOOR

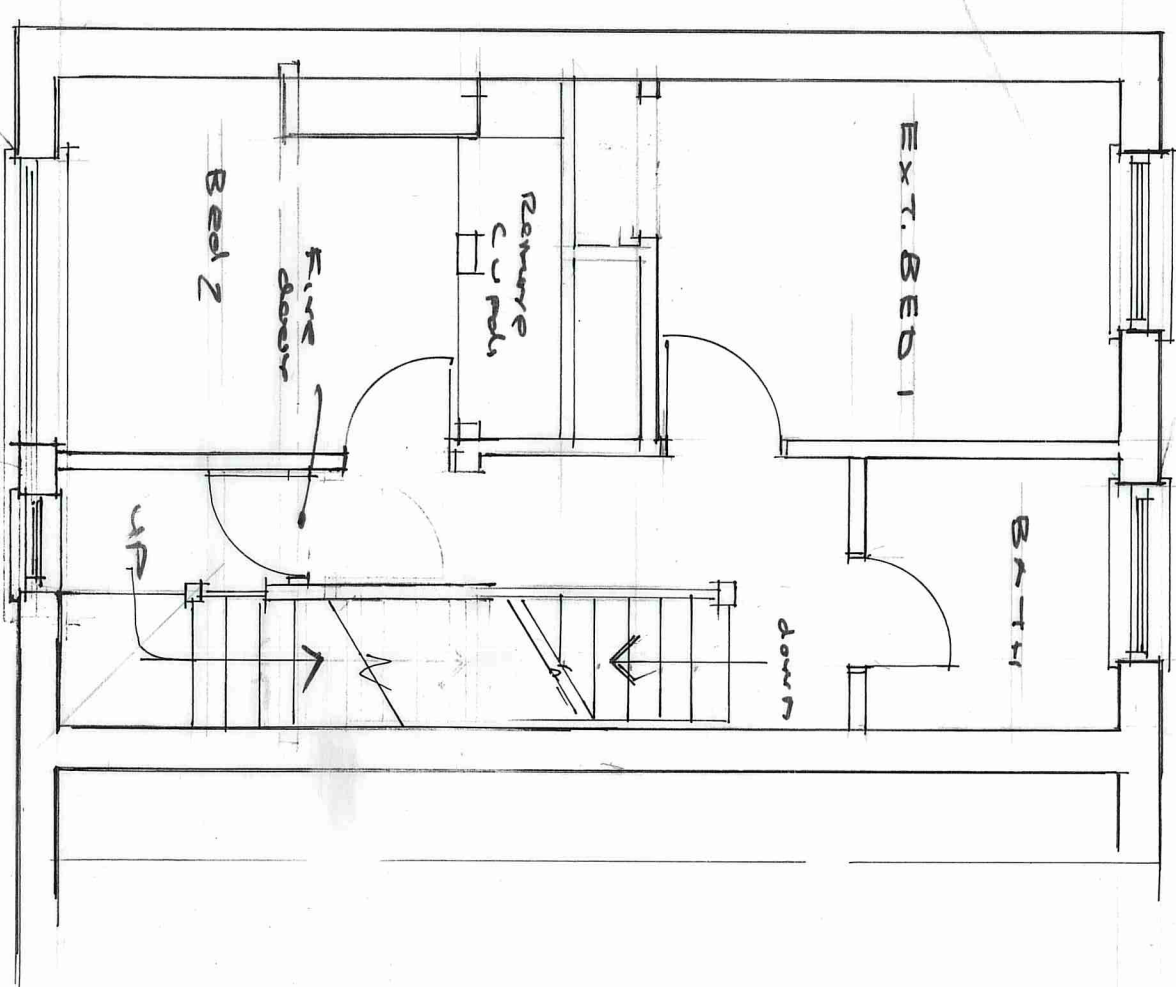

FIRST FLOOR

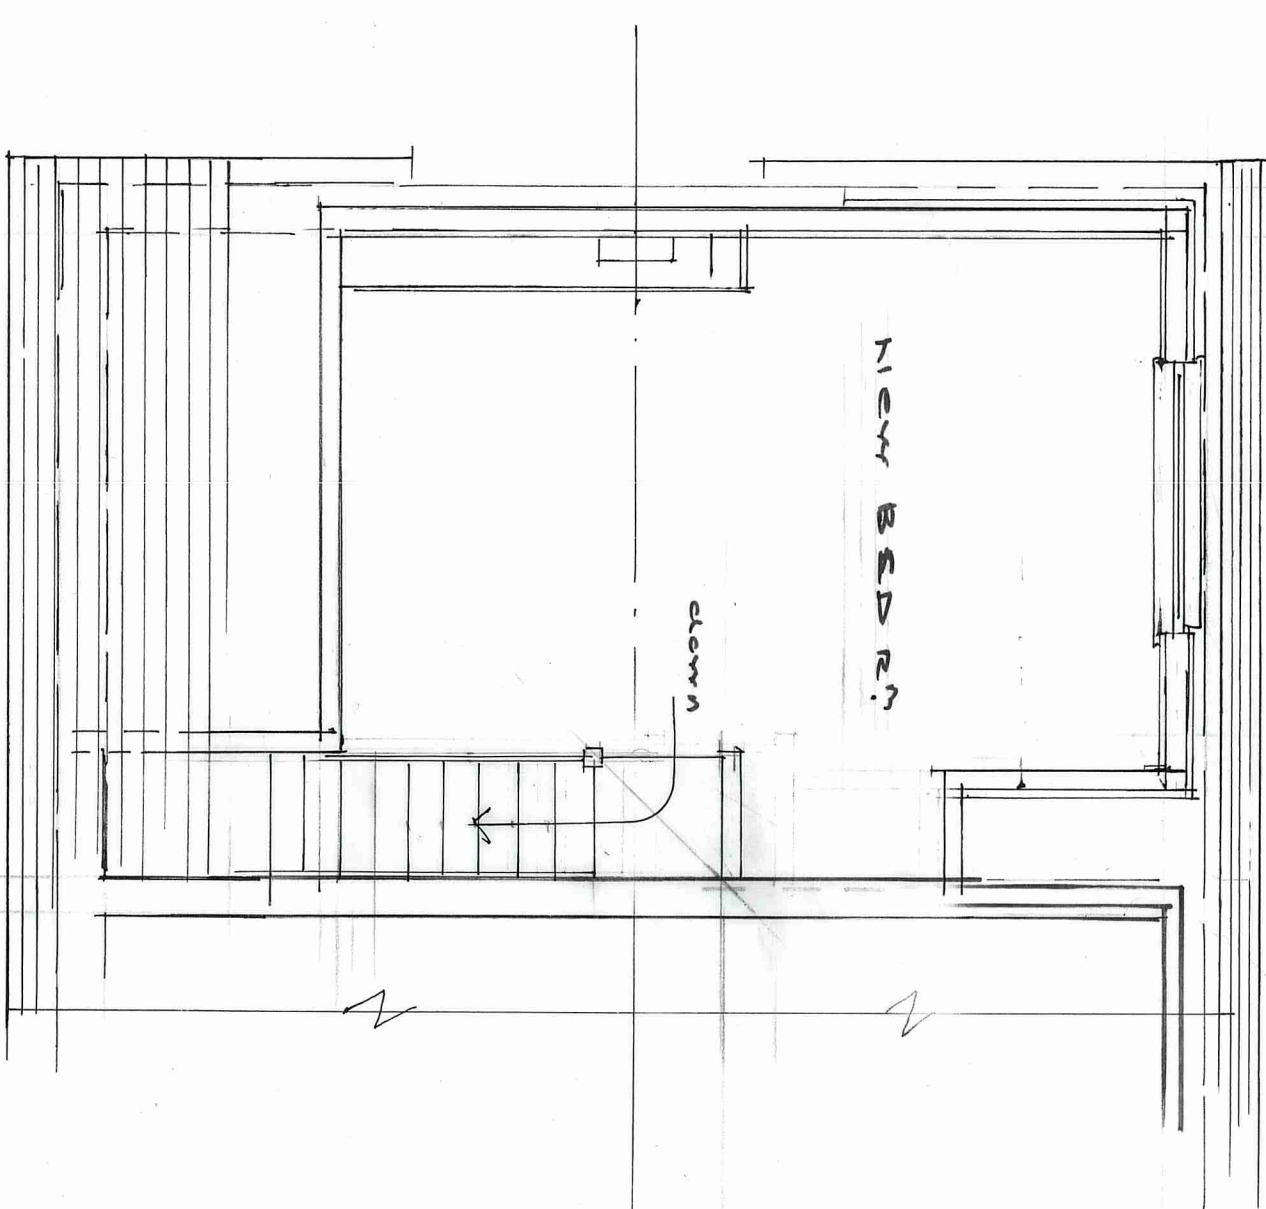

NEW 2nd FLOOR



Plans, elevations, Sections as Existing

PROJECT:
Loft Conversion and Extension

47 School Road
Upper Beeding
West Sussex
BN44 3HQ

CLIENTS: Mr and Mrs Budd

PHILIP J CLAY
ARCHITECTURAL DESIGN
TELEPHONE -01903 815889

Scale and
Plan size
1:50 at A1

DWG NO
2349 -1

P. J. Clay
Jan 2025