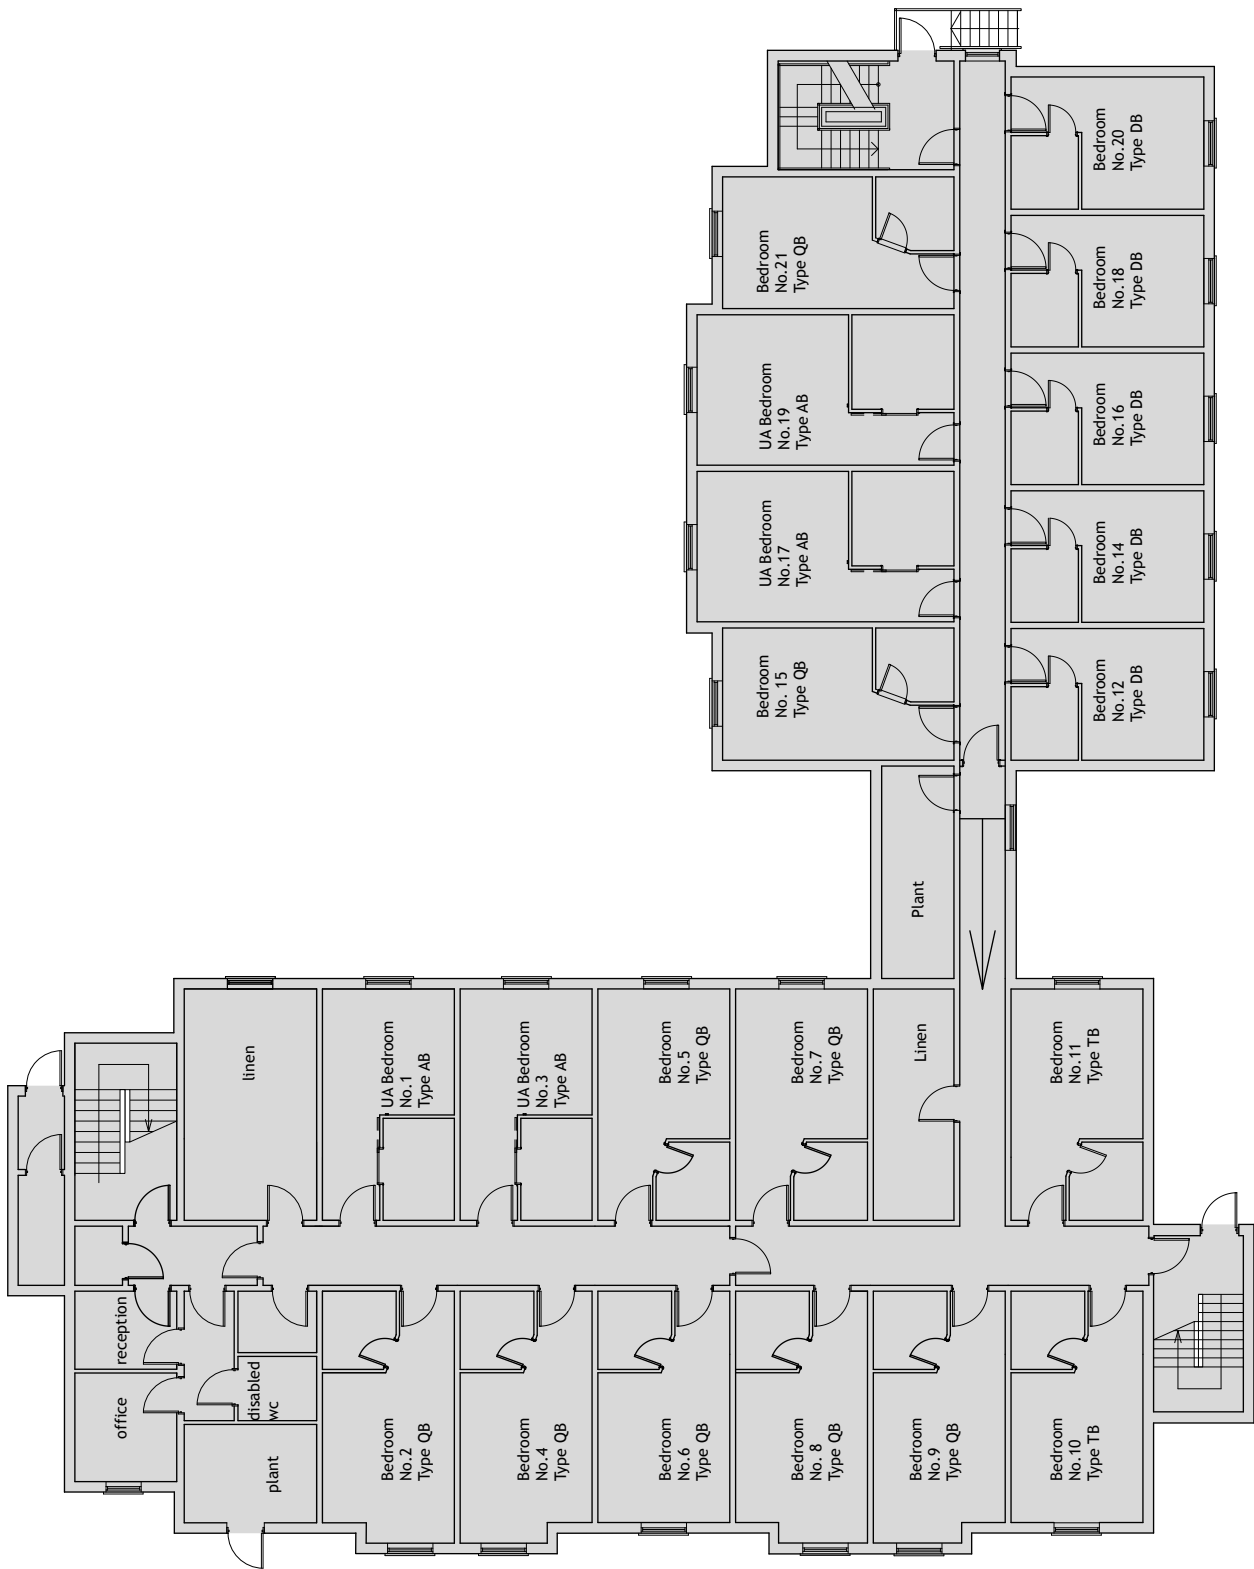


Rev	Date	Description	By	Chk
-----	------	-------------	----	-----

Addlepool Business Centre
Clyst St George
Exeter. EX3 0NR
Tel. 01392 368426
www.axiomarchitects.co.uk

AXIOM
ARCHITECTS

Client

WHITBREAD PLC

Project

HORSHAM NORTH PREMIER INN
57 NORTH ST
HORSHAM, RH12 1RB

Drawing

Existing Hotel Ground Floor Plan

Scale	Date	Drawn	Checked
1:200	17/10/24	CF	RW

Drawing No. Revision

6266-PL- 100

Status

PLANNING DRAWING