




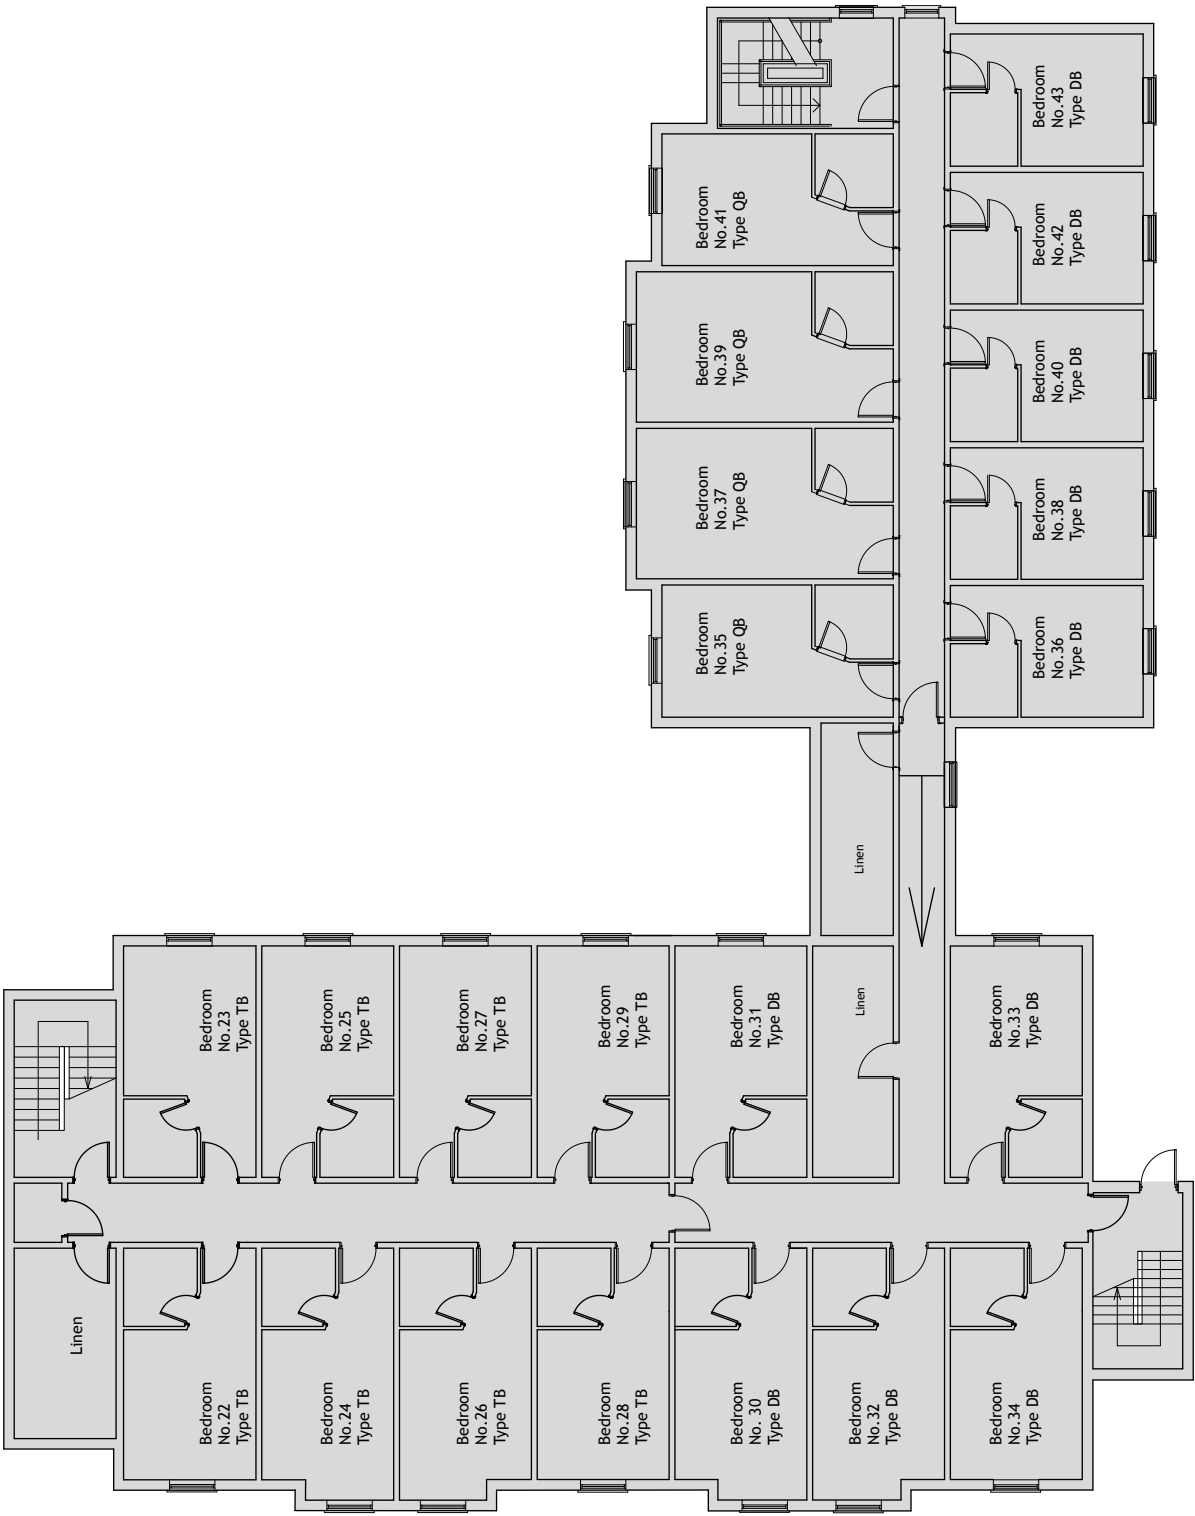

1 First Floor Plan
Scale: 1:200

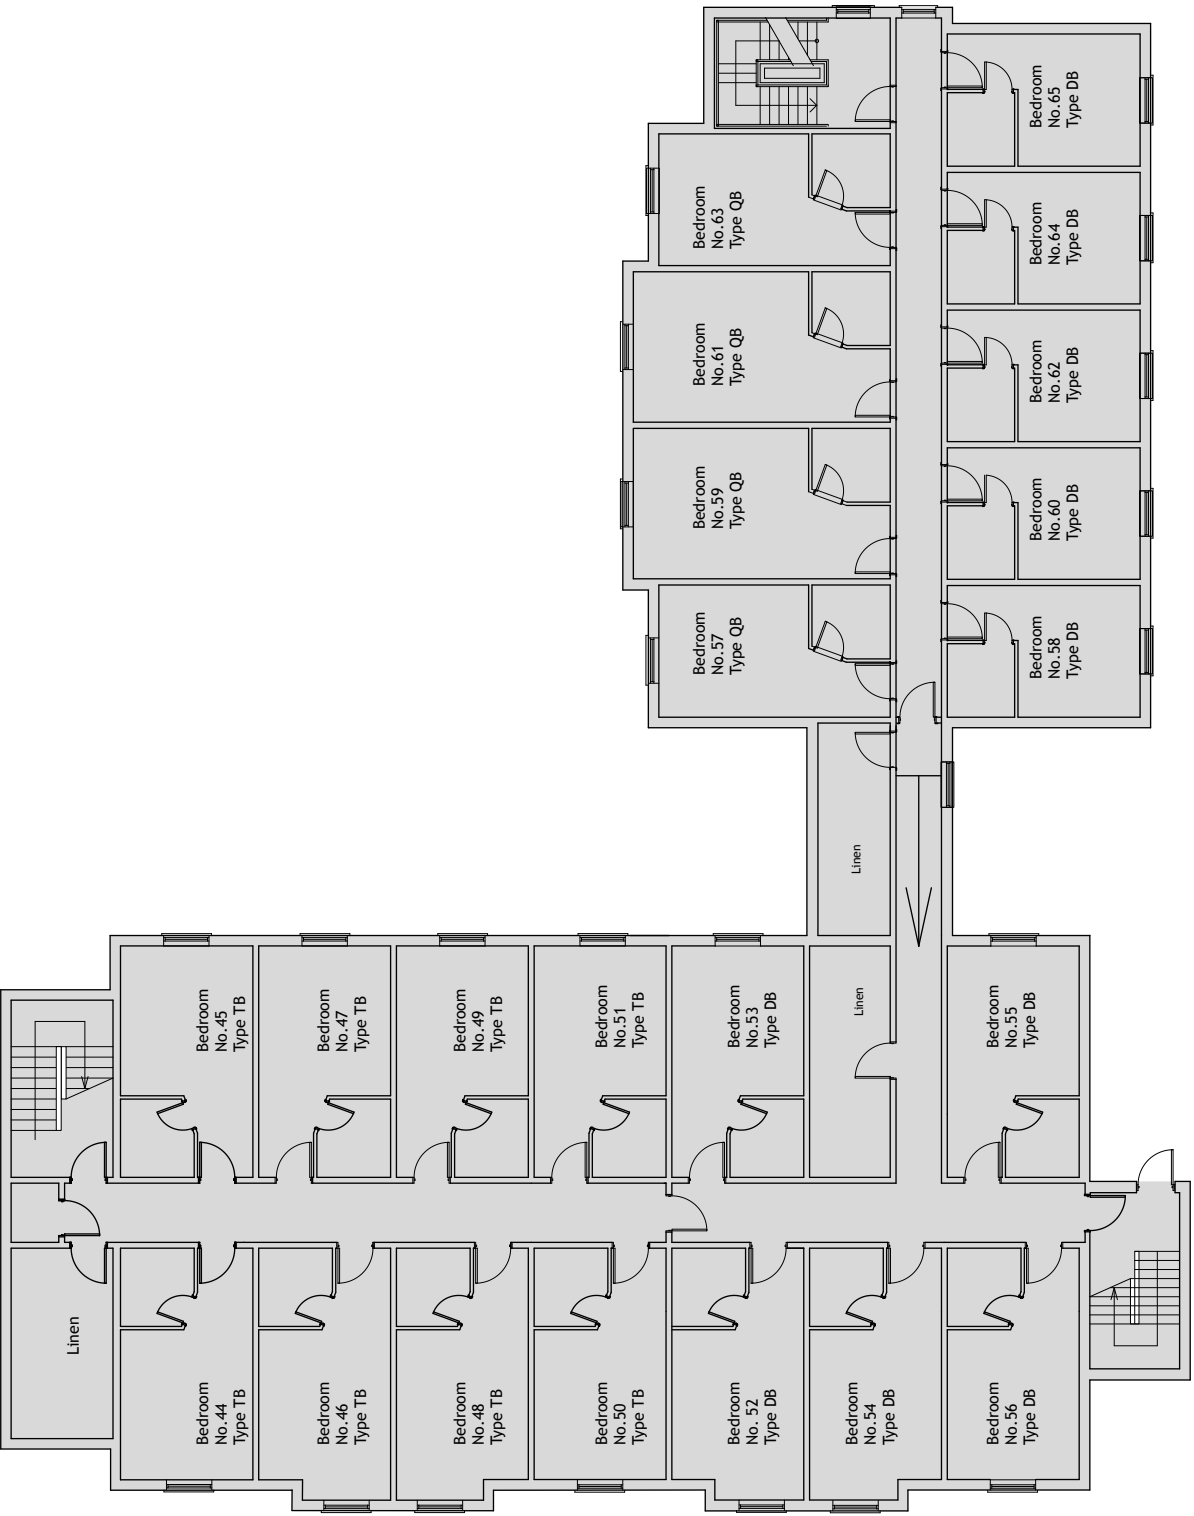

2 Second Floor Plan
Scale: 1:200

 

Rev	Date	Description	By	Chk
		Addlepool Business Centre Clyst St George Exeter. EX3 0NR		
		Tel. 01392 368426 www.axiomarchitects.co.uk		

Client
WHITBREAD PLC

Project
HORSHAM NORTH PREMIER INN
57 NORTH ST
HORSHAM, RH12 1RB

Drawing
Existing Hotel First/Second Floor Plan

Scale	Date	Drawn	Checked
1:200	17/10/24	CF	RW

Drawing No. Revision

6266-PL- 101

Status
PLANNING DRAWING