



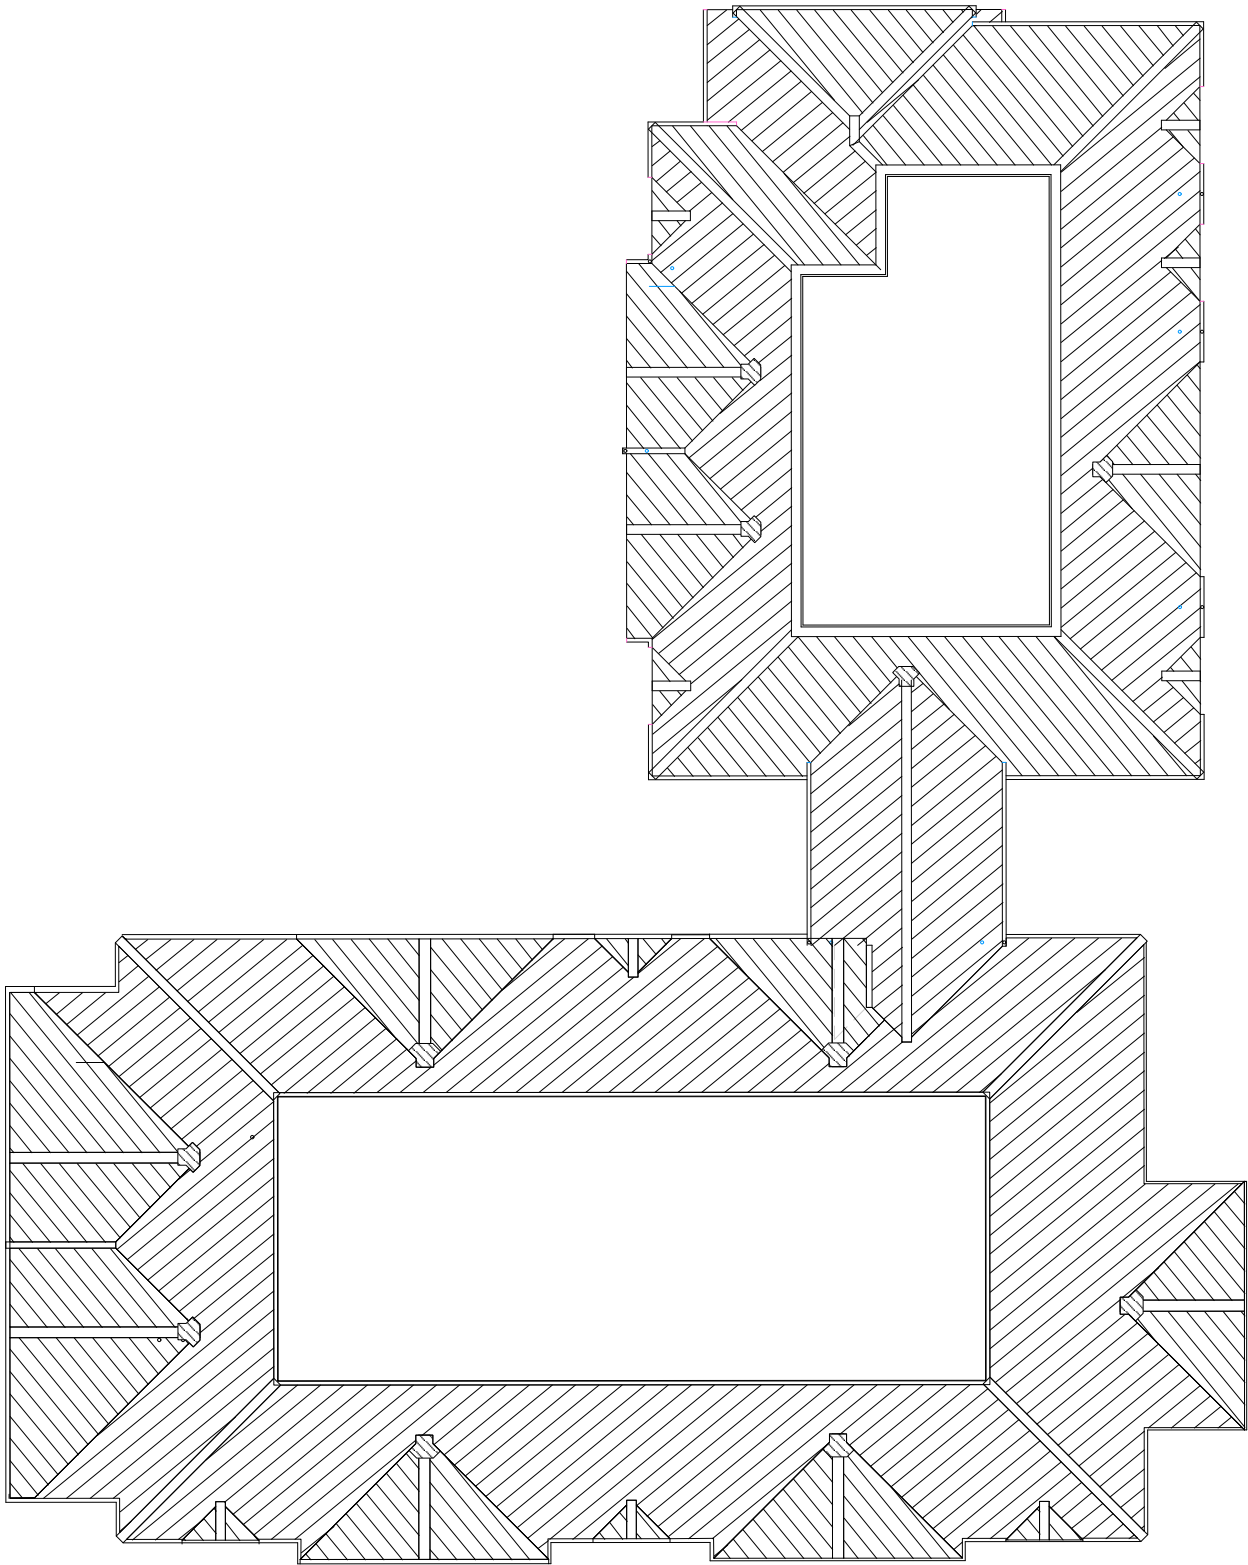

0 5 10 15 M

 

Rev	Date	Description	By	Chk
-----	------	-------------	----	-----

Addlepool Business Centre Clyst St George Exeter, EX3 0NR Tel. 01392 368426 www.axiomarchitects.co.uk				
---	--	--	--	--

Client

WHITBREAD PLC

Project

HORSHAM NORTH PREMIER INN
57 NORTH ST
HORSHAM, RH12 1RB

Drawing

Existing Hotel Roof Plan

Scale	Date	Drawn	Checked
1:200	17/10/24	CF	RW

Drawing No.	Revision
-------------	----------

6266-PL- 102

Status

PLANNING DRAWING